
NOTE
Location of services shown are indicative only.
Any responsibility as to accuracy cannot be accepted.

Water Supply

Electricty Supply

DO NOT SCALE FROM THIS DRAWING
THE CONTRACTOR IS TO CHECK ALL DIMENSIONS ON SITE AND REPORT DISCREPANCIES TO THE ARCHITECT
THIS DRAWING IS COPYRIGHT

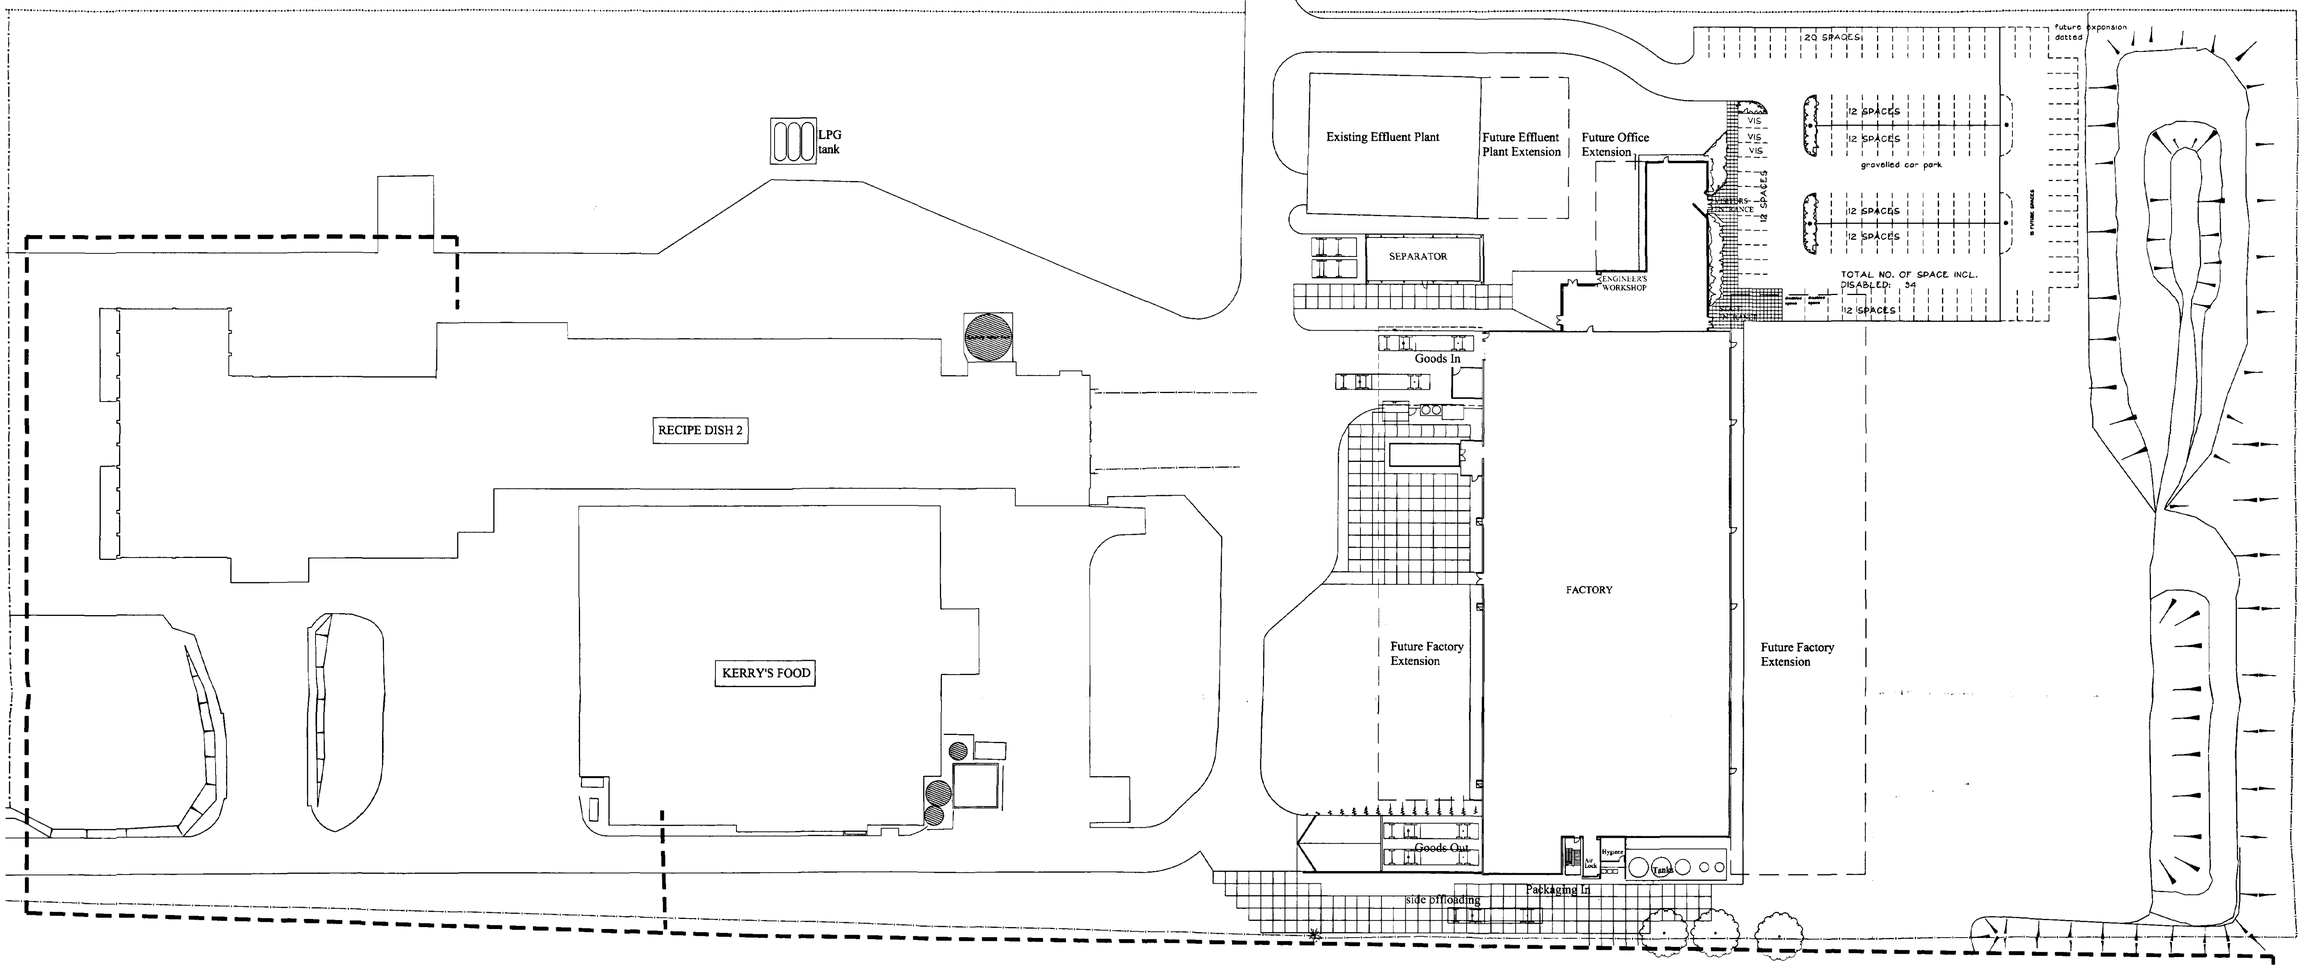


NORTH

| issue | date | drawn | notes | check |
|---|---|---|---|---|
| ORIGINAL | 11/12/01 | N.McQ. | FIRST ISSUE | JW |

ARCTICA
ARCHITECTURE • PLANNING • PROJECT MANAGEMENT
Telephone 01780 758575 Fax 01780 758501
succeed@arctica.co.uk

PROJECT
GEEST
WINGLAND FOODS
SUTTON BRIDGE

DRAWING
SITE PLAN
AS EXISTING

DETERMINED PLAN

SOUTH HOLLAND D.C. HOUSING & PLANNING
17 DEC 2001
Ref. No.

| SCALE | JOB |
|---|---|
| 1:100 | 01-13 |
| NUMBER | REV |

DO NOT SCALE FROM THIS DRAWING
THE CONTRACTOR IS TO CHECK ALL DIMENSIONS ON SITE AND REPORT DISCREPANCIES TO THE ARCHITECT
THIS DRAWING IS COPYRIGHT

Room Temperatures
- 12° Designed to operate between 8°-12°C
- 5° Designed to operate between 0°-5°C
- A Ambient - No refrigeration

LR HC/HR division

Office Ground Floor

GRAVEL

NOTE:
Stelcon slabs shown thus, approx 2m x 2m.

| ORIGINAL | 17/12/01 | N.M.Q. | FIRST ISSUE | JH |
|---|---|---|---|---|
| issue | date | drawn | notes | check |

ARCTICA
ARCHITECTURE • PLANNING • PROJECT MANAGEMENT
Telephone 01780 758575 Fax 01780 758501
succeed@arctica.co.uk

PROJECT
GEEST
WINGLAND FOODS
SUTTON BRIDGE

DRAWING
GROUND FLOOR
LAYOUT
AS EXISTING

DETERMINED PLAN

SOUTH HOLLAND DC
HOUSING & PLANNING
7 DEC 2001

SCALE 1:200
JOB 01-13
NUMBER
REV

THE CONTRACTOR IS TO CHECK ALL DIMENSIONS ON SITE AND REPORT DISCREPANCIES TO THE ARCHITECT
THIS DRAWING IS COPYRIGHT

SWING BRIDGE

← SUTTON BRIDGE

KINGS LYNN →

A17 TRUNK ROAD

KINGS LYNN CONSORTIUM OF INTERNAL DRAINAGE BOARD DYKE

CHALK LANE

EXISTING HAULAGE DEPOT

FROM A17 JUNCTION

NEW ROAD SYSTEM FROM JANUARY 1 2002

EXISTING RECIPE DISH 2

EXISTING KERRYS FOODS

AGRICULTURAL EXPERIMENTAL STATION

TRUCK ACCESS

NEW GEEST SITE ENTRANCE FROM JANUARY 2002

HERAS FENCING SHOWN DASHED

PROPOSED OFFICE EXTENSION

CONTRACTORS ACCESS ROAD TO OFFICE EXTENSION

MIXING FACTORY

OFFICES

PROPOSED GOODS OUT EXTENSION

PROPOSED GOODS IN EXTENSION

GEEST CAR PARKING DURING CONSTRUCTION

CONTRACTORS ACCESS ROAD TO FACTORY EXTENSIONS

CONTRACTORS COMPOUND AND PARKING

RIVER NENE

NEW ROAD SYSTEM FROM JANUARY 2002

WINGLAND ENTERPRISE PARK
BY
SOUTH HOLLAND DISTRICT COUNCIL

TEMPORARY CONTRACTORS ACCESS DURING FACTORY EXTENSIONS

Anglian Water SW and FW Drainage Compound

ENTERPRISE WAY

POWER STATION

DETERMINED PLAN

SOUTH HOLLAND DC
HOUSING & PLANNING
17 DEC 2001

| ORIGINAL | 10/12/01 | GBJ | FIRST ISSUE | NMcQ |
|---|---|---|---|---|
| issue | date | drawn | notes | check |

ARCTICA
ARCHITECTURE • PLANNING • PROJECT MANAGEMENT
Telephone 01780 758575 Fax 01780 758501
succeed@arctica.co.uk

PROJECT
GEEST
WINGLAND FOODS
SUTTON BRIDGE

DRAWING
LOCATION PLAN


SCALE 1:2500

JOB 01-13


NUMBER

REV


THE CONTRACTOR IS TO CHECK ALL DIMENSIONS ON SITE AND REPORT DISCREPANCIES TO THE ARCHITECT
THIS DRAWING IS COPYRIGHT

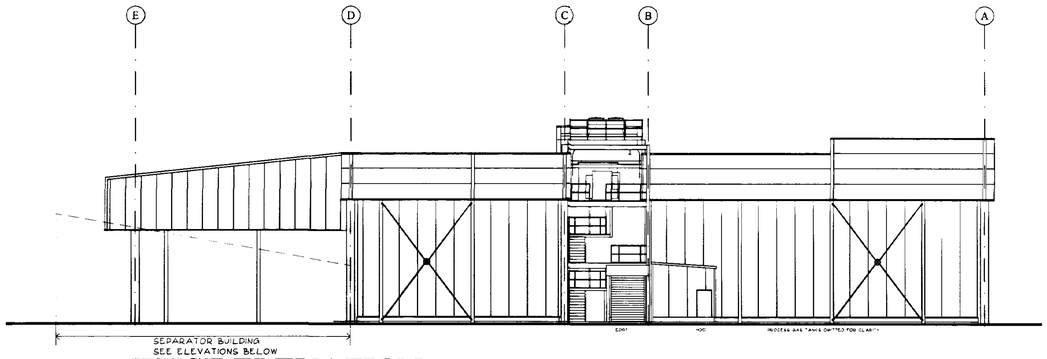



## WEST ELEVATION

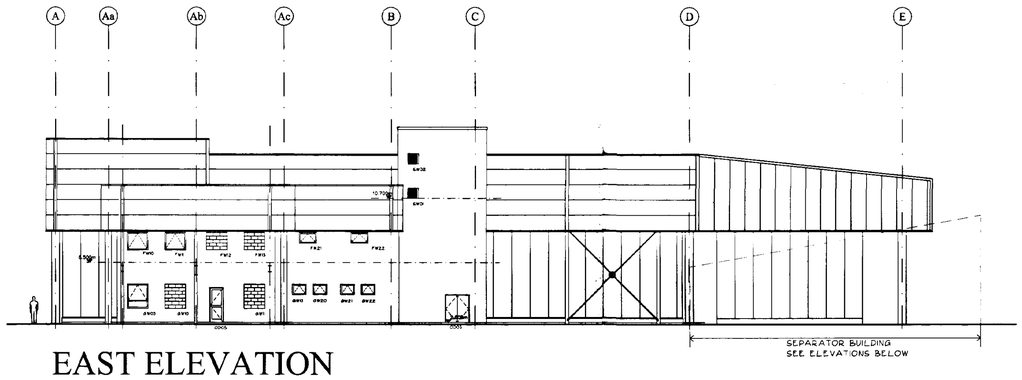


## EAST ELEVATION

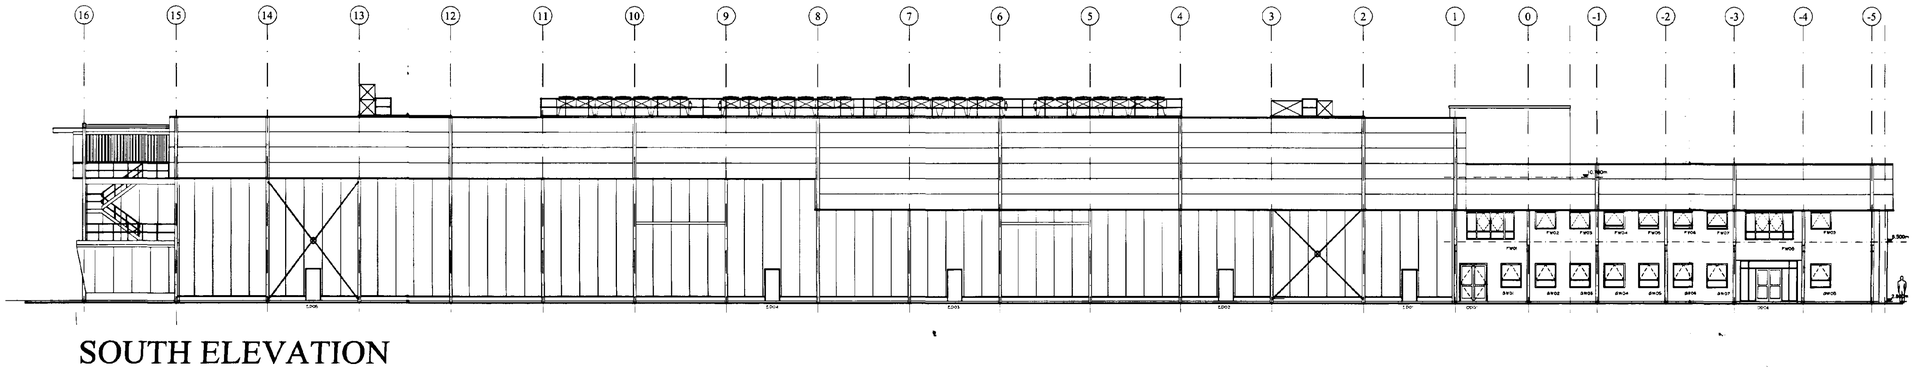


## SOUTH ELEVATION

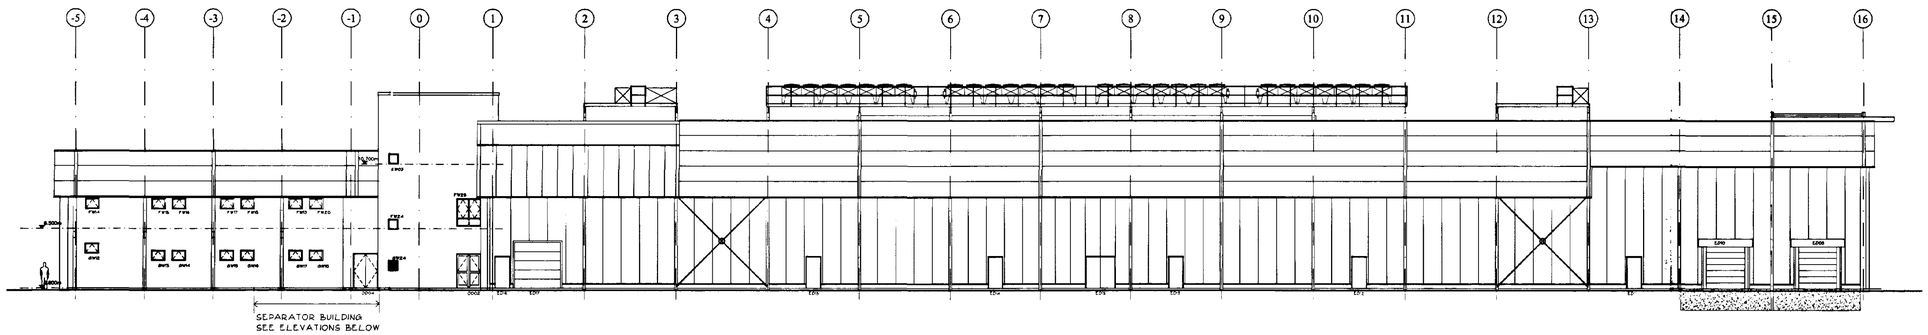


## NORTH ELEVATION

## GENERAL NOTES

WALL CONSTRUCTION TO BE AS FOLLOWS:-

FACTORY

INSULATED WHITE WALL PANELS IN WHITE EXTERNAL QUALITY FINISH ON FLOOR SLAB. DOORS IN WHITE WALLING TO BE FINISHED WHITE. EXPOSED CONCRETE TO BE BE PROVIDED BELOW DESPATCH DOORS. GL14-16 NORTH ELEVATION. EXPOSED STEEL FRAME, COLUMNS AND CROSS BRACING TO BE PAINTED SILVER. INSULATED PANELLING SYSTEM ABOVE WITH EXPRESSED JOINTS IN METALLIC SILVER PVF2 FINISH.

OFFICES

RENDERED BLOCKWORK WALLS FINISHED WITH TERRACOTTA COLOUR AND WHITE POWDER COATED ALUMINIUM DOORS AND UPVC WINDOWS. EXPOSED STEEL FRAME COLUMNS TO BE PAINTED SILVER. INSULATED PANELLING SYSTEM ABOVE WITH EXPRESSED JOINTS IN METALLIC SILVER PVF2 FINISH.

SEPARATOR BUILDING

LONG RIB 1000W, OR EQUAL APPROVED SINGLE SKIN CLADDING SHEET, 0.7mm THICK, FINISHED IN IN COLORCOAT PVF2, COLOUR - METALLIC SILVER.


OTHER ELEMENTS TO BE AS FOLLOWS:-

ROOFS


ROOFS TO BE FORMED FROM DOUBLE SKIN INSULATED PROFILED METAL CLADDING FINISHED IN GREY COLOUR TO BOTH FACTORY AND OFFICES.

EXTERNAL STAIRS


EXTERNAL STAIRS AT WEST END OF FACTORY TO BE GALVANSED STEELWORK CONSTRUCTION.

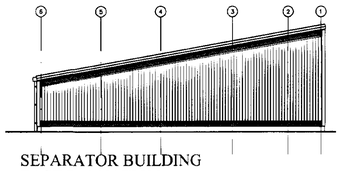


SEPARATOR BUILDING
EAST ELEVATION

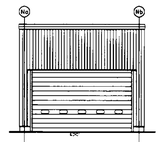


SEPARATOR BUILDING
NORTH ELEVATION

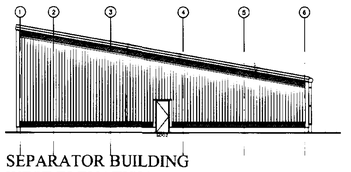


SEPARATOR BUILDING
WEST ELEVATION

DETERMINED PLAN

SOUTH HOLLAND DC
HOUSING & PLANNING
17 DEC 2001

| ORIGINAL | [illegible] | NMcQ | FIRST ISSUE | JW |
|---|---|---|---|---|
| issue | date | drawn | notes | check |

ARCTICA
ARCHITECTURE • PLANNING • PROJECT MANAGEMENT
Telephone 01780 758575 Fax 01780 758501
succeed@arctica.co.uk

PROJECT
GEEST
WINGLAND FOODS
SUTTON BRIDGE

DRAWING
ELEVATIONS
AS EXISTING

| SCALE | JOB |
|---|---|
| 1:200 | 01-13 |

NUMBER

REV


NOTE
Location of services shown are indicative only.
Any responsibility as to accuracy cannot be accepted.

Water Supply

Electricty Supply

DO NOT SCALE FROM THE DRAWING
THE CONTRACTOR IS TO CHECK ALL DIMENSIONS ON SITE AND REPORT DISCREPANCIES TO THE ARCHITECT
THIS DRAWING IS COPYRIGHT

FOR DETAILS OF BELOW GROUND DRAINAGE SEE STRUCTURAL ENGINEERS DRAWINGS

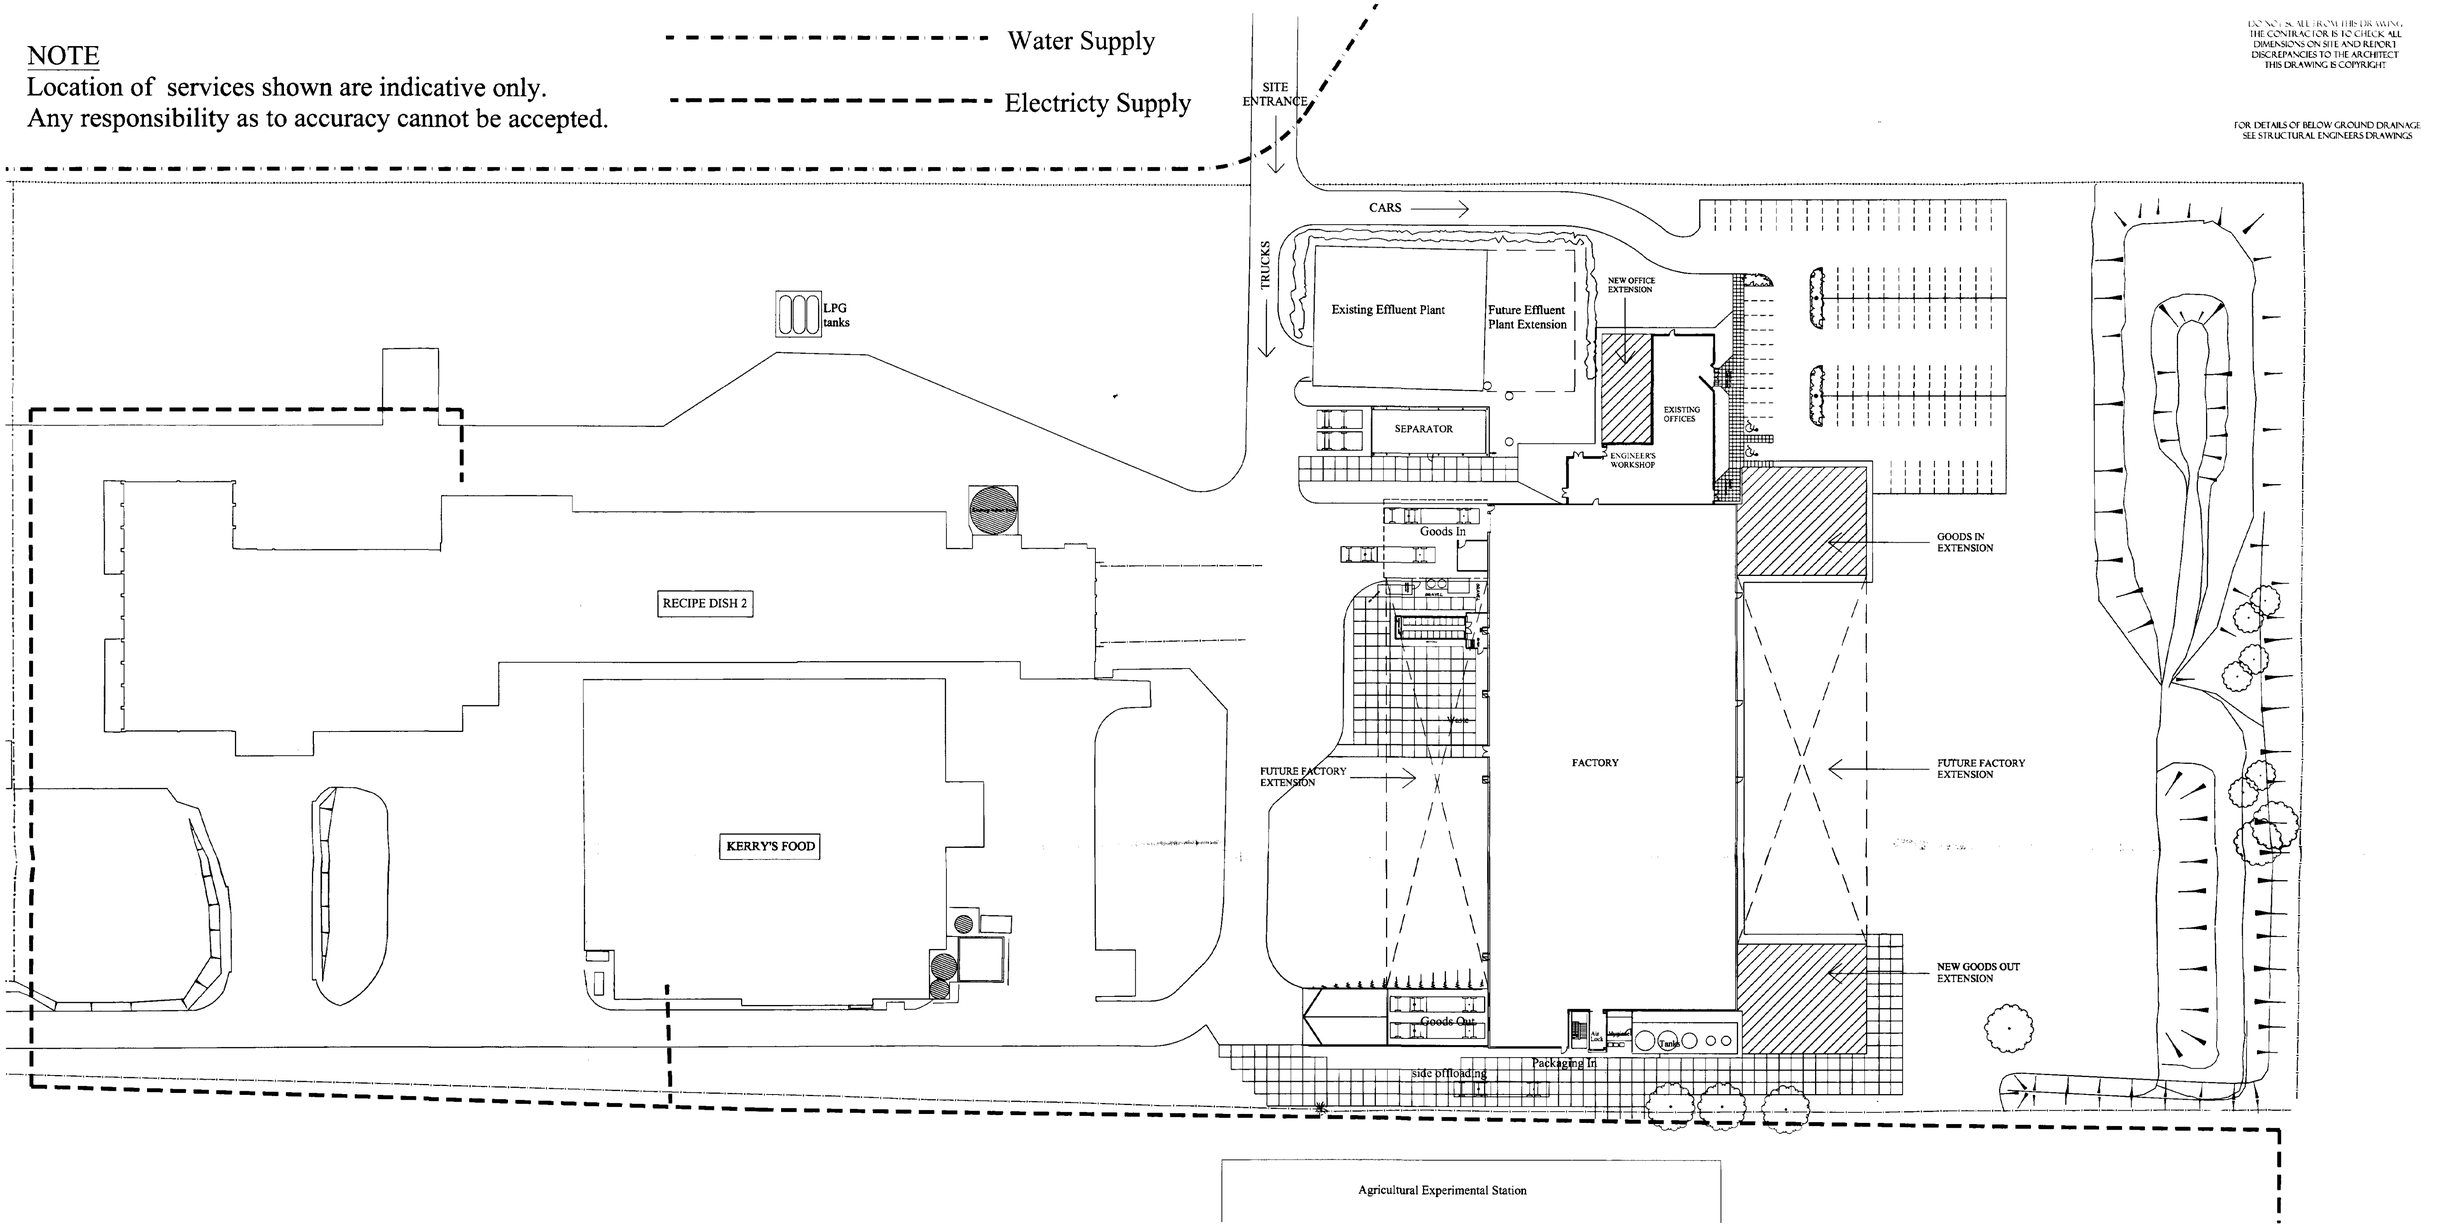


| issue | date | drawn | notes | check |
|---|---|---|---|---|
| ORIGINAL | 10/12/01 | GEJ | FIRST ISSUE | N.McQ. |

ARCTICA
ARCHITECTURE • PLANNING • PROJECT MANAGEMENT
Telephone 01780 758575 Fax 01780 758501
succeed@arctica.co.uk

PROJECT
GEEST
WINGLAND FOODS
SUTTON BRIDGE

DRAWING
PROPOSED SITE LAYOUT

DETERMINED PLAN

SOUTH HOLLAND DC
HOUSING & PLANNING
17 DEC 2001

SCALE 1:500

JOB 01-13

NUMBER

REV

DO NOT SCALE FROM THIS DRAWING
THE CONTRACTOR IS TO CHECK ALL DIMENSIONS ON SITE AND REPORT DISCREPANCIES TO THE ARCHITECT
THIS DRAWING IS COPYRIGHT

Room Temperatures
- 12 Designed to operate between 8°-12°C
- 5 Designed to operate between 0°-5°C
- A Ambient - No refrigeration

LR HC/HR division

FUTURE CHILL STORE EXTENSION
CHILL STORE
COLLATION
LEAF PREP
HC VEG PREP
HC
HR
MIXED PRODUCT WIP
MIXING
PICKING AREA
ASSEMBLY LINE #2
ASSEMBLY LINE #1
AMBIENT STORAGE
GOODS IN
GOODS OUT
DESPATCH
DESPATCH EXTENSION
palleting
Packaging Storage
HYGIENE BULK STORAGE
HYGIENE BULK STORAGE
Hygiene
Battery Charging Under Canopy
AIR LOCK
Escape Stairs & Platform over
SEPARATOR BUILDING
EFFLUENT TREATMENT COMPOUND
Visitors Entrance
Staff Entrance
Reception
Waiting
Open Plan Offices, 21 desks
Office
Mtg
Engng Office
Personnel Office
Open Plan Office 13 desks
Workshop Extension
Engineering Workshop (isolated floor)
Lift
Fire exit
Exit
Entrance from yard and fire exit
Maya Production
Protein Freezer
vac pack
Can open
grate wash
store
Office
REFRIG UNIT
Canopy
GRAVEL
NOTE: Stelcon slabs shown thus, approx 2m x 2m.

| issue | date | drawn | notes | check |
|---|---|---|---|---|
| A | 16/12/05 | NM | CHILL STORE EXTENSION RELOCATED LANDSCAPING REVISED SECTION REPLACED | NM |
| ORIGINAL | 30/11/05 | GEJ | FIRST ISSUE | NM/GJ |

ARCTICA
ARCHITECTURE • PLANNING • PROJECT MANAGEMENT

Telephone 01780 758575 Fax 01780 758501
succeed@arctica.co.uk

PROJECT
GEEST
WINGLAND FOODS
SUTTON BRIDGE


DRAWING
PROPOSED GROUND FLOOR LAYOUT

DETERMINED PLAN


SCALE 1:200
JOB 01-13
NUMBER
REV

WINGLAND DC PLANNING 17 DEC 2001


THE CONTRACTOR IS TO CHECK ALL DIMENSIONS ON SITE AND REPORT DISCREPANCIES TO THE ARCHITECT
THIS DRAWING IS COPYRIGHT

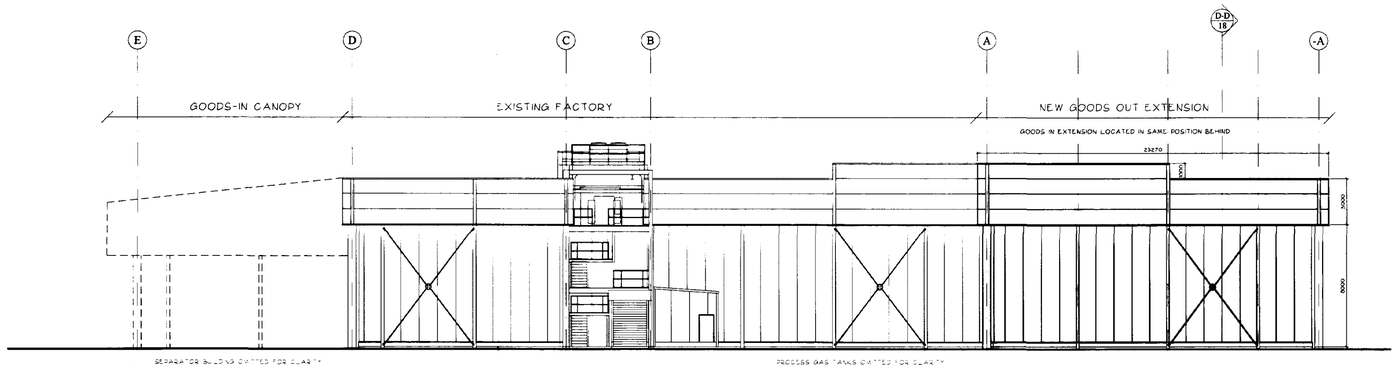



## WEST ELEVATION

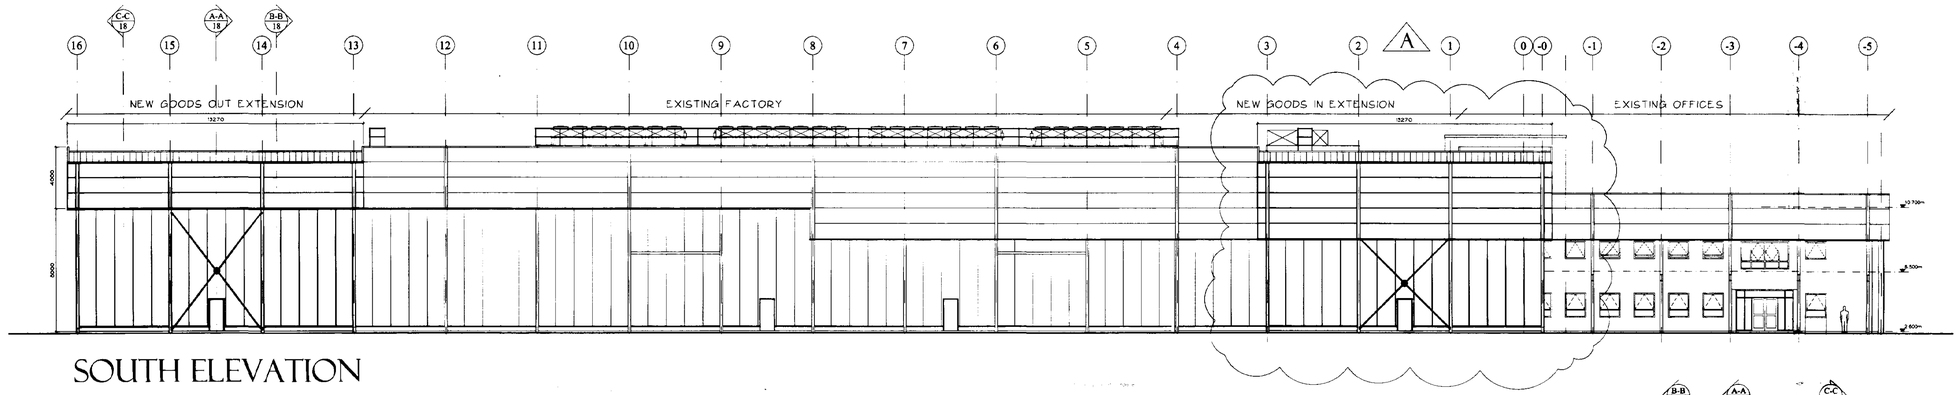


## SOUTH ELEVATION

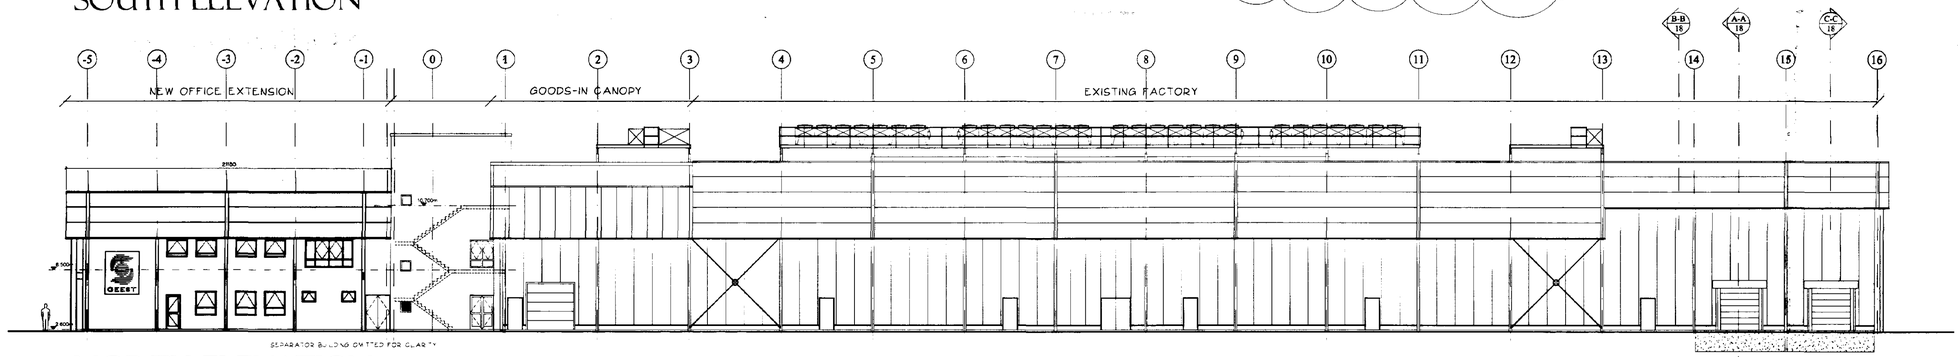


## NORTH ELEVATION

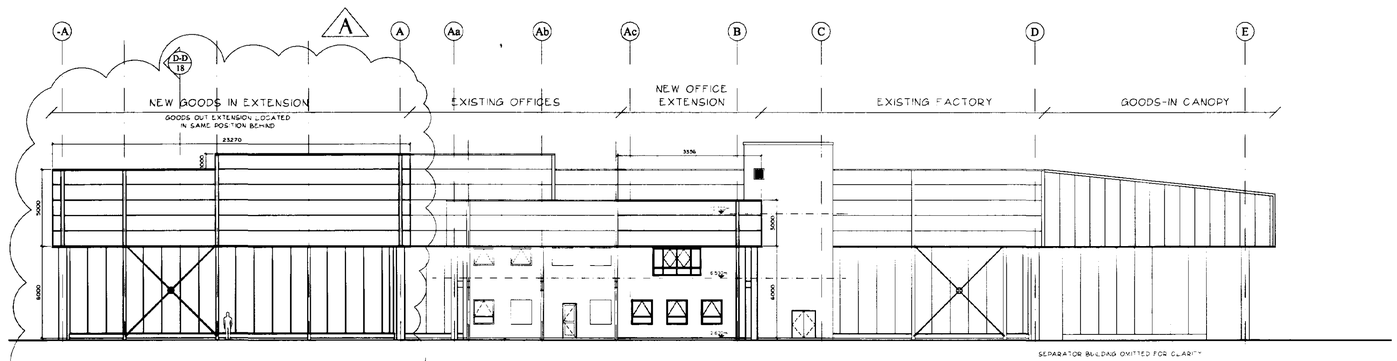


## EAST ELEVATION

## GENERAL NOTES

EXTENSIONS TO BE CONSTRUCTED AS FOLLOWS:-

FACTORY

INSULATED WHITE WALL PANELS IN WHITE EXTERNAL QUALITY FINISH ON CONCRETE OR STAINLESS STEEL KERB ON FLOOR SLAB. DOORS IN WHITE WALLING TO BE FINISHED WHITE. EXPOSED STEEL FRAME COLUMNS AND CROSS BRACING TO BE FINISHED IN SILVER COLOUR. INSULATED PANELLING SYSTEM ABOVE WITH EXPRESSED JOINTS IN METALLIC SILVER PVF2 FINISH.

OFFICES

RENDERED BLOCKWORK WALLS FINISHED WITH TERRACOTTA COLOUR AND WHITE POWDER COATED ALUMINUM DOORS AND WHITE UPVC WINDOWS. EXPOSED STEEL FRAME COLUMNS TO BE FINISHED SILVER. INSULATED PANELLING SYSTEM ABOVE WITH EXPRESSED JOINTS IN METALLIC SILVER PVF2 FINISH.

OTHER ELEMENTS TO BE AS FOLLOWS:

ROOFS

ROOFS TO BE FORMED FROM DOUBLE SKIN INSULATED PROFILED METAL CLADDING FINISHED IN GREY COLOUR TO BOTH FACTORY AND OFFICES.

DETERMINED PLAN

RECEIVED
BOROUGH COUNCIL OF KING'S LYNN
17 DEC 2001
PLANNING

| issue | date | drawn | notes | check |
|---|---|---|---|---|
| A | 17/12/01 | N.M. | REVISIONS AS NOTED. SECTION REFERENCES ADDED. | N.M. |
| ORIGINAL | 06/12/01 | GEJ | FIRST ISSUE | N.M/G |

ARCTICA
ARCHITECTURE • PLANNING • PROJECT MANAGEMENT
Telephone 01780 758575 Fax 01780 758501
succeed@arctica.co.uk

PROJECT
GEEST
WINGLAND FOODS
SUTTON BRIDGE

DRAWING
PROPOSED ELEVATIONS


SCALE 1:200


JOB 01-13

NUMBER

REV


DO NOT SCALE FROM THIS DRAWING
THE CONTRACTOR IS TO CHECK ALL DIMENSIONS ON SITE AND REPORT DISCREPANCIES TO THE ARCHITECT
THIS DRAWING IS COPYRIGHT

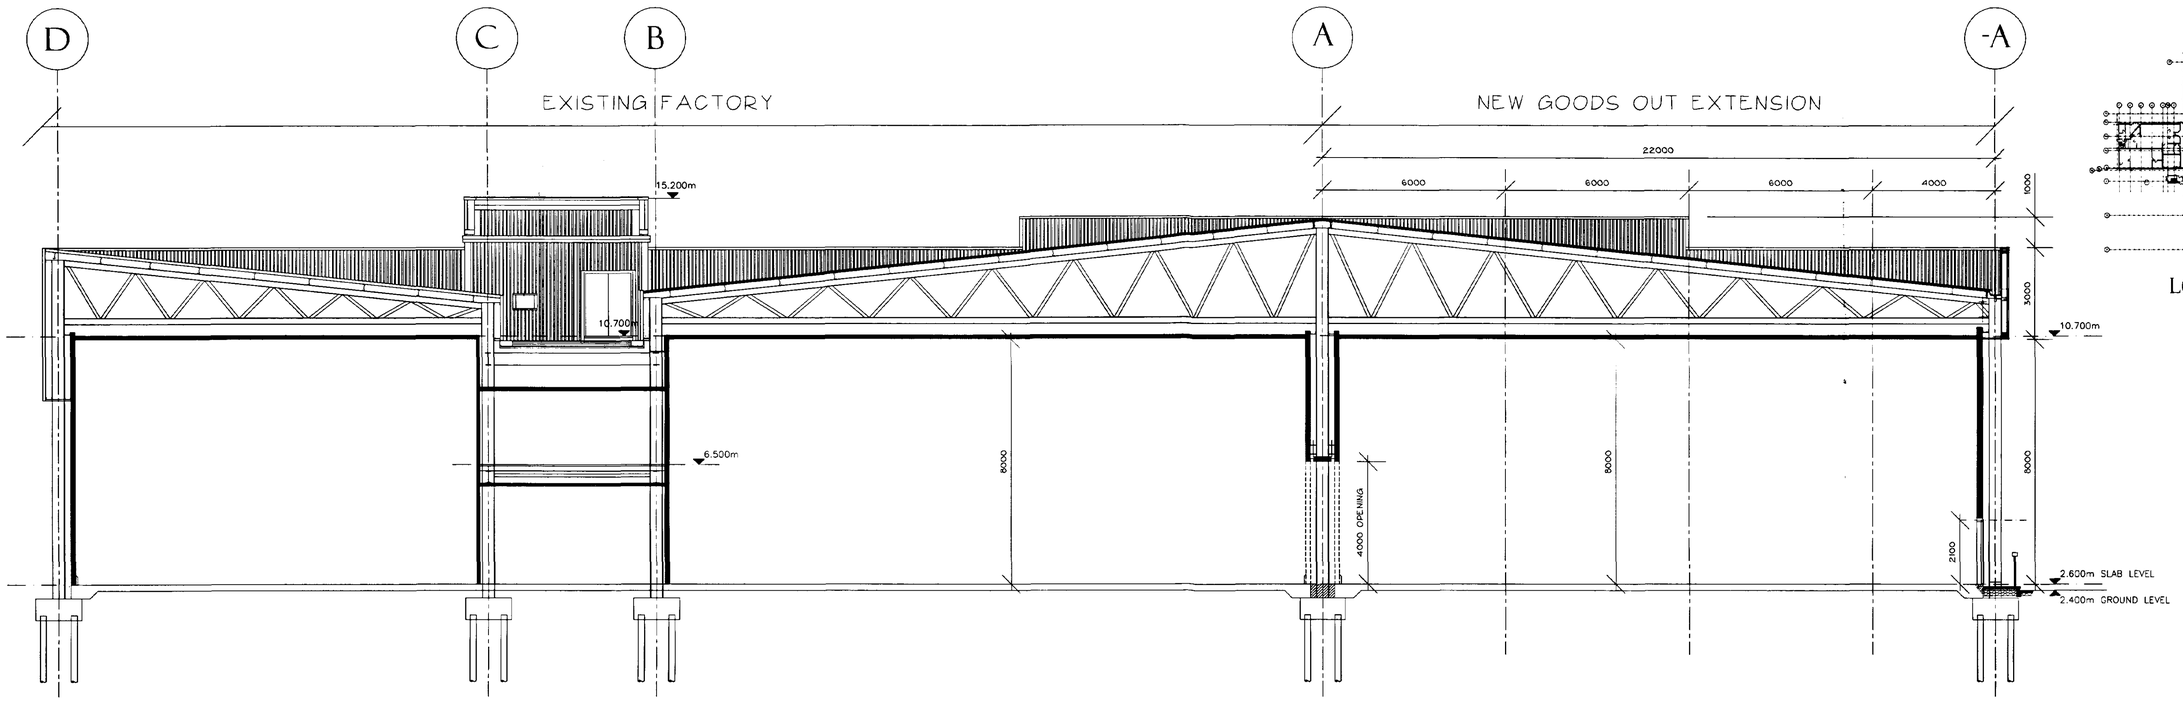

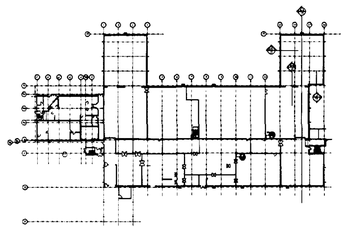



LOCATION PLAN 1:1250


## SECTION A-A THROUGH PROPOSED GOODS OUT EXTENSION

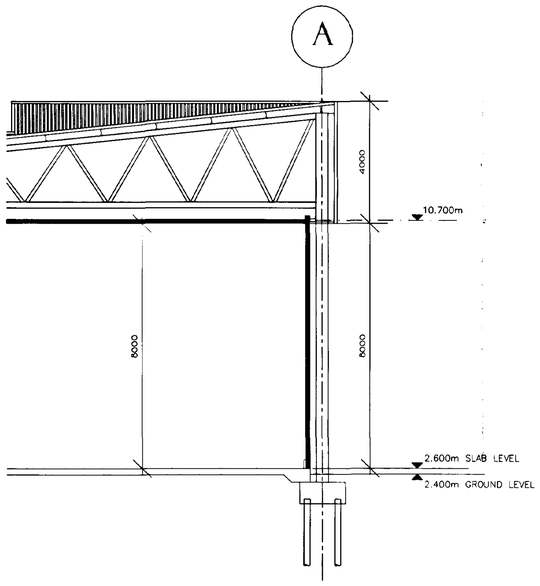


SECTION BB THROUGH
EXISTING FACADE ON GL A

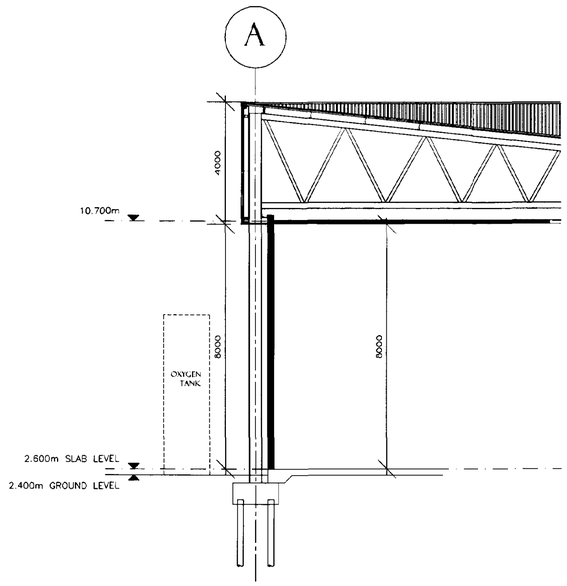


SECTION C-C THROUGH
MONORIDGE DETAIL ON GL A

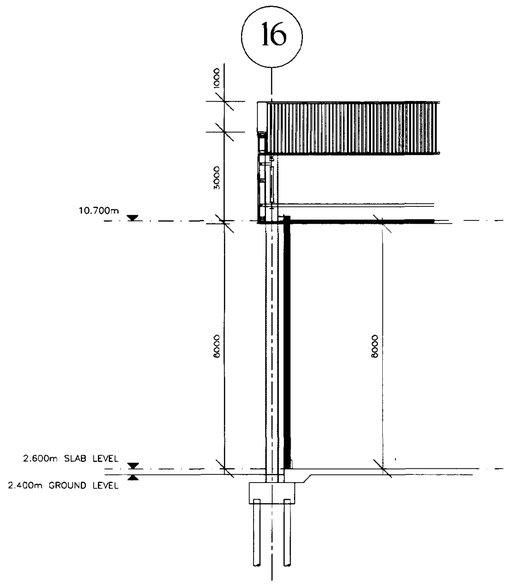


SECTION D-D THROUGH
VERGE ON GL 16.
SECTION ON GL 13 SIMILAR BUT HANDED

DETERMINED PLAN

17 DEC 2001

| ORIGINAL | 19/12/01 | GBJ | FIRST ISSUE | NMcQ |
|---|---|---|---|---|
| issue | date | drawn | notes | check |

ARCTICA
ARCHITECTURE • PLANNING • PROJECT MANAGEMENT
Telephone 01780 758575 Fax 01780 758501
succeed@arctica.co.uk

PROJECT
GEEST
WINGLAND FOODS
SUTTON BRIDGE

DRAWING
FACTORY SECTIONS

SCALE 1:100 / 1:1250
JOB 01-13
NUMBER
REV