


NOTE: NO DIMENSION TO BE SCALED FROM THIS DRAWING. ALL TO BE CHECKED ON SITE.

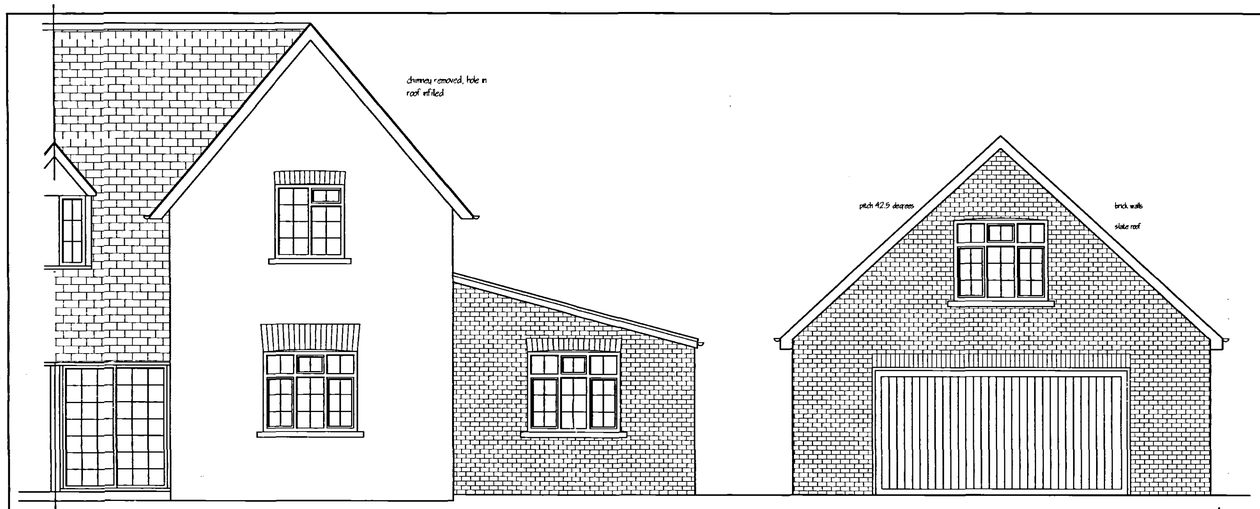

FRONT ELEVATION

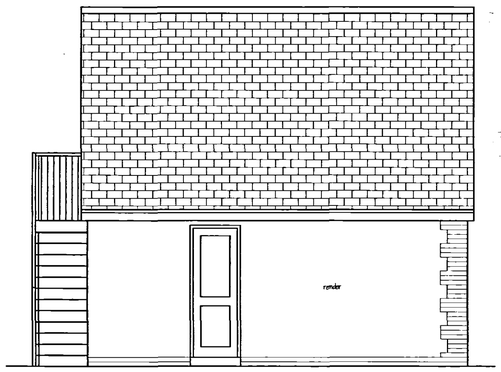


GARAGE SIDE ELEVATION

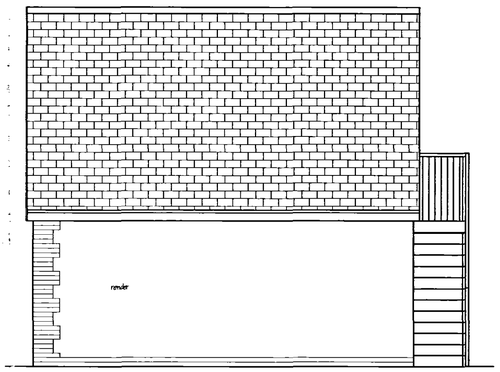


GARAGE SIDE ELEVATION




REAR ELEVATION

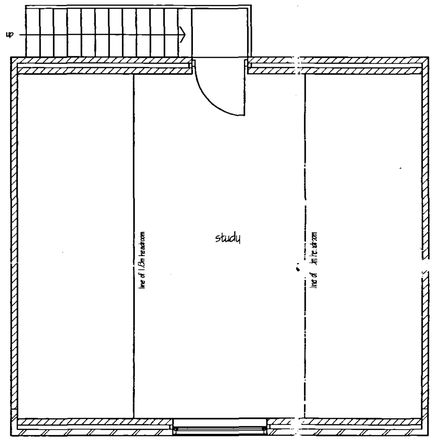

GARAGE FIRST FLOOR PLAN

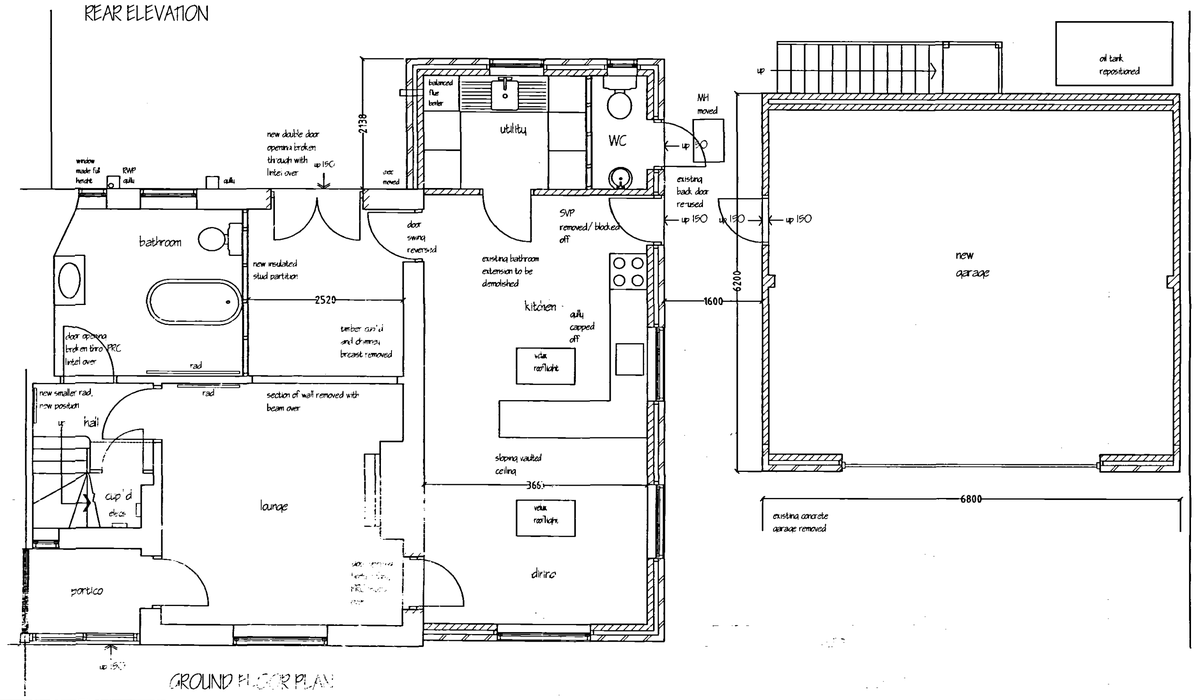

GROUND FLOOR PLAN

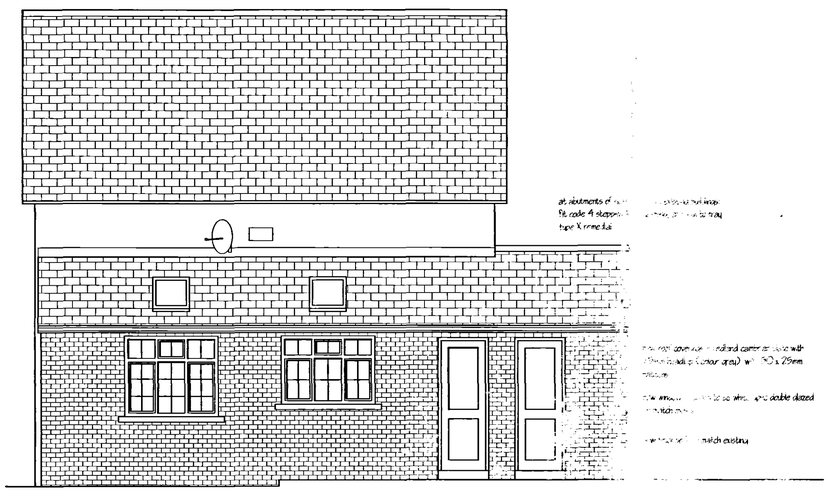

SIDE ELEVATION

DETERMINED PLAN

SHDC Planning Department
02 NOV 2004
Ref: 1466/04

PRELIMINARY DRAWING

REV A SEPT 04 EXTENSION REDESIGNED AND GARAGE ADDED

PROJECT	PROPOSED EXTENSION 5 GARNERS LANE, WINGLAND
CLIENT	MR M PRATT
TITLE	PLANS & ELEVATIONS AS PROPOSED
SCALE 1:50	DATE SEPT 04
DWG NO 03	REV A