

NOTE: NO DIMENSION TO BE SCALED FROM THIS DRAWING. ALL SIZE TO BE CHECKED ON SITE.

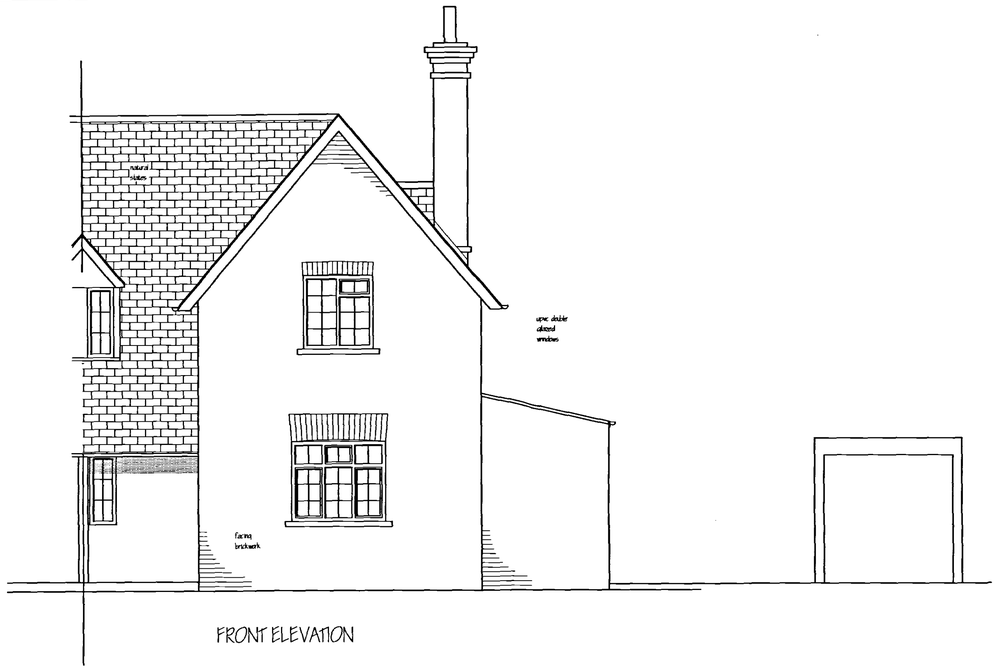


FRONT ELEVATION



REAR ELEVATION

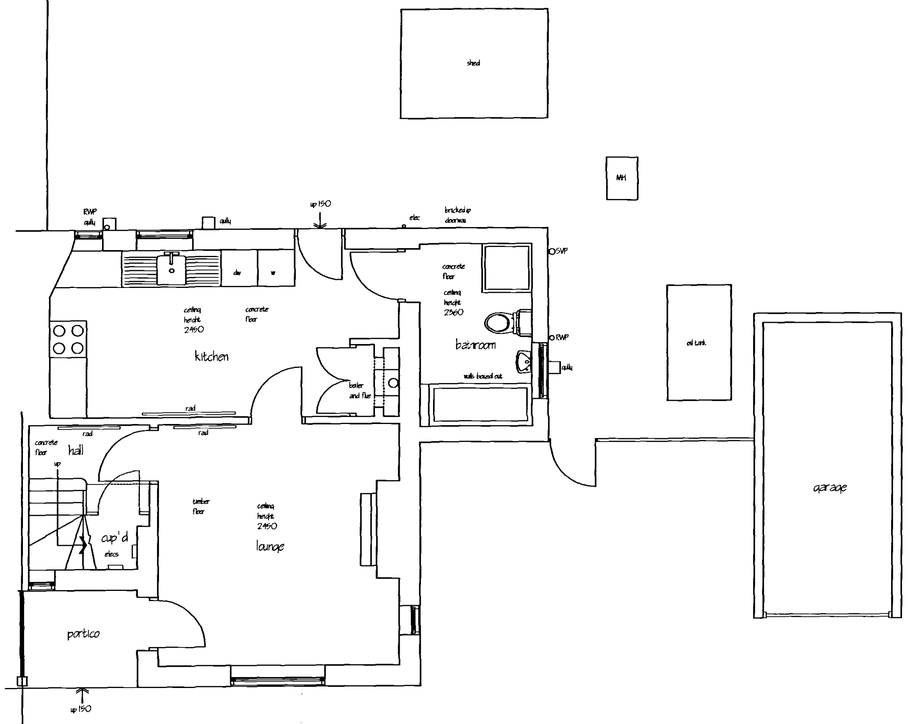

GROUND FLOOR PLAN

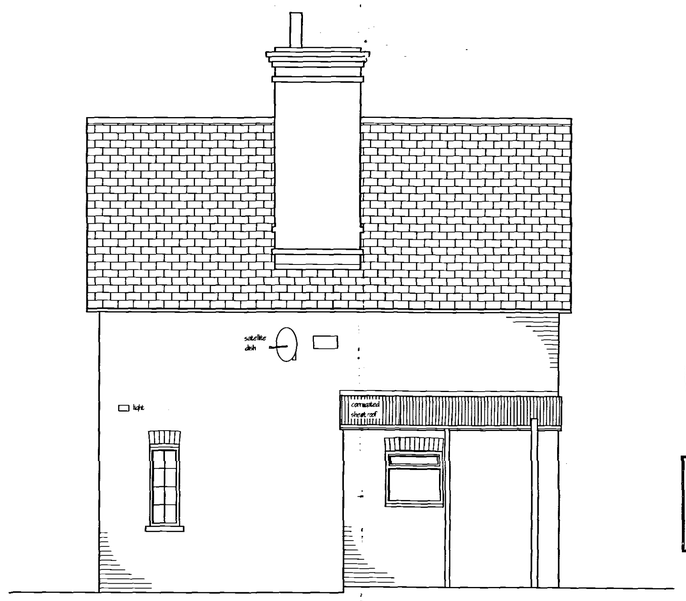

SIDE ELEVATION

DETERMINED PLAN

SWDC Planning & Development
02 NOV 2004
Ref: 1466/04

PROJECT: PROPOSED EXTENSION 5 GARNERS LANE WINGLAND	
CLIENT: MR M PRATT	
TITLE: PLANS & ELEVATIONS AS EXISTING	
SCALE: 1:50	DATE: NOV 01
DWG NO: 01	REV: