

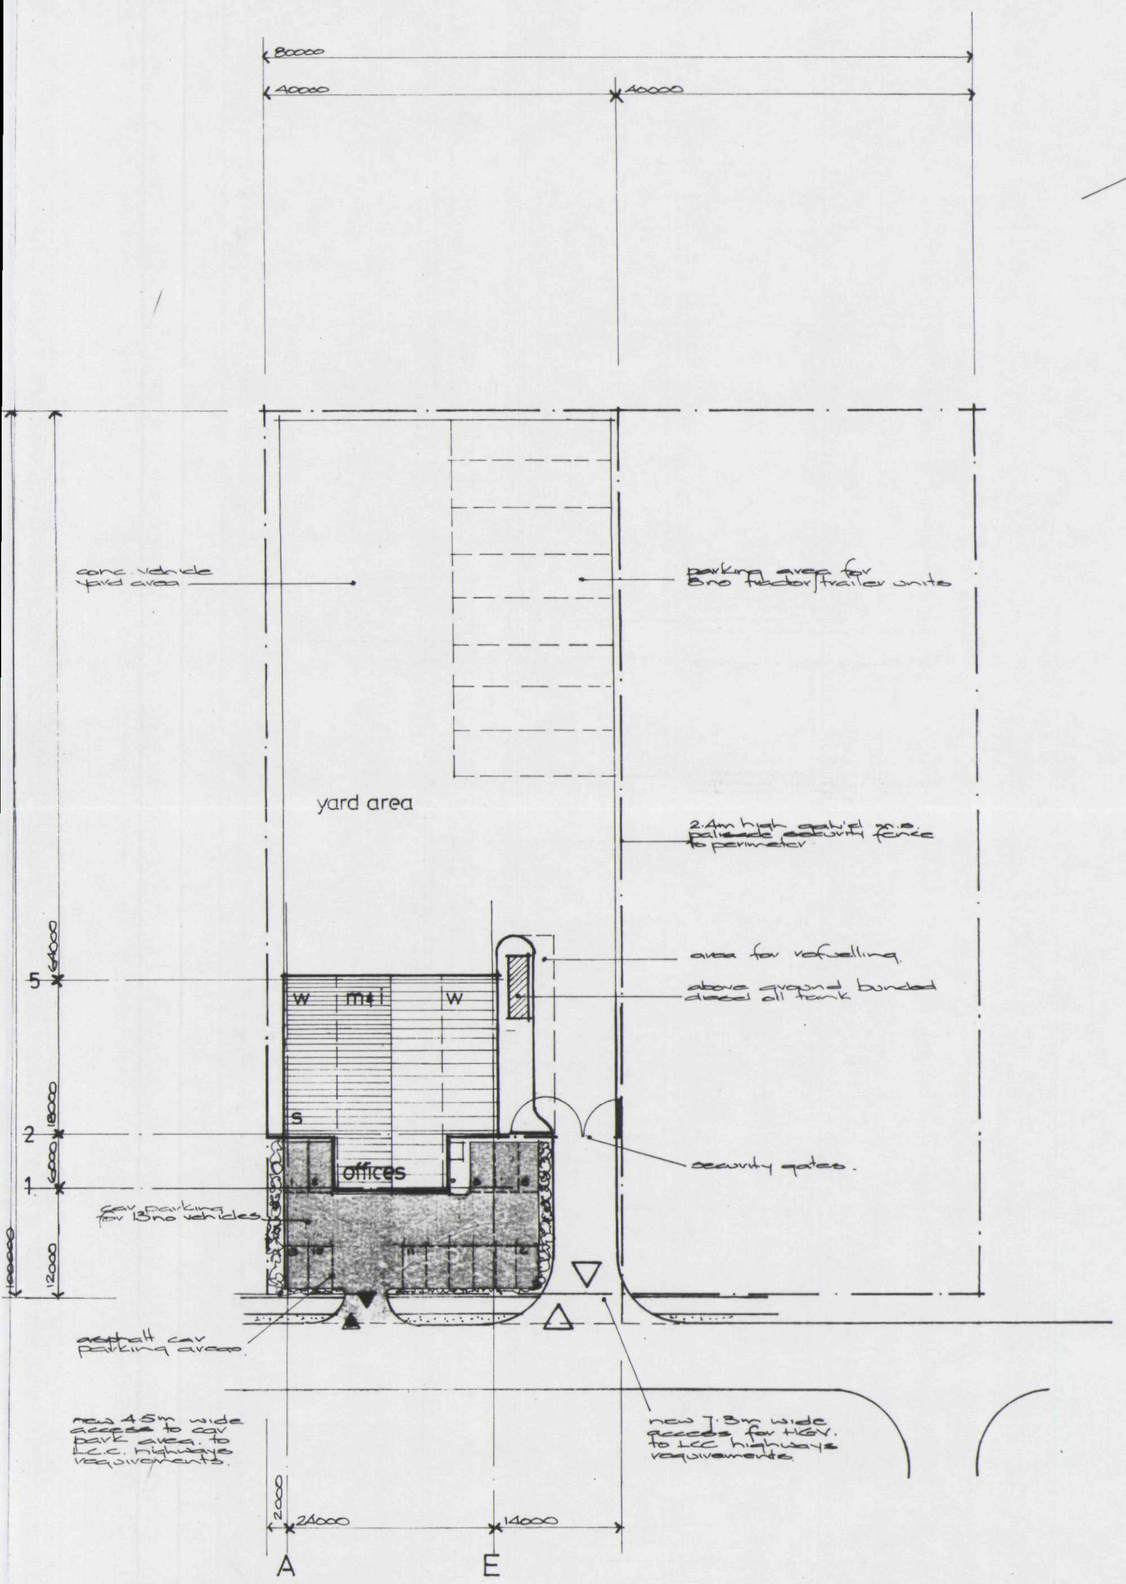


site plan 1:500

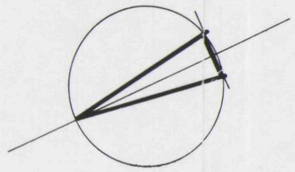

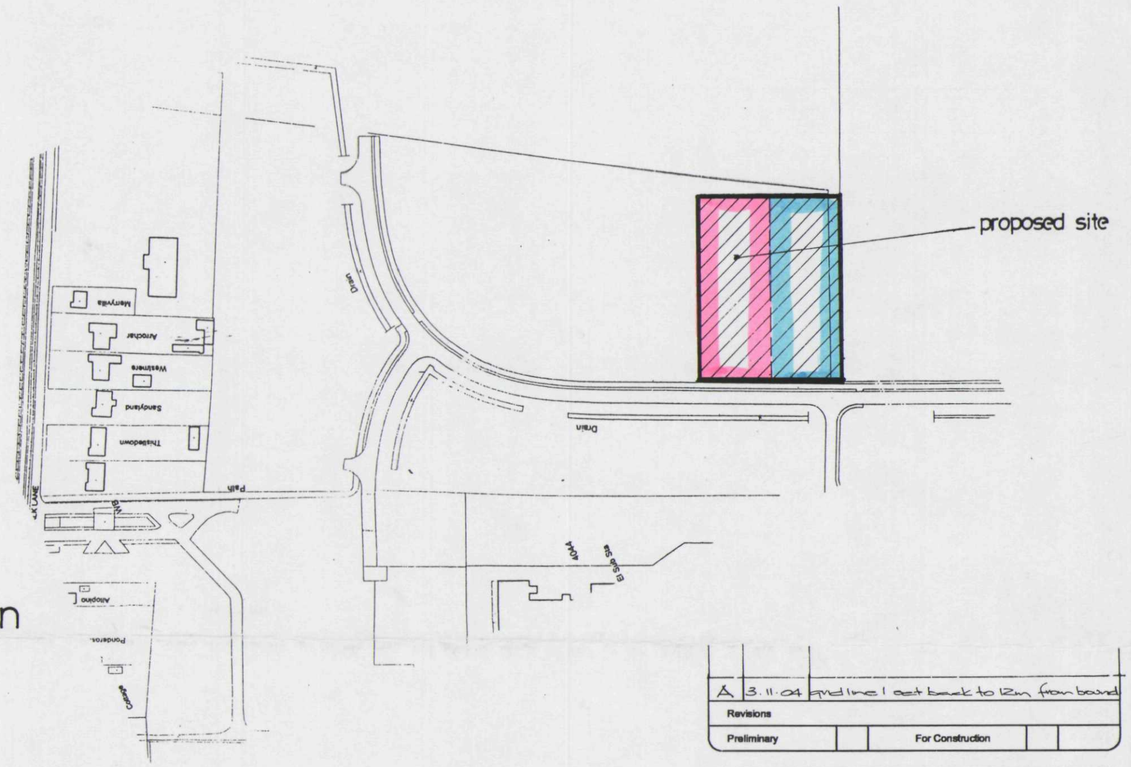

location plan
1:2500

DETERMINED PLAN

SHDC
Planning & Development
0 4 NOV 2004
Ref: 1484/04

A	3.11.04	Amd line ! set back to 12m from bound	
Revisions			
Preliminary		For Construction	

David Trundley Design Services Limited

Tel: 01945 880696
Fax: 01945 881266
E-mail: dtrundleydesign@aol.com

White House Farm
Tilney All Saints
King's Lynn
Norfolk PE34 4RU

Project Title

DRW HOWLING
Wingland Enterprise Park
Sutton Bridge
Spalding

Proposed Workshop, Offices and Lorry Parking Areas

Drawing Title

Site & location plans

Scale	Date	Drawn
1:500, 1:2500	Oct 2004	DGT

Drawing Number

02-107-02 A

Copyright:
This drawing must not be re-issued. loaned or copied without the consent of David Trundley Design Services Ltd
Do not scale this drawing, use only figured or grid dimensions
All dimensions to be checked on site prior to commencement of works