


R & T SWANN MONOPOLE
SCALE 1:100
R & T SWANN TOWER
SCALE 1:100
ALAN DICK TOWER
SCALE 1:100
EXAMPLE
TOWER / MONOPOLE ELEVATIONS
SCALE: 1:100
SpectraSite
Transco

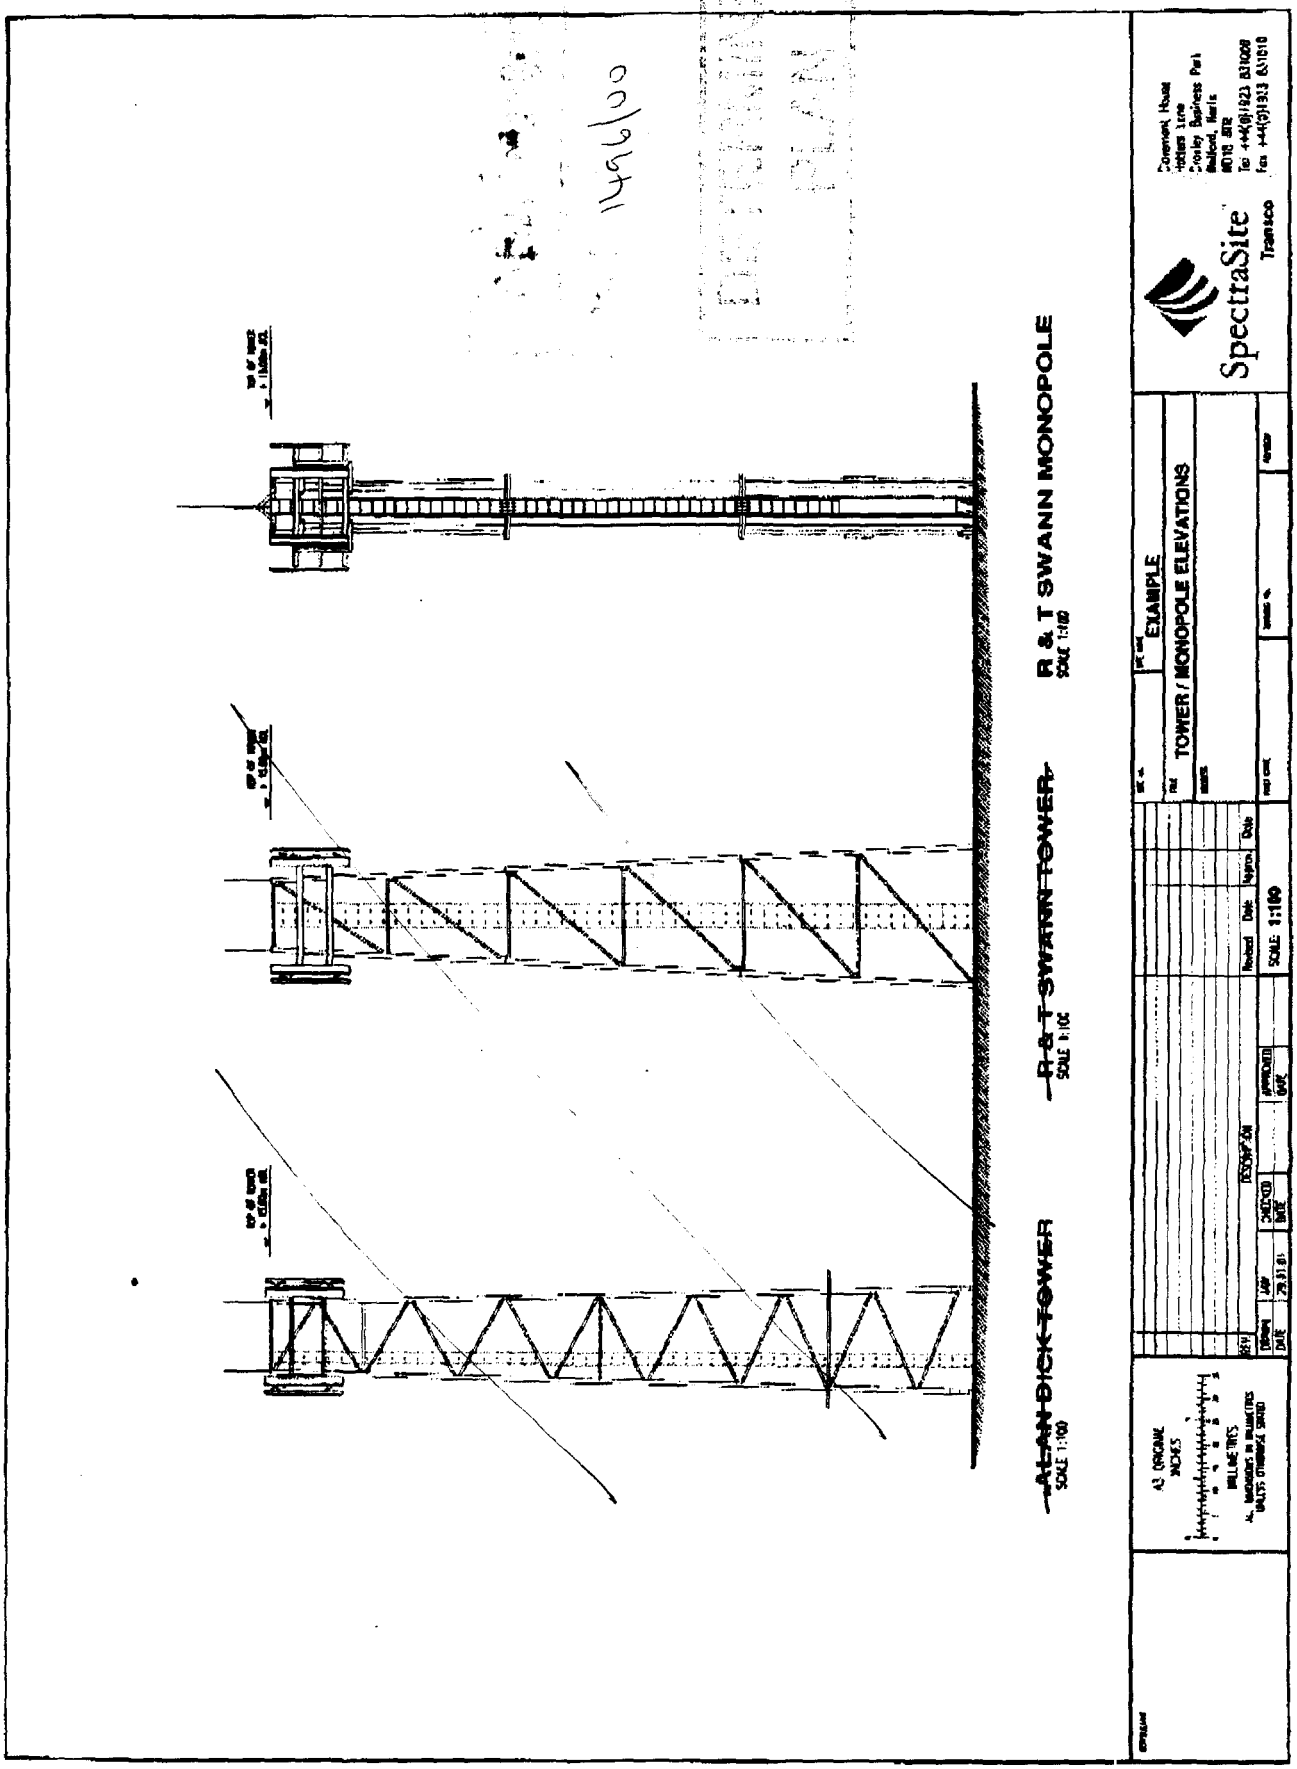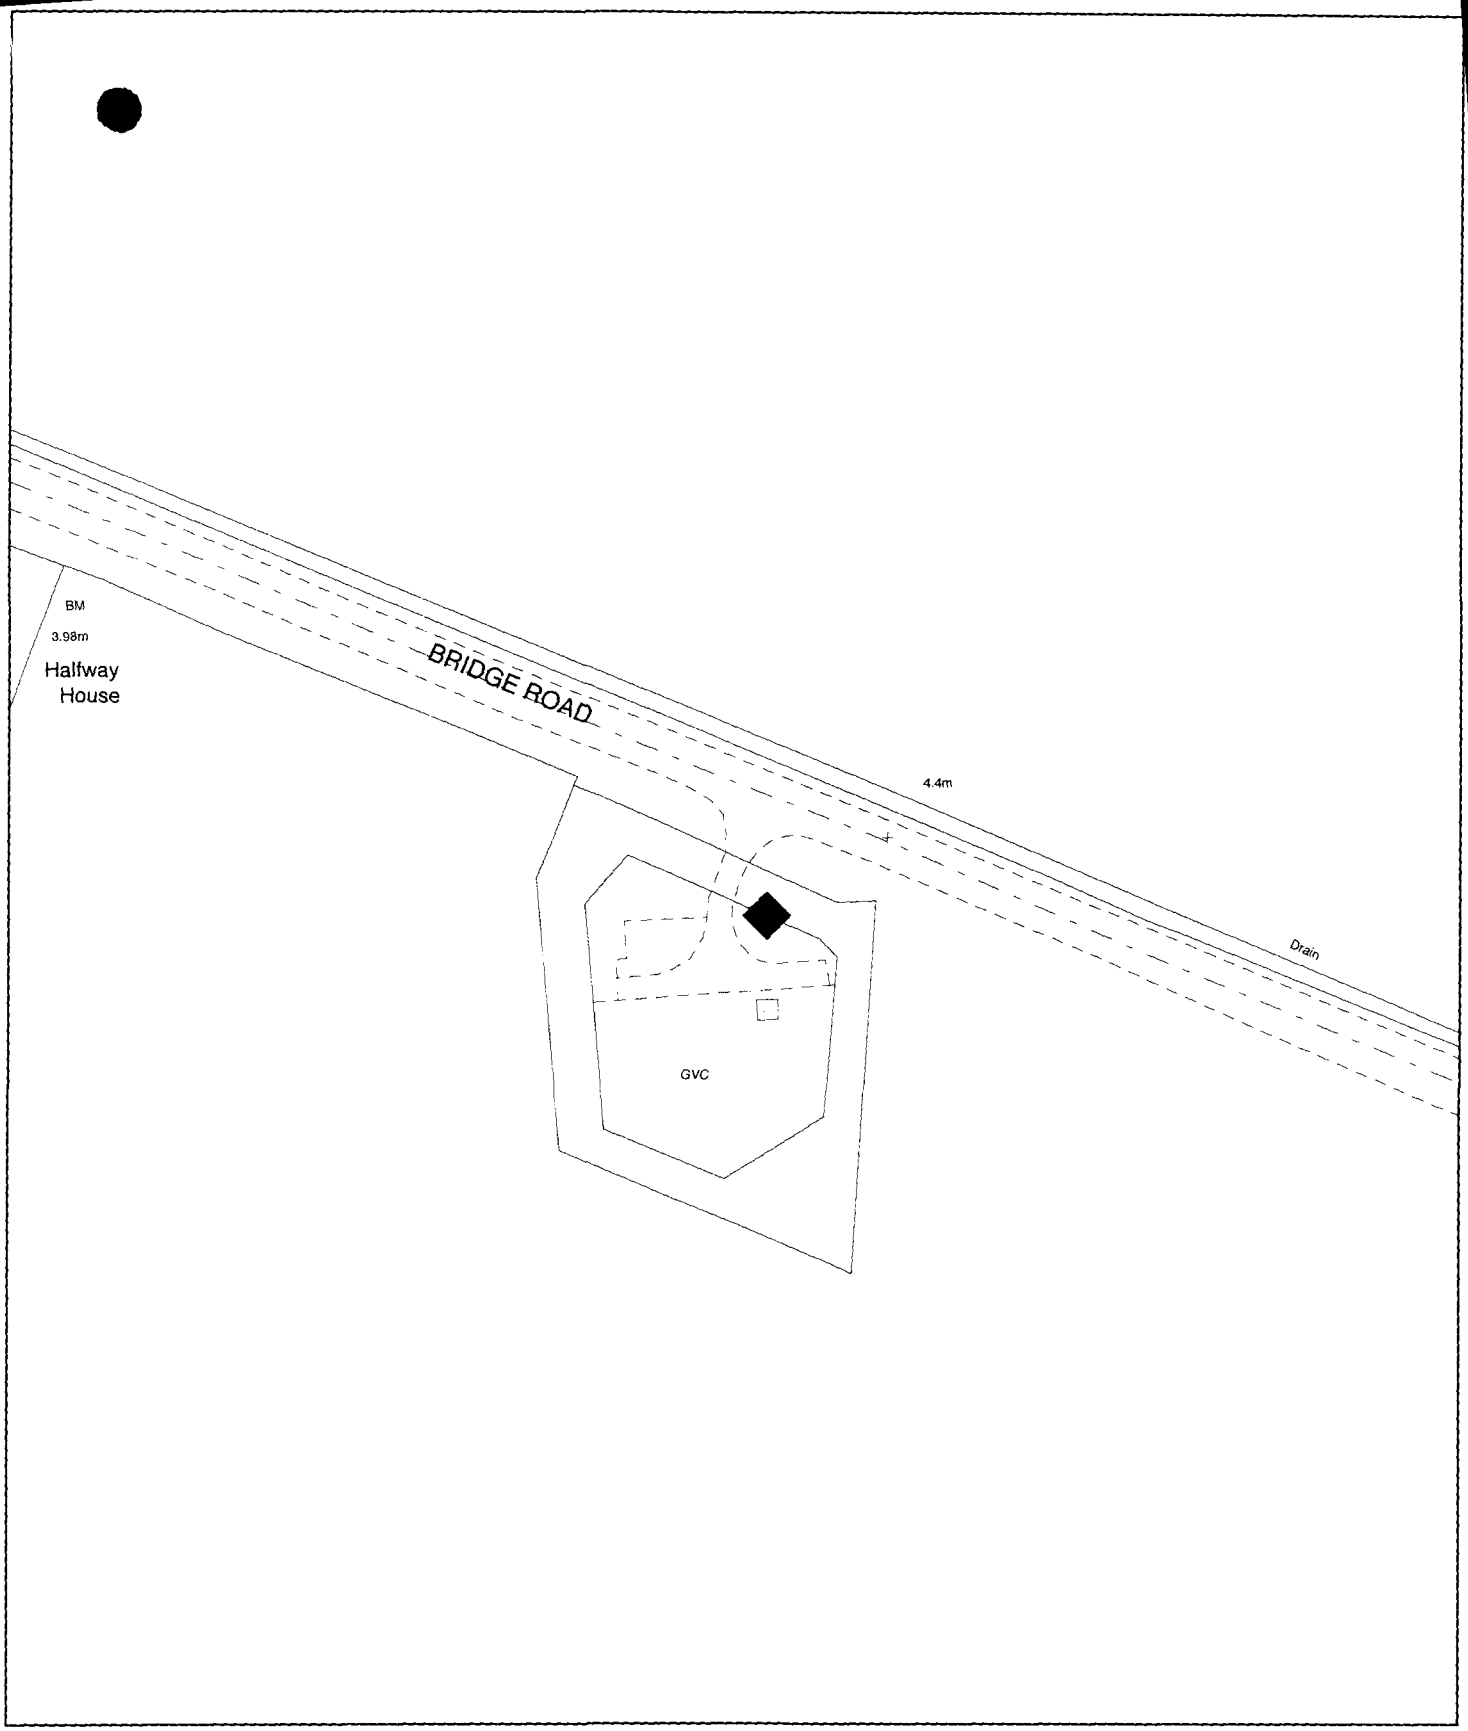

SOUTH HOLLAND DISTRICT COUNCIL

Planning Application Location Plan
Ward Member Notification

H18/1496/00

FILE COPY

Scale: 1:1250


Housing and Planning Services Department

Council Offices, Priory Road, Spalding, Lincolnshire
PE11 2XE

PLEASE DO NOT COPY THIS PLAN
This map is reproduced from Ordnance Survey material with permission of Ordnance Survey on behalf of Her Majesty's Stationery Office (c) Crown copyright. Unauthorised reproduction infringes Crown copyright and may lead to prosecution or civil proceedings. South Holland District Council LA079413 2000

N

Sutton Bridge
East Midlands PE12 9

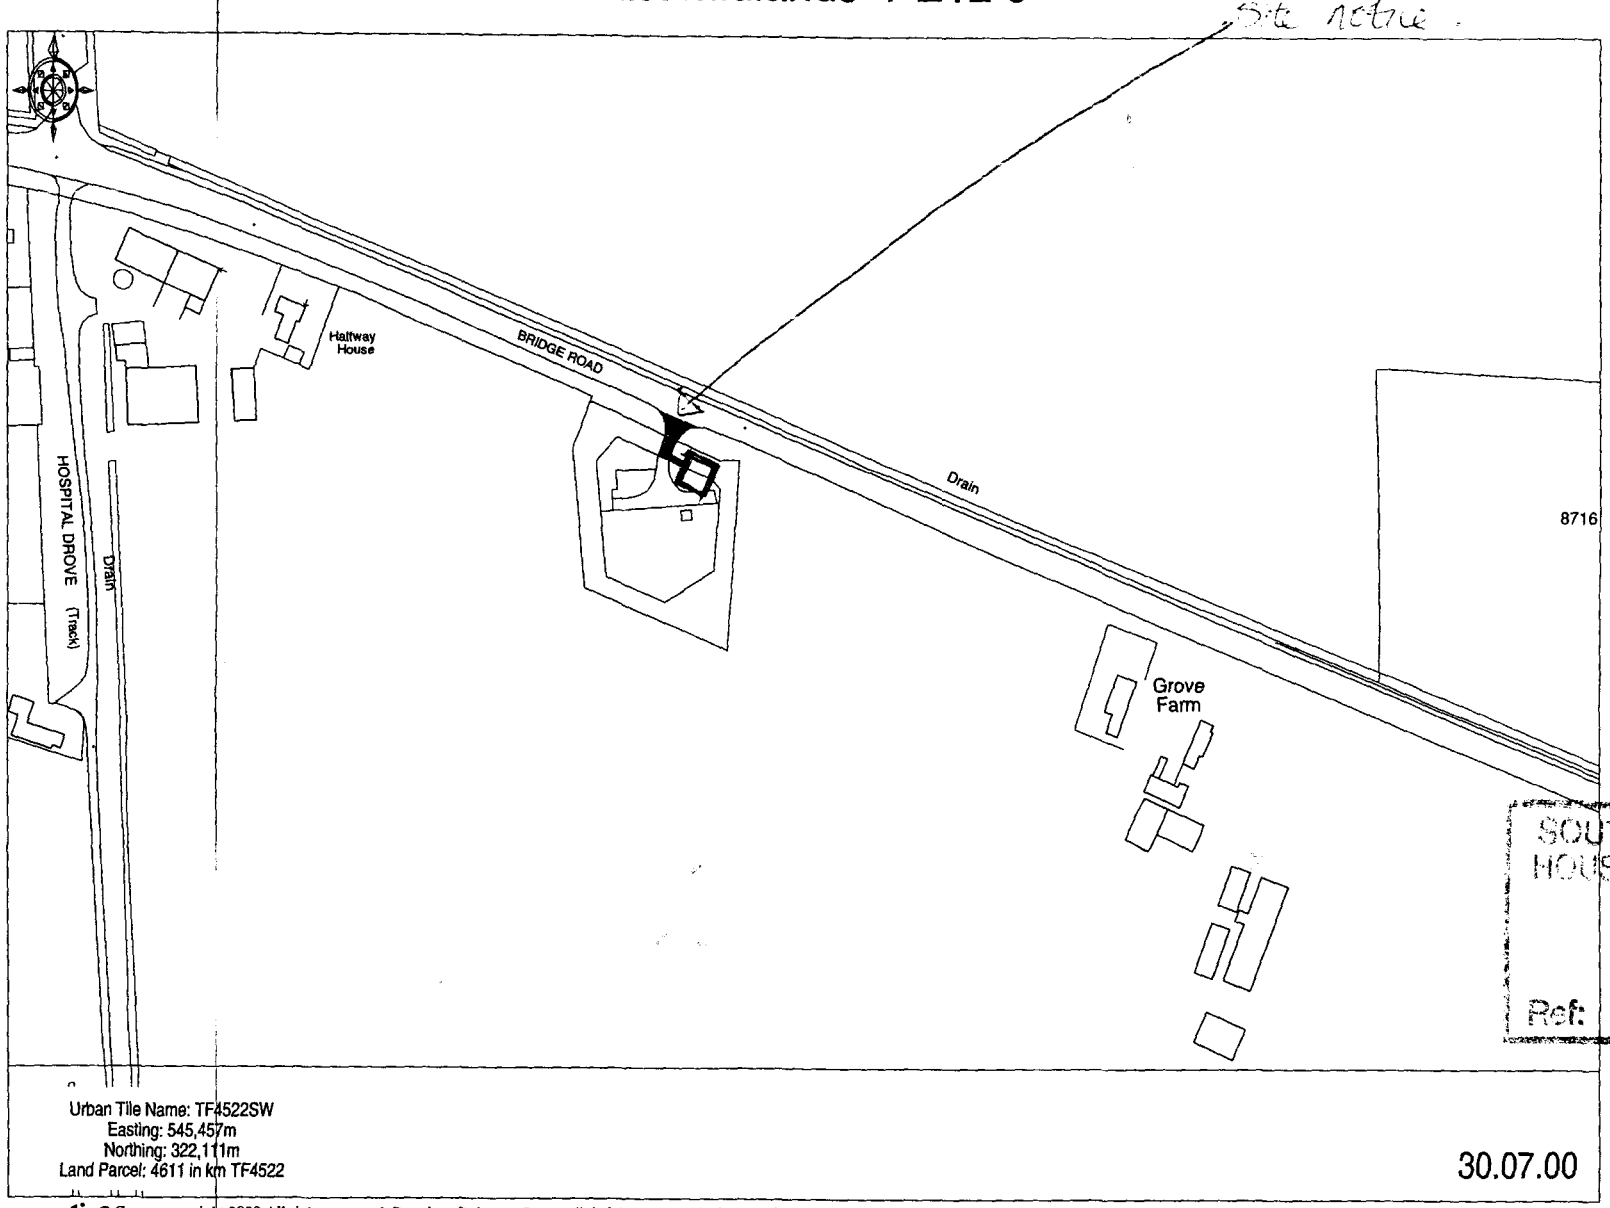

SOUTH HOLLAND DC
HOUSING & PLANNING
27 DEC 2000
Ref: 1496/ue

Urban Tile Name: TF4522SW
Easting: 545,457m
Northing: 322,111m
Land Parcel: 4611 in km TF4522

30.07.00

© Crown copyright 2000 All rights reserved. Based on Ordnance Survey digital data Survey Scale - 1:2500 Plotted Scale - 1:2500
(Scales other than at Survey Scale should not be used for accurate measurement). Business occupancy data ©2000 Thomson Directories Ltd.


Ordnance Survey
Value Added Reseller

Reference 920502

DETERMINED
PLAN

NOTES:

1. DO NOT SCALE.
2. ALL DIMENSIONS ARE IN mm UNLESS OTHERWISE NOTED.
3. ALL WORKS TO BE CARRIED OUT IN ACCORDANCE WITH THE RELEVANT SPECIFICATION.

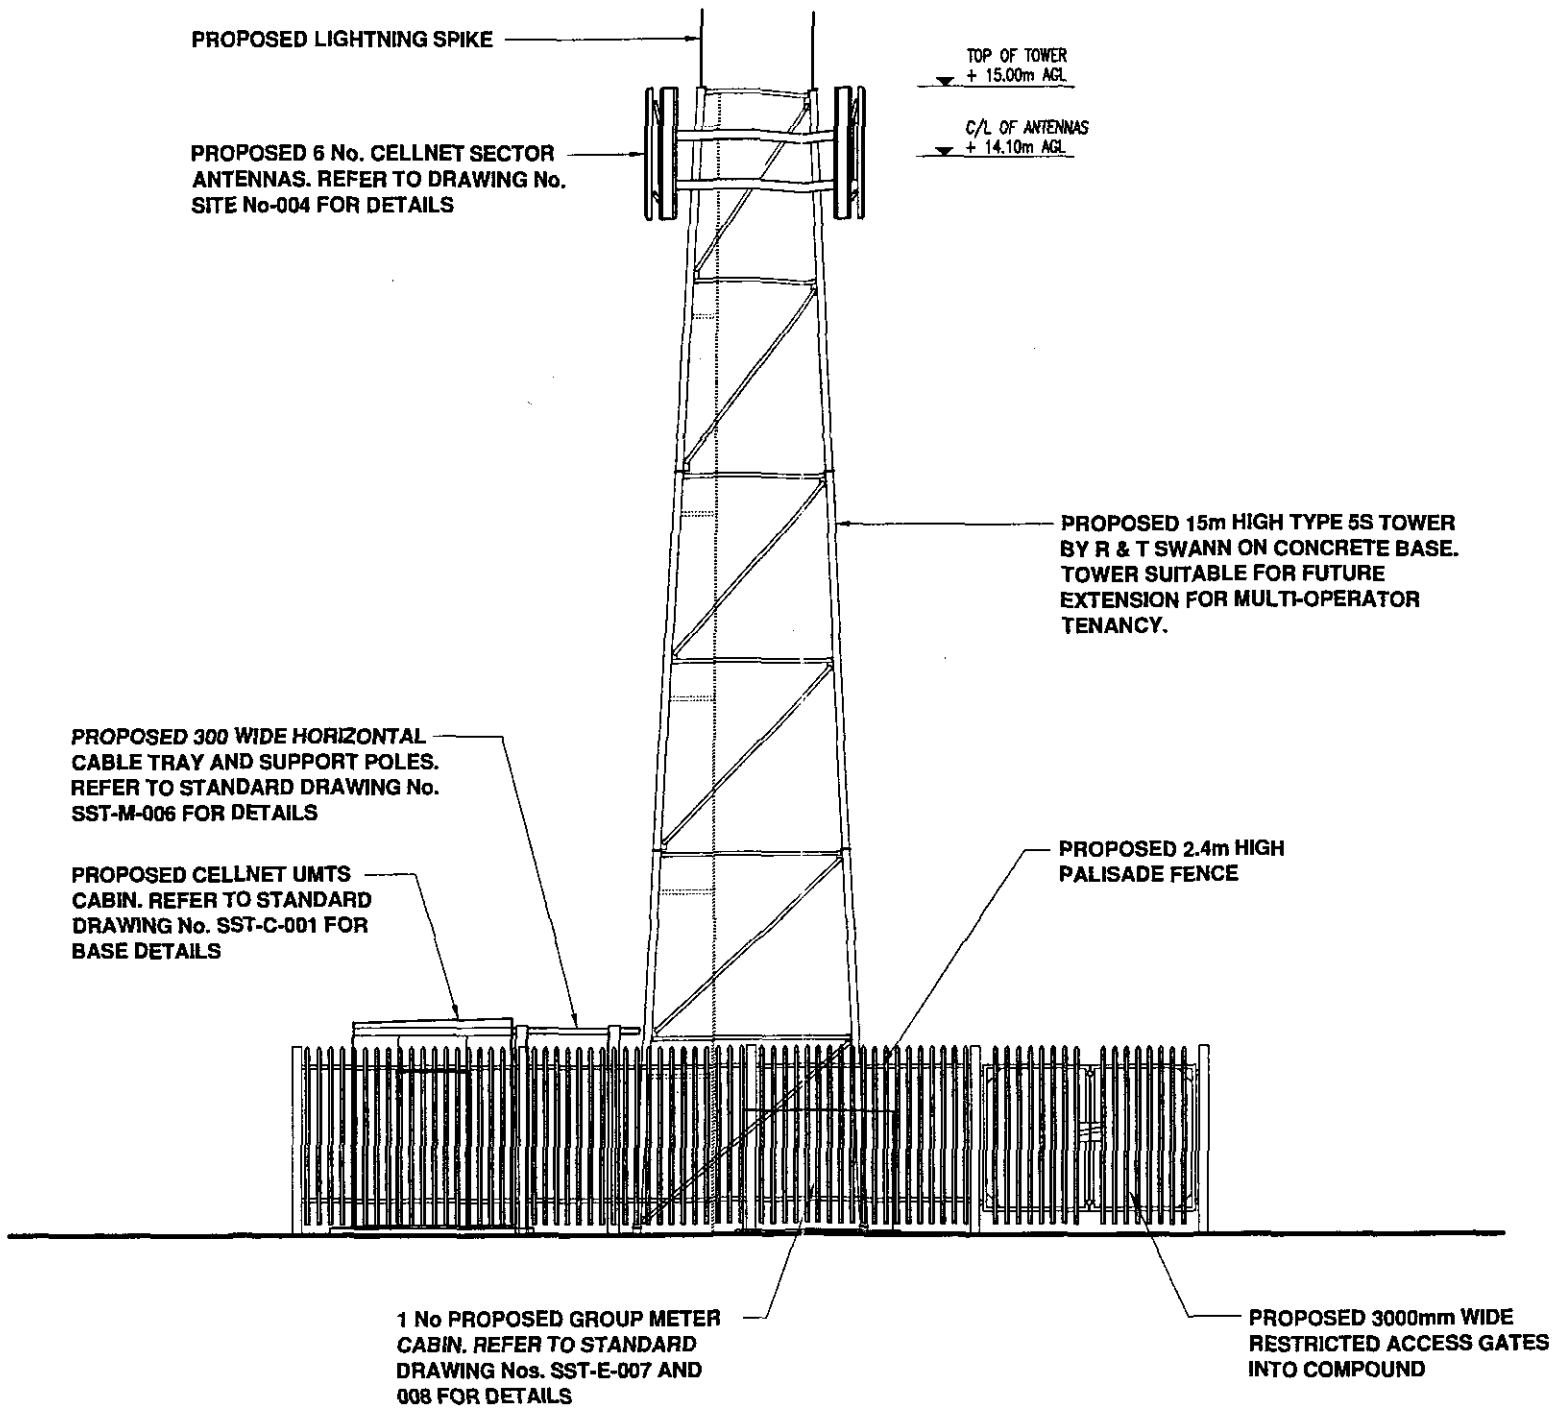

SOUTH HOLLAND DC
HOUSING & PLANNING
27 DEC 2000
Ref: 1496/CO

WEST ELEVATION
SCALE 1:100

CONSULTANT

A3 ORIGINAL
INCHES
0 5 10 15 20 25 30 35
MILLIMETRES
ALL DIMENSIONS IN MILLIMETRES UNLESS OTHERWISE STATED

REV.	DESCRIPTION	Revised	Date	Approv.	Date
A	GENERAL ARRANGEMENT	DKW	15.12.00		

DRAWN	DKW	CHECKED		APPROVED	
DATE	15.12.00	DATE		DATE	


SCALE: As Shown

SITE No. TF0326
SITE NAME SUTTON BRIDGE
TITLE WEST ELEVATION
ADDRESS BRIDGE ROAD, LONG SUTTON, LINCOLNSHIRE
POST CODE PE12 9EG
DRAWING No. TF0326-003
REVISION A

SpectraSite™ Transco
Claremont House
Hatters Lane
Croxley Business Park
Watford, Herts
WD18 8TR
Tel +44(0)1923 831000
Fax +44(0)1923 831010

NOTES:

1. DO NOT SCALE.
2. ALL DIMENSIONS ARE IN mm UNLESS OTHERWISE NOTED.
3. ALL WORKS TO BE CARRIED OUT IN ACCORDANCE WITH THE RELEVANT SPECIFICATION.
4. CONTRACTOR TO ENSURE THAT AREA IS CLEAR OF ANY SERVICES PRIOR TO ANY MECHANICAL EXCAVATIONS.

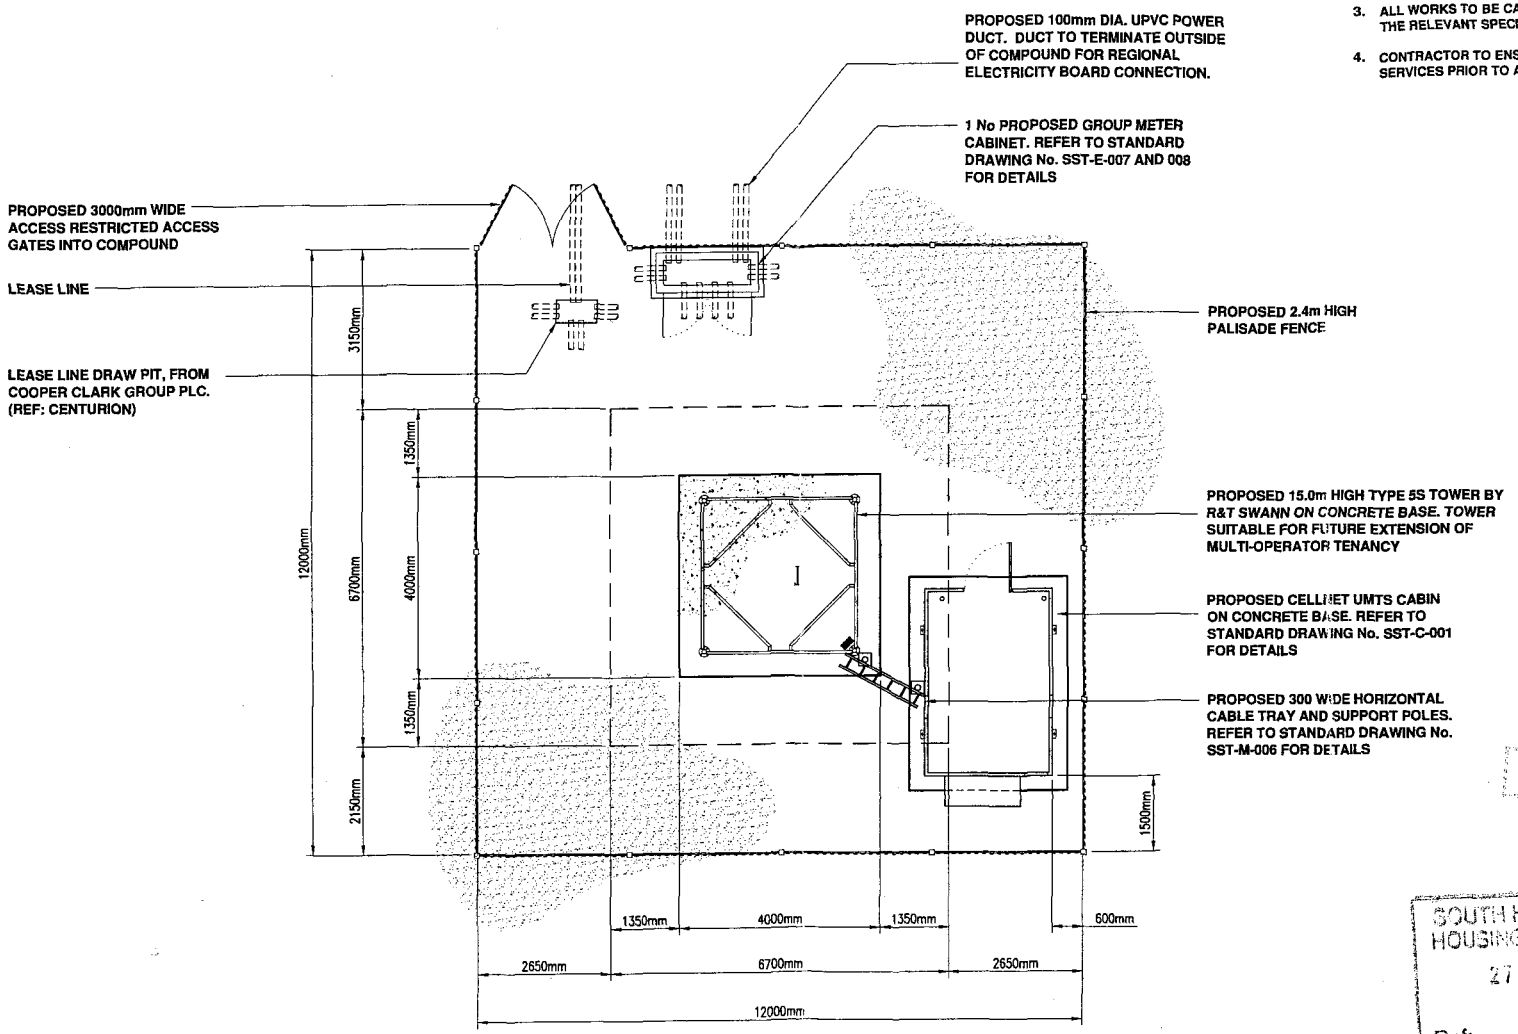

COMPOUND PLAN
SCALE 1:100

SOUTH HOLLAND DC
HOUSING & PLANNING
27 DEC 2000
Ref: 1496/0

CONSULTANT

A3 ORIGINAL
INCHES
0 5 10 15 20 25 30 35
MILLIMETRES
ALL DIMENSIONS IN MILLIMETRES UNLESS OTHERWISE STATED

REV.	DESCRIPTION		Revised Date	Approv. Date
A	GENERAL ARRANGEMENT	DKW	15.12.00	

DRAWN	DKW	CHECKED		APPROVED	
DATE	15.12.00	DATE		DATE	

SCALE: As Shown

SITE No. TF0326 | SITE NAME SUTTON BRIDGE

TITLE COMPOUND PLAN

ADDRESS BRIDGE ROAD
LONG SUTTON
LINCOLNSHIRE

POST CODE PE12 9EG | DRAWING No. TF0326-002 | REVISION A

SpectraSite™
Transco

Claremont House
Hatters Lane
Croxley Business Park
Watford, Herts
WD18 8TR
Tel +44(0)1923 831000
Fax +44(0)1923 831010