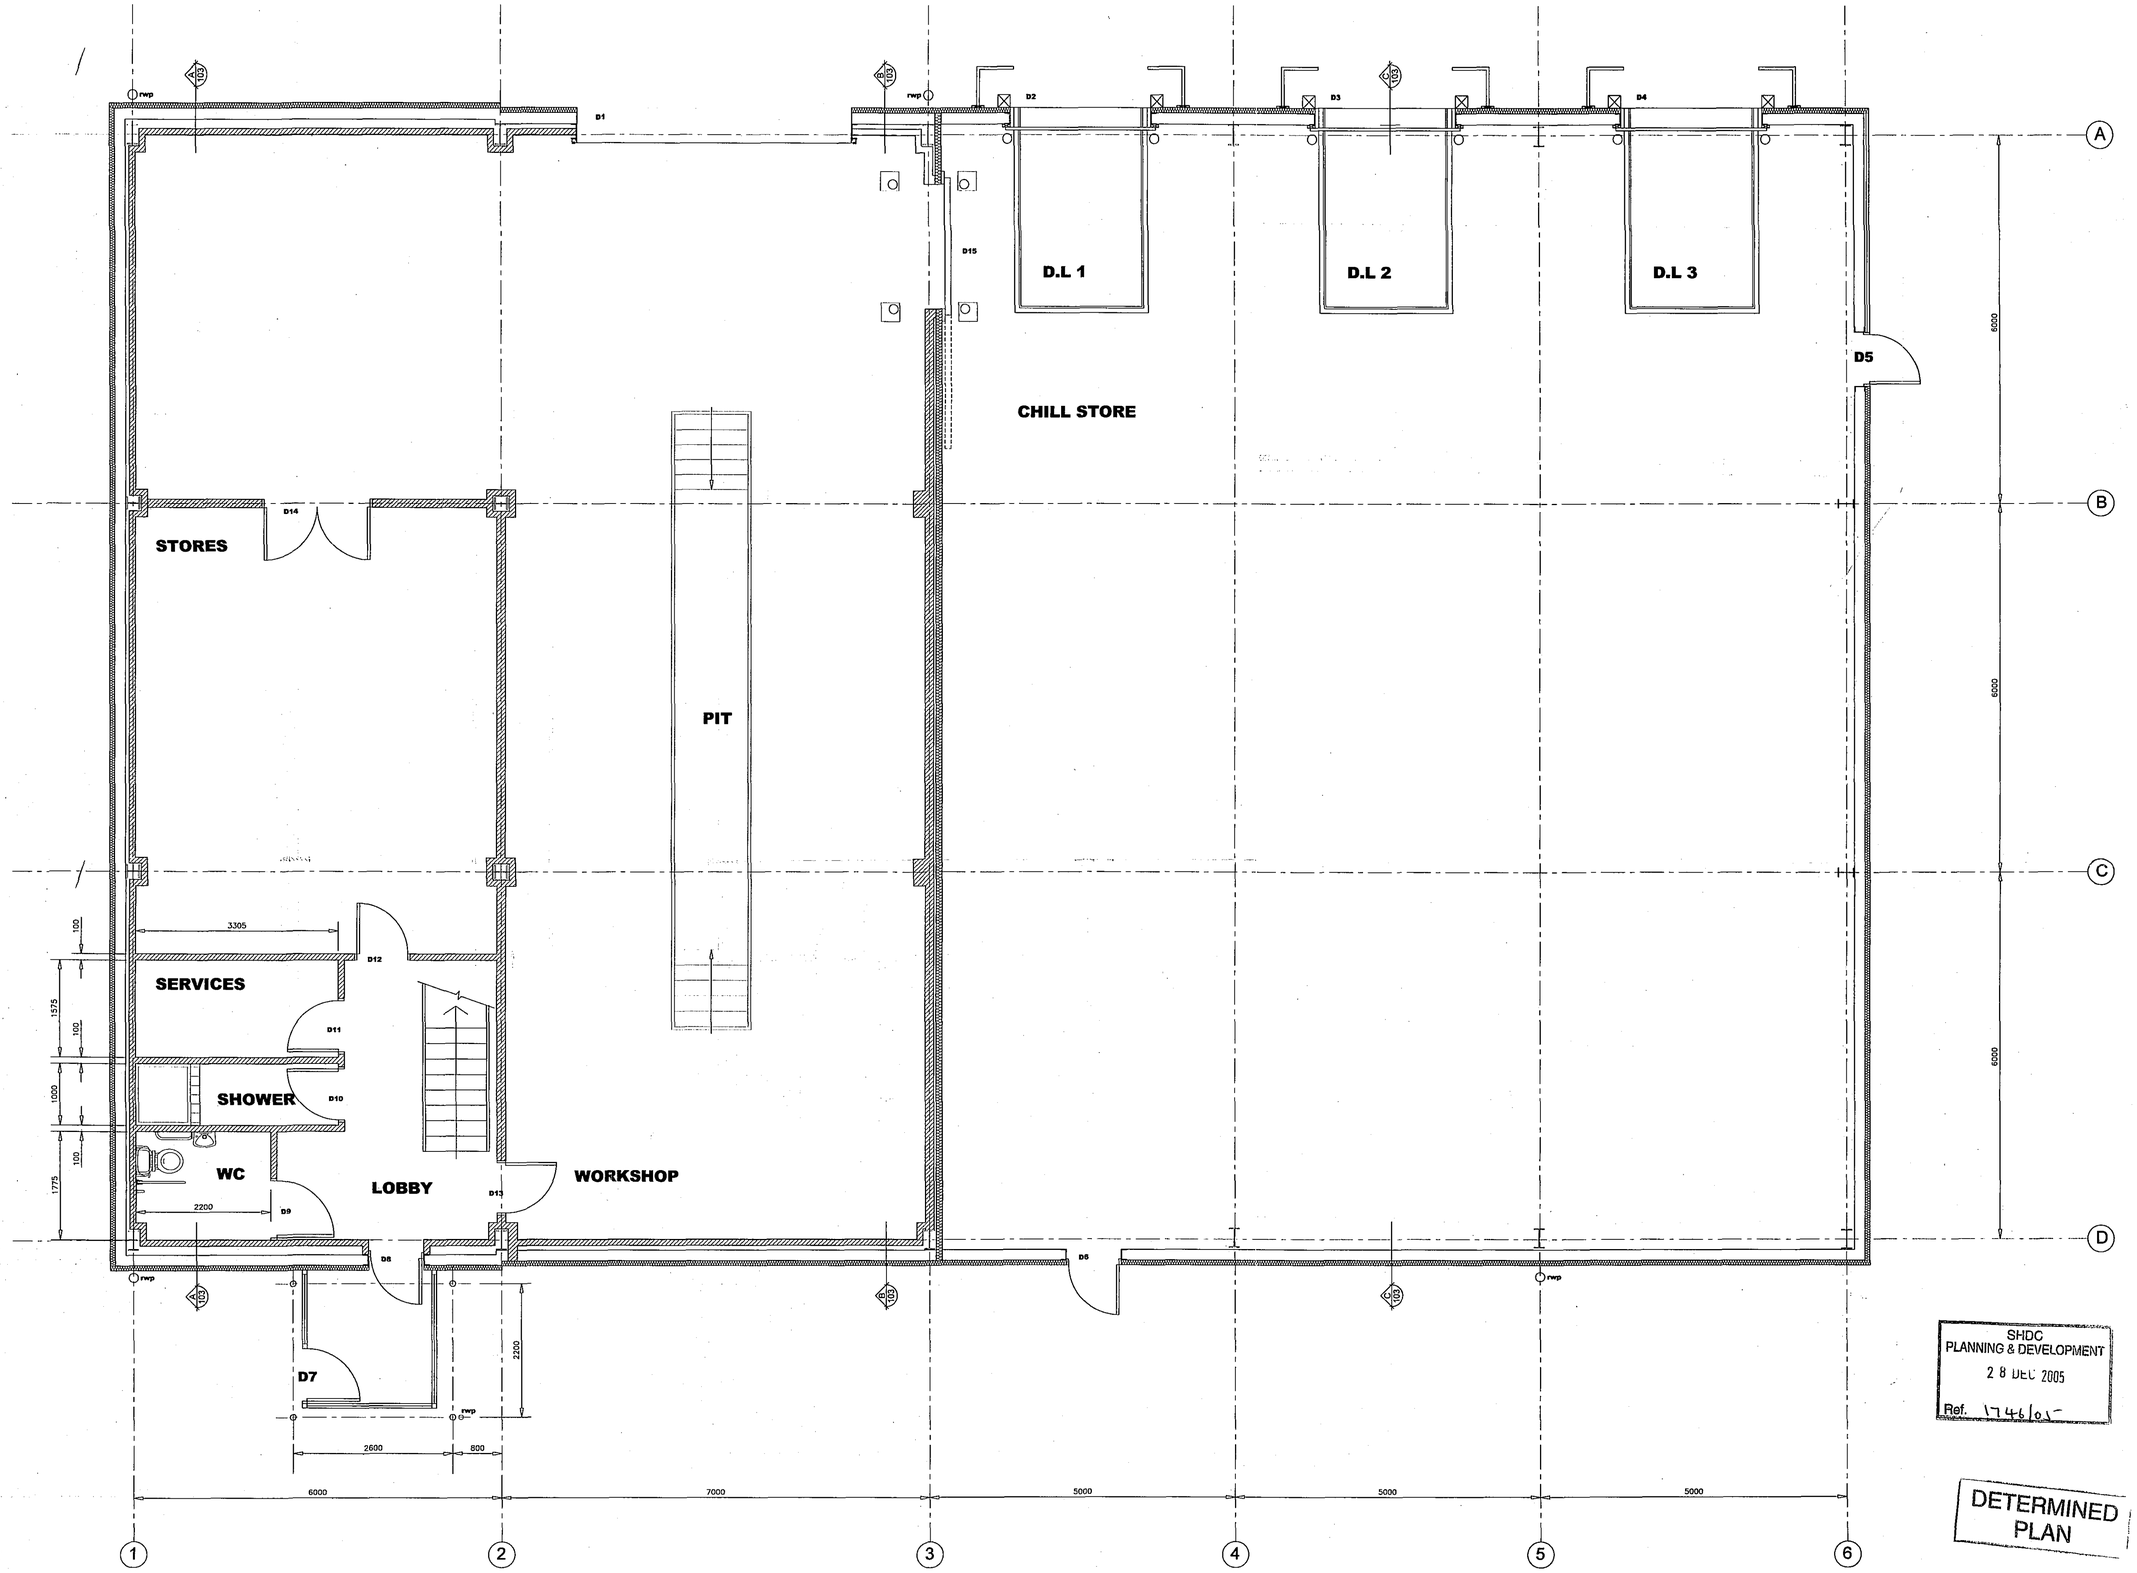


GROUND FLOOR PLAN scale 1:50

SHDC
PLANNING & DEVELOPMENT
2 8 DEC 2005
Ref. 1746/01

DETERMINED PLAN

PRELIMINARY

D	25.11.05	STORES WALL LOCATION REVISED
C	17.11.05	LAYOUT REVISED

Revisions

Preliminary | | For Construction | |

David Trundley Design Services Ltd

Tel: 01553 617700
Fax: 01553 617874
E-mail: enquires@dtrundleydesign.co.uk

Salgate Barn
Islington Road
Tilney All Saints
Kings Lynn
Norfolk PE34 4RY

Project Title
DRW HOWLING
WINGLAND ENTERPRISE PARK
SUTTON BRIDGE
SPALDING

PROPOSED WORKSHOP, OFFICES & LORRY PARKING AREAS

Drawing Title
PROPOSED GROUND FLOOR PLAN

Scale	Date	Drawn
1:50	NOV 05	SLB

Drawing Number
02-107-100D

Copyright:
This drawing must not be re-issued, loaned or copied without the consent of David Trundley Design Services Limited
Do not scale this drawing, use only figured or grid dimensions
All dimensions to be checked by contractor on site prior to start of works