
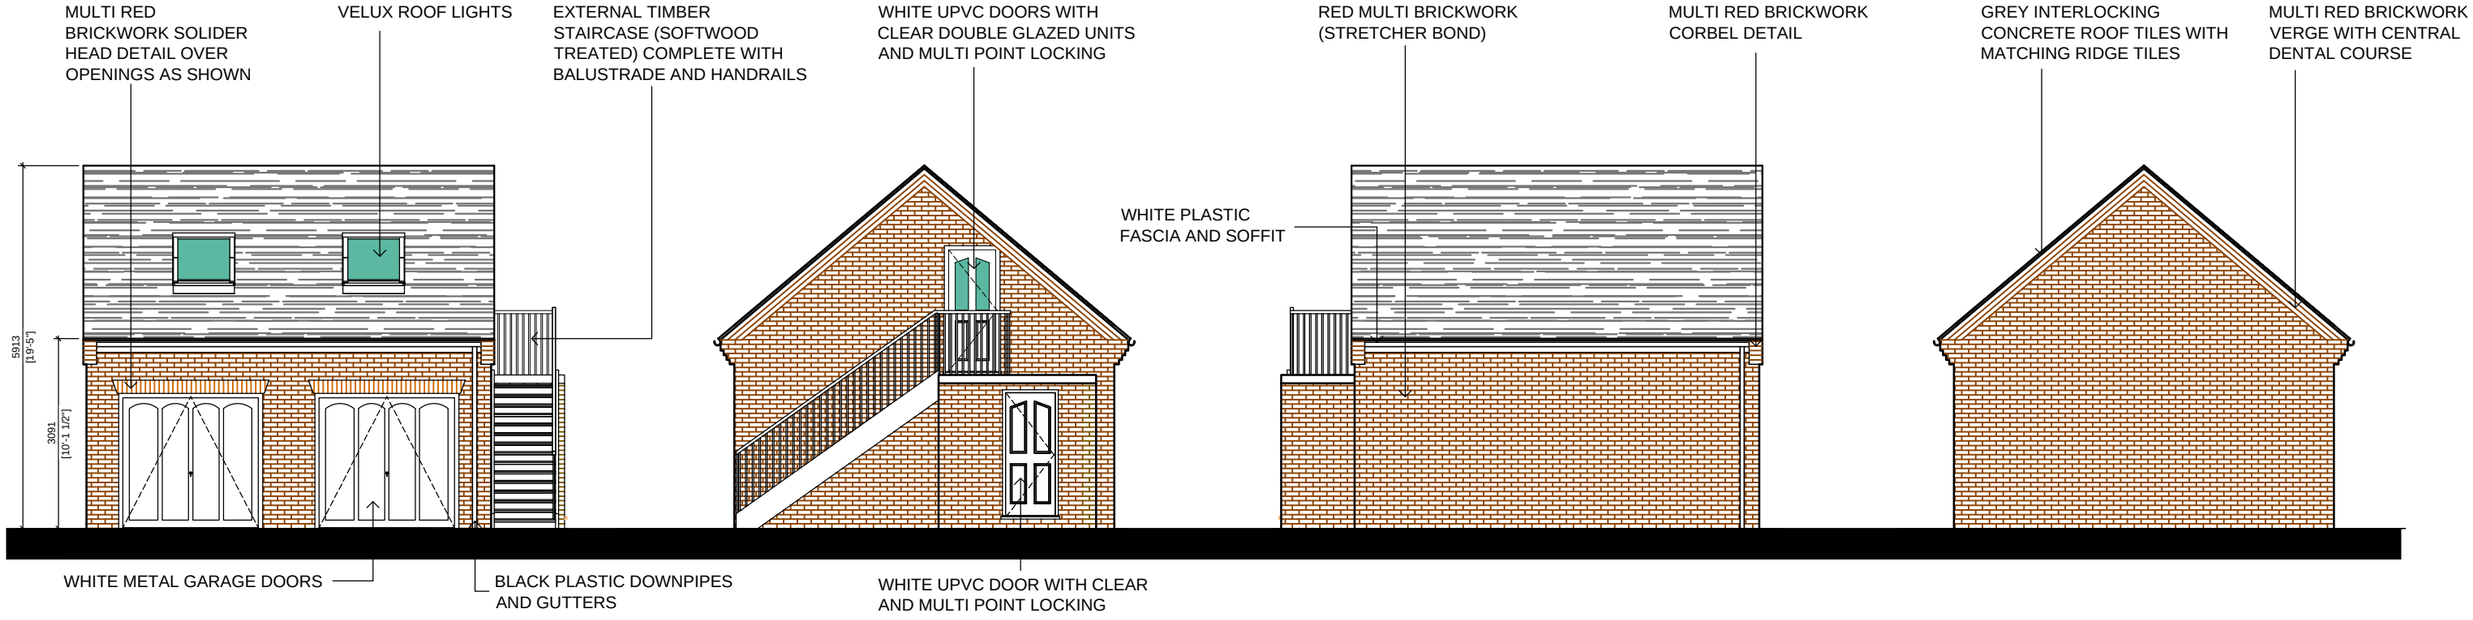



1 PROPOSED SOUTH ELEVATION
Scale 1:100


2 PROPOSED SOUTH ELEVATION
Scale 1:100

3 PROPOSED SOUTH ELEVATION
Scale 1:100

4 PROPOSED SOUTH ELEVATION
Scale 1:100

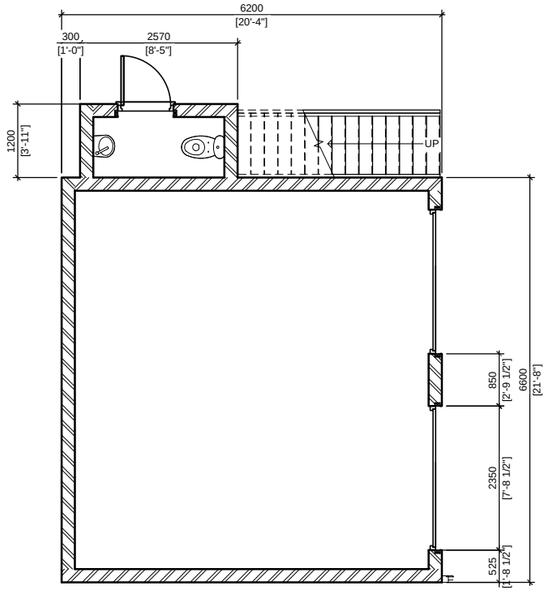

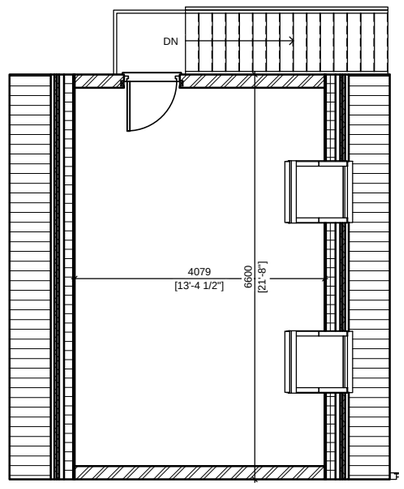

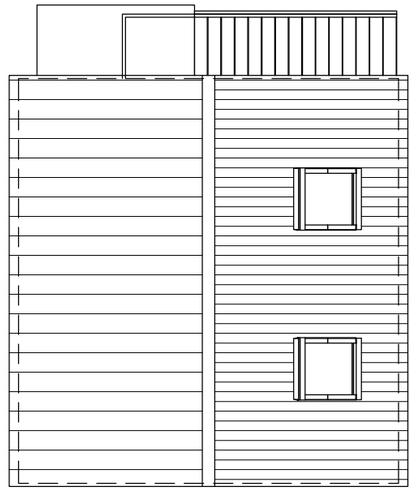

5 PROPOSED GROUND FLOOR PLAN
Scale 1:100

6 PROPOSED ATTIC ROOF PLAN
Scale 1:100

7 PROPOSED ROOF PLAN
Scale 1:100

Revision	Notes	Date

Project:

PROPOSED DWELLING
CORONATION AVENUE
THROCKENHOLT
LINCOLNSHIRE

Drawing:

PROPOSED GARGE PLANS
AND ELEVATIONS

Drawn: DPF Date: JAN 15

Status: PLANNING Scale: 1:100 @ A3

Drawing Number

1022 - AR1008 - PL1

The details depicted on this drawing are the copyright of the creator and may not be reproduced without permission. This drawing must not be re-issued, loaned or copied without the consent of the creator. Errors omissions and discrepancies should be reported to the originator immediately.

All dimensions to be checked before site or off-site fabrication by the Contractor, his Sub-contractor or Supplier.

Do not scale plans - use figure or grid dimensions where given. Any deviation from the drawing is to be reported to the originator immediately.

Structure, structural members & geotechnical invstigations are to be carried out & approved by the appointed Structural Engineer. Any deviations to these elements are to be reported to the appointed consultant immediately.

IF IN DOUBT ASK !