


1 PROPOSED SOUTH ELEVATION
Scale 1:100

2 PROPOSED WEST ELEVATION
Scale 1:100

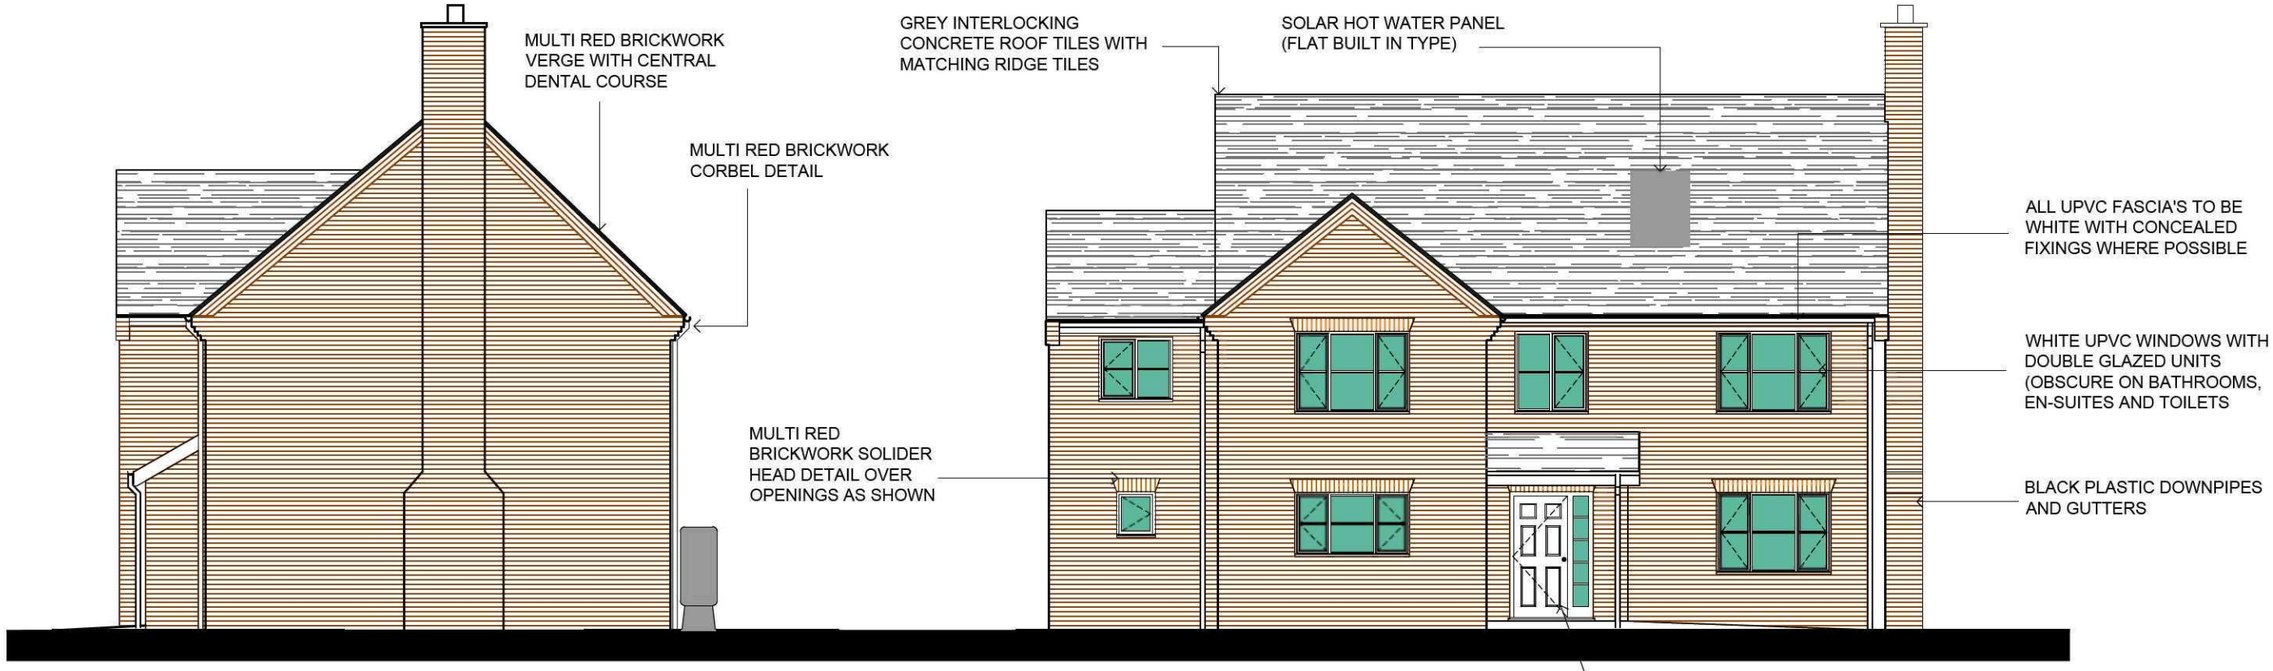

3 PROPOSED NORTH ELEVATION
Scale 1:100

4 PROPOSED EAST ELEVATION
Scale 1:100

Revision	Notes	Date
PL2	SECOND FLOOR REMOVED, HOUSE WIDTH AND DEPTH REDUCED. 460mm TO FRONT PROJECTION, 460mm OFF REAR AND 1460mm OFF WIDTH	12.04.15

Project:
PROPOSED DWELLING
CORONATION AVENUE
THROCKENHOLT
LINCOLNSHIRE

Drawing:
PROPOSED DWELLING ELEVATIONS

Drawn: DPF Date: JAN 15

Status: PLANNING Scale: 1:100 @ A3

Drawing Number
1022 - AR1004 - PL2

The details depicted on this drawing are the copyright of the creator and may not be reproduced without permission. This drawing must not be re-issued, loaned or copied without the consent of the creator. Errors omissions and discrepancies should be reported to the originator immediately.

All dimensions to be checked before site or off-site fabrication by the Contractor, his Sub-contractor or Supplier.

Do not scale plans - use figure or grid dimensions where given. Any deviation from the drawing is to be reported to the originator immediately.

Structure, structural members & geotechnical invstigations are to be carried out & approved by the appointed Structural Engineer. Any deviations to these elements are to be reported to the appointed consultant immediately.

IF IN DOUBT ASK !