




FRONT ELEVATION
SCALE 1:100

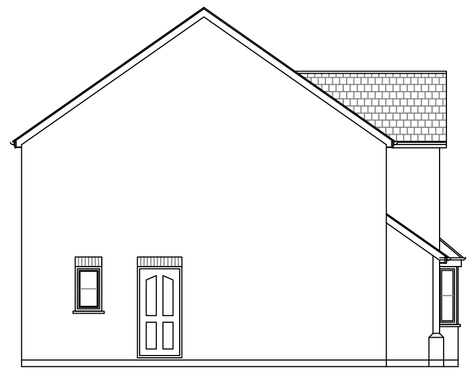


SIDE ELEVATION
SCALE 1:100

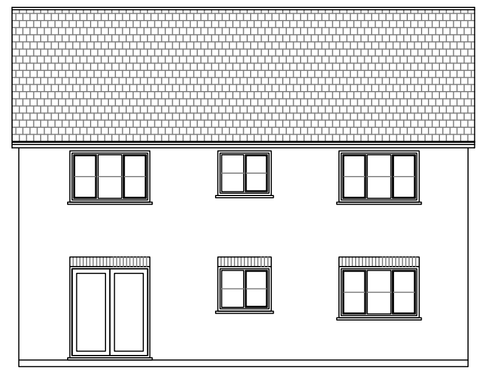


REAR ELEVATION
SCALE 1:100

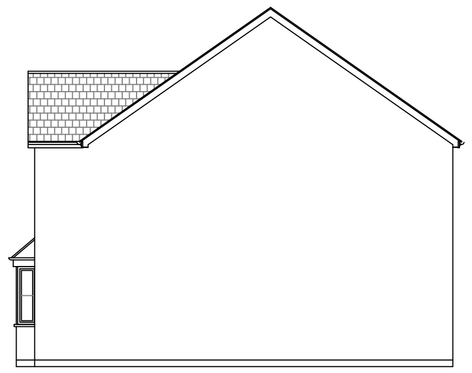

SIDE ELEVATION
SCALE 1:100

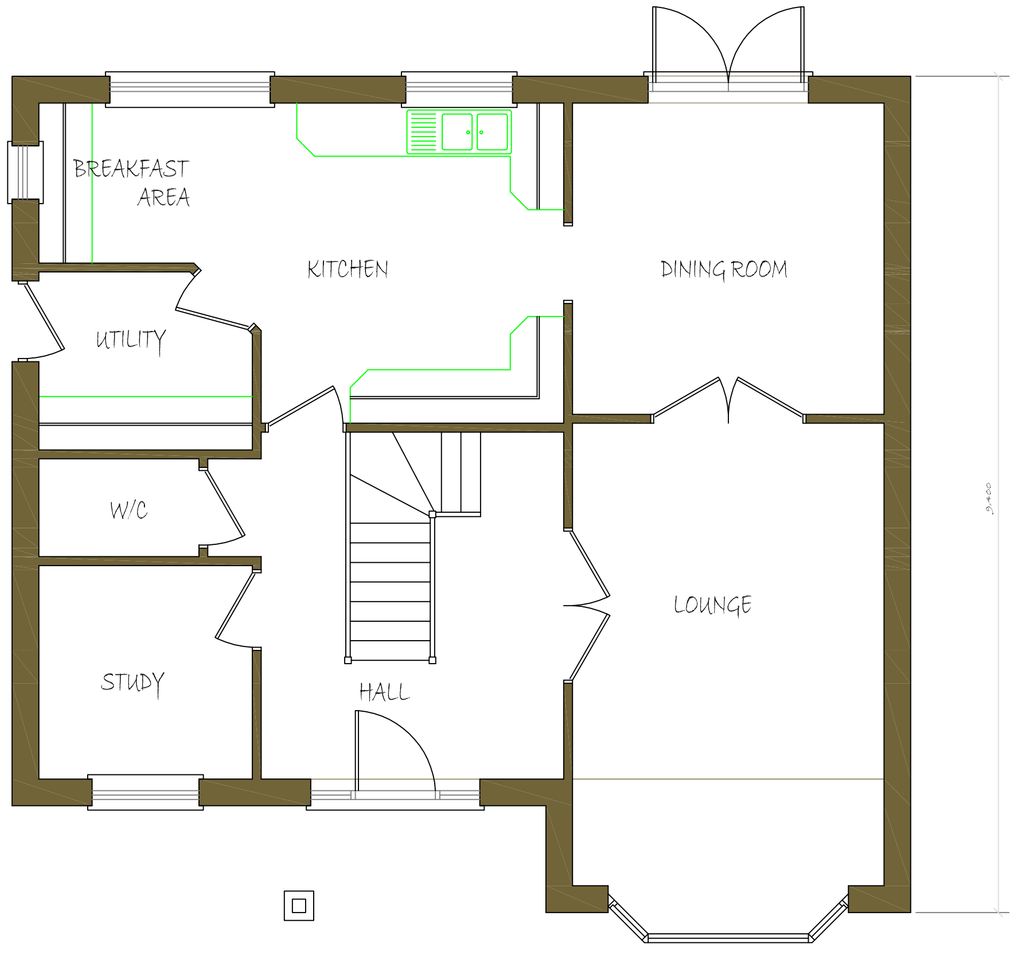

GROUND FLOOR PLAN
SCALE 1:50

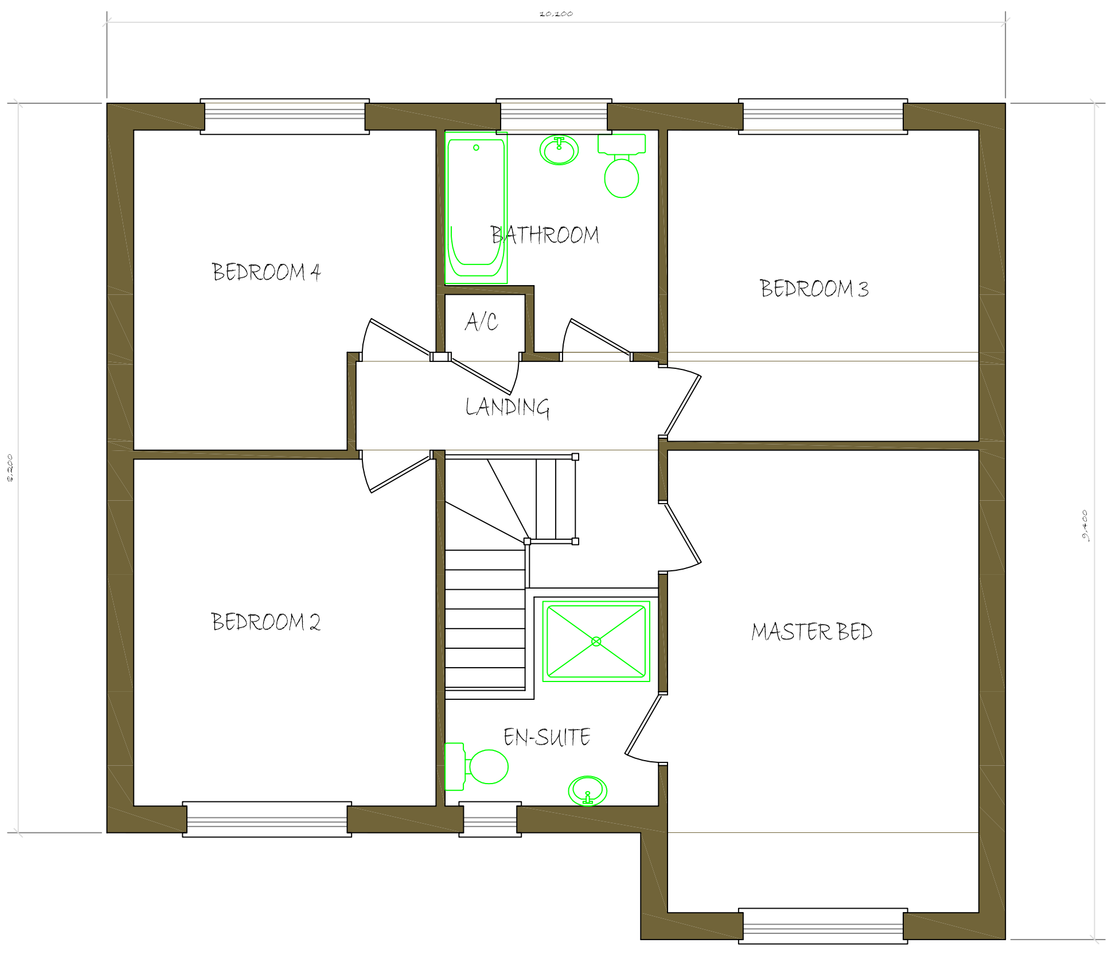

FIRST FLOOR PLAN
SCALE 1:50

LABC
Peterborough City Council

Winner, New Small Scale 2011
Highly commended 2011
Commercial category building
Construction Awards Finalist 2010

Building Design Awards
Building Excellence in Fenland
Peterborough City Council

Winner, Herritage award 2010
for Conversion or Renovation
Highly commended 2010
for Conversion or Renovation
Highly commended 2009
Heritage award New Build
Design and Construction award - 2010

Rev	Purpose	By	Date
A	PLANNING REV		

DBDS

DAVID BROKER DESIGN SERVICES
to
CONCEPT 2000
DESIGN AND DEVELOPMENT
LTD
ESTABLISHED 1975

ARCHITECTURAL TECHNICIANS
DANBROOKE HOUSE STATION ROAD
WISBECH ST MARY
WISBECH CAMBS.PE13 4RW
Telephone 01945410421
Facsimile 01945410400
E-mail david.broker@virgin.net

Issue:

Client: MR PRICE

Drawing No: 2032-1 GA FLOOR PLANS AND ELEVATIONS

Project: PROPOSED 4 BEDROOM 2 STOREY DWELLING HOUSE

Site: WEST OF BANK HOUSE FARM
SOUTHEAU BANK
THROCKENHOLT

Postcode:	Drawn:	Checked:
PE12 0QW	DB	-
Print Scale:	**Date:**	**Revision No:**
1:50 @ A1	06-02-18	-

DO NOT SCALE FROM THIS DRAWING - All dimensions to be verified on site - This drawing and design remains the copyright of David Broker and may not be reproduced without permission. David Broker or Concept 2000 will not be held responsible for any construction works undertaken prior to approval or before approved plans are issued - Any alterations to details or specifications may invalidate the approval and incurr significant additional costs.