



LOCATION PLAN

Scale 1:10,000

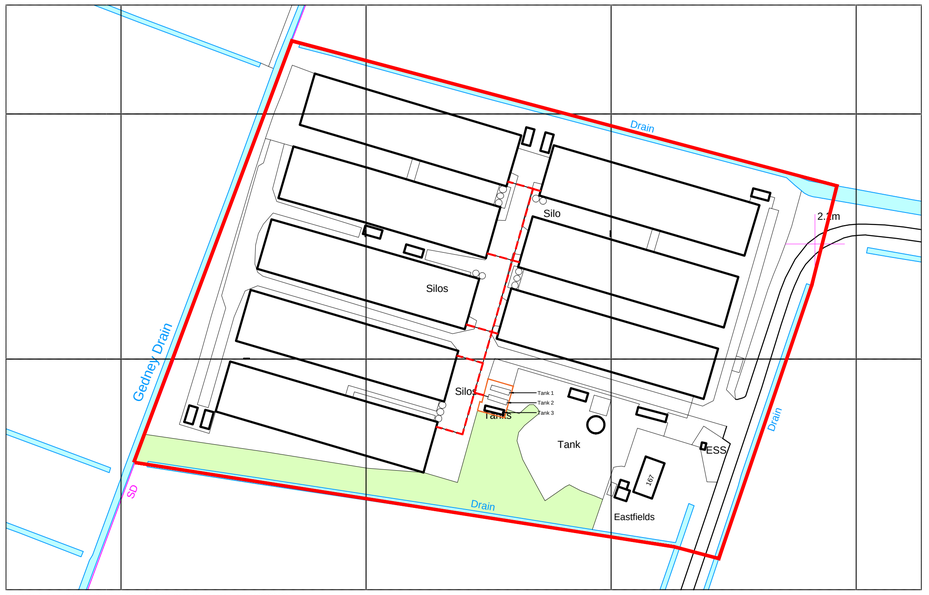

Ordnance Survey, (c) Crown Copyright 2024. All rights reserved. Licence number 100022432

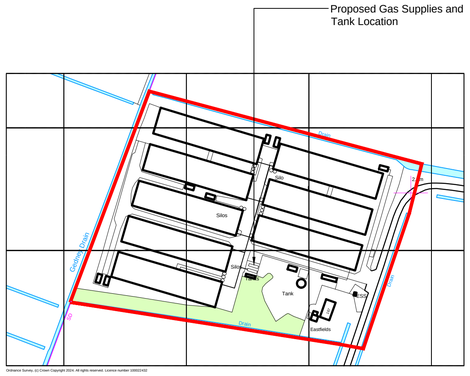

Ordnance Survey, (c) Crown Copyright 2024. All rights reserved. Licence number 100022432

SITE PLAN

Scale 1:2500

BLOCK PLAN

Scale 1:1250

1:1250
0 50 m 100 m 150 m 200 m 250 m
1:500
0 10 m 50 m 100 m

Ownership Boundary
Gas Storage
Gas Supplies to Buildings

N W E S

NOTES:
1. Use written dimensions only. All dimensions to be checked on site and any discrepancies reported to ACORUS immediately. If in doubt ask.
2. Where relevant, significant hazards have been identified on the drawing. Hazards which should be obvious to a competent contractor or unforeseeable have not been identified.
3. This drawing is confidential and remains the exclusive property of ACORUS.
4. Ordnance Survey Paper Map Copying Licence Number: 100039456.

© ACORUS Rural Property Services Ltd.

RICS Regulated by RICS

PLANNING ISSUE

Rev	Date	Description	Dwn	Chk
Rev.	Date.	Amendment.	Drawn	Checked

PROJECT
Amber Real Estate Investments LTD
Eastfields, Luttongate Road, Gedney Hill
Spalding, Lincolnshire, PE12 0PA

TITLE
LPC Gas Lines
Site Location and Block Plan

SCALE	DATE	DRAWN BY	CHECKED BY
AS SHOWN @A1	FEB 24	JT	JW

JOB & DRAWING NO. JW/2192/0224 – 200_01

REVISION

acorus
Planning. Design. Property.
acorus.co.uk