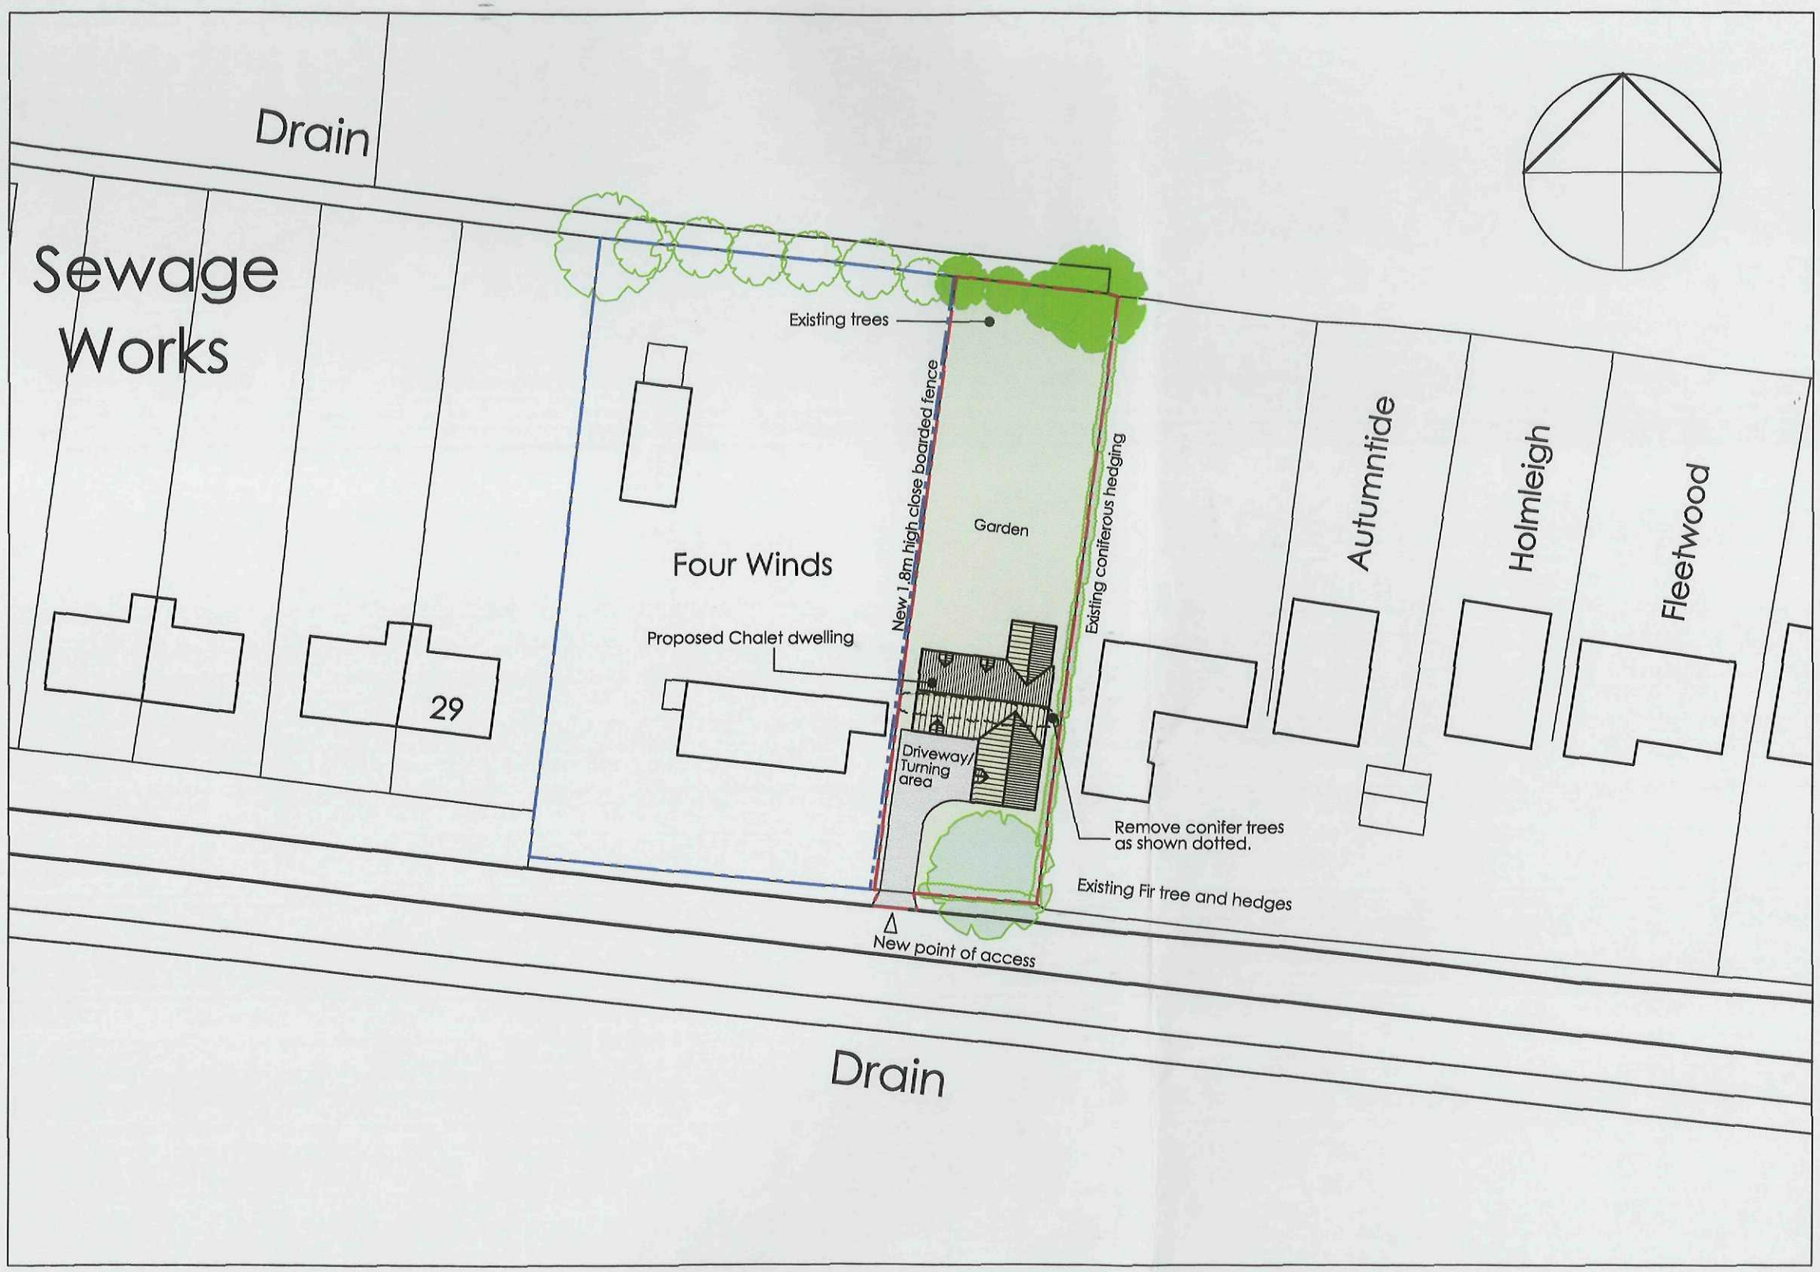


PROPOSED SITE PLAN 1:500

SHDC
Planning & Development
2 5 FEB 2011
Ref: 0154-11

Revision A: Redrawn for outlined pp resubmission. Feb 2011.

Peter Humphrey Associates Ltd.
ARCHITECTURAL DESIGN AND BUILDING

PROJECT
PROPOSED BUILDING PLOT
LAND EAST OF FOUR WINDS
CROSS ROAD
SUTTON ST. EDMUND

CLIENT
Mr. & Mrs. N. Markille

DATE Jan 2010 SCALE 1:500 JOB No. 4546/P01A

DO NOT SCALE FROM THIS DRAWING
COPYRIGHT: THIS DRAWING MUST NOT BE ISSUED, LOANED OR COPIED WITHOUT THE CONSENT OF PETER HUMPHREY ASSOCIATES

Peter Humphrey Associates
ARCHITECTURAL DESIGN AND BUILDING
TELEPHONE 01945 466 966
FAX 01945 466 433
E-MAIL: info@peterhumphrey.co.uk
30 OLD MARKET WISBECH CAMBS PE13 1NB

Building Design Awards
Category Winner 2008




LOCATION PLAN 1:1250
Proposed Building Plot
Land East Of Four Winds
Cross Road
Sutton St. Edmunds
SPALDING PE12 OLS

SHDC
Planning & Development
25 FEB 2011
Ref: 0154-11

Peter Humphrey Associates
ARCHITECTURAL DESIGN AND BUILDING
TELEPHONE 01945 466 966
FAX 01945 466 433
E-MAIL: info@peterhumphrey.co.uk
30 OLD MARKET WISBECH CAMBS PE13 1NB

Building Design Awards
Category Winner 2008

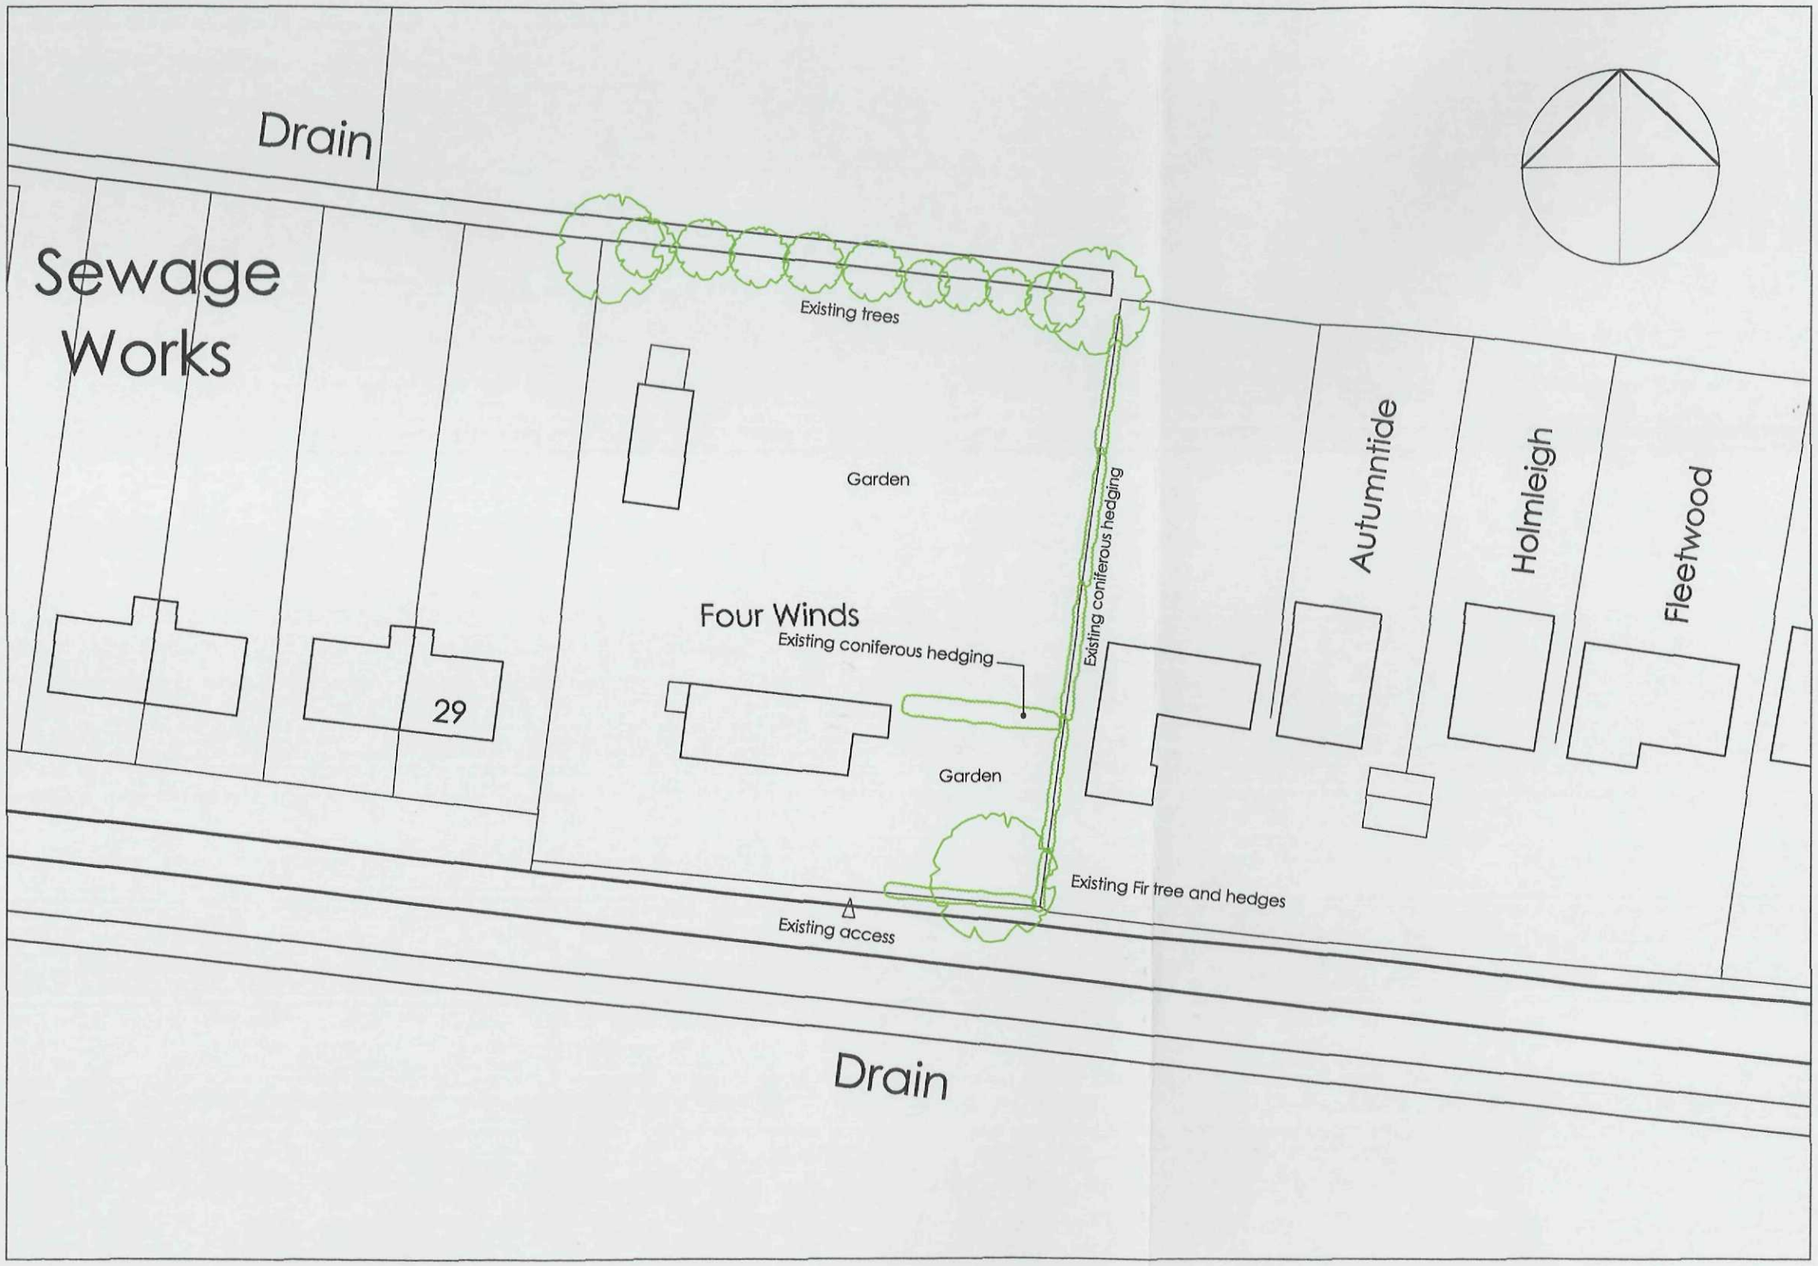

EXISTING SITE PLAN 1:500

SHDC
Planning & Development
2 5 FEB 2011
Ref: 0154-11

Peter Humphrey Associates Ltd.
ARCHITECTURAL DESIGN AND BUILDING

PROJECT
PROPOSED BUILDING PLOT
LAND EAST OF FOUR WINDS
CROSS ROAD
SUTTON ST. EDMUND

CLIENT
Mr. & Mrs. N. Markille

DATE Jan 2010 SCALE 1:500 JOB No. 4546/EX01

DO NOT SCALE FROM THIS DRAWING
COPYRIGHT: THIS DRAWING MUST NOT BE ISSUED, LOANED OR COPIED WITHOUT THE CONSENT OF PETER HUMPHREY ASSOCIATES

Peter Humphrey Associates
ARCHITECTURAL DESIGN AND BUILDING
TELEPHONE 01945 466 966
FAX 01945 466 433
E-MAIL: info@peterhumphrey.co.uk
30 OLD MARKET WISBECH CAMBS PE13 1NB

Fenland District Council
Building Design Awards
Category Winner 2008