

SCALE 1:50 — 0M — 5M

SCALE 1:100 — 0M — 5M — 10M — 15M

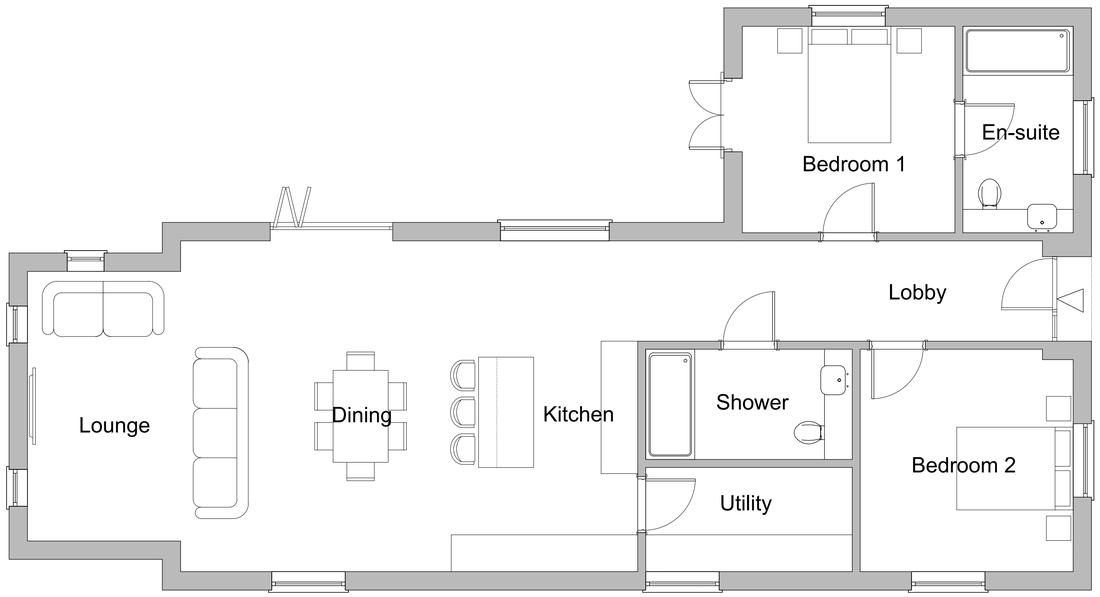


Proposed Ground Floor Plan
Scale 1:50
Plot 1


Materials:
-Red brickwork
-Slate
-Horizontal timber cladding
-Black aluminium windows/doors

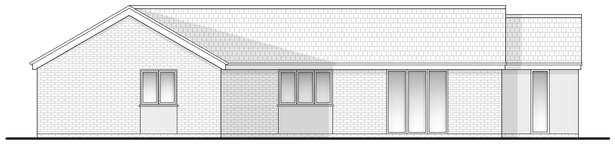


North Elevation
Scale 1:100

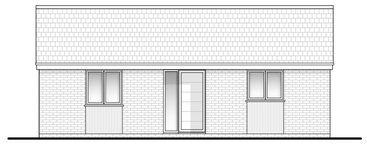


East Elevation
Scale 1:100

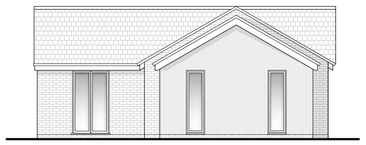

West Elevation
Scale 1:100

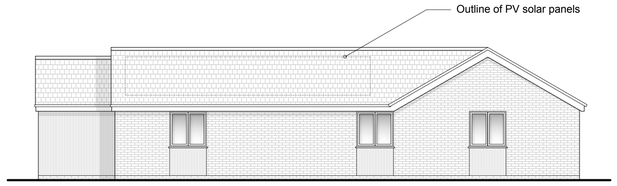

South Elevation
Scale 1:100

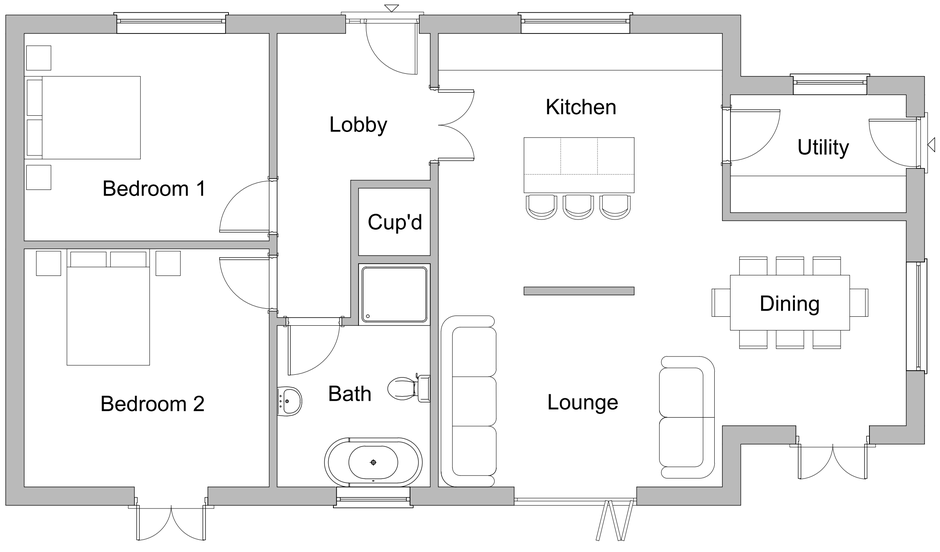


Proposed Ground Floor Plan
Scale 1:50
Plot 2


Materials:
-Red brickwork
-Slate
-Horizontal timber cladding
-Black aluminium windows/doors




North Elevation
Scale 1:100

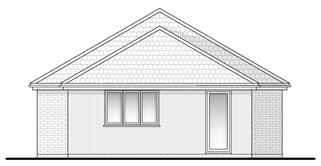

East Elevation
Scale 1:100

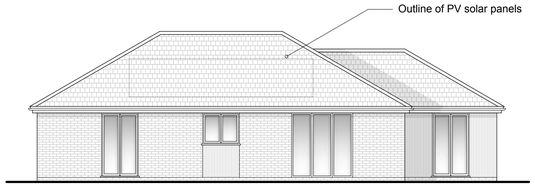

South Elevation
Scale 1:100

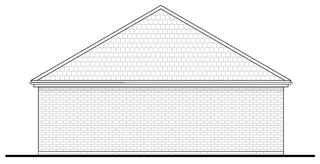

West Elevation
Scale 1:100

PlanFree
No Planning No Fee

Professional Architectural Services

www.PlanFree.co.uk
Info@PlanFree.co.uk
+44 (0) 7821 293603
+44 (0) 1787 376701
Willow House, Bulmer, Sudbury, Suffolk, CO10 7EW

Client: Mr M Baker
Land adj the firs, Coronation Avenue, Throckenholt, PE12 0QT

Project: Erection of 4 bungalows following removal of existing outbuildings

Title: Proposed Plot 1 & 2 Floor Plans & Elevations

Scale	Date	Drawn	Checked	Drawing size
See @A1	FEB 2025	PF	OR	A1

Drawing No.	Revision	Status	Series
PF482-02		PLANNING	

Revision	Date	Comment

This drawing remains the property of PlanFree and may not be copied, altered, reproduced or disclose without prior consent of PlanFree. Do not scale dimensions from the drawing. All dimentions are subject to the site confirmation by the contractor. Any descrepancies are to be directed to PlanFree. Copyright PlanFree 2025.