
MATERIALS

WINDOWS/DOORS = WHITE uPVC

GUTTERS/DOWNPIPES = BLACK uPVC

BRICKS = FURNESS GREY BROWN

ROOF TILES = SANDTOFT CASSIUS ANTIQUE STYLE SLATE

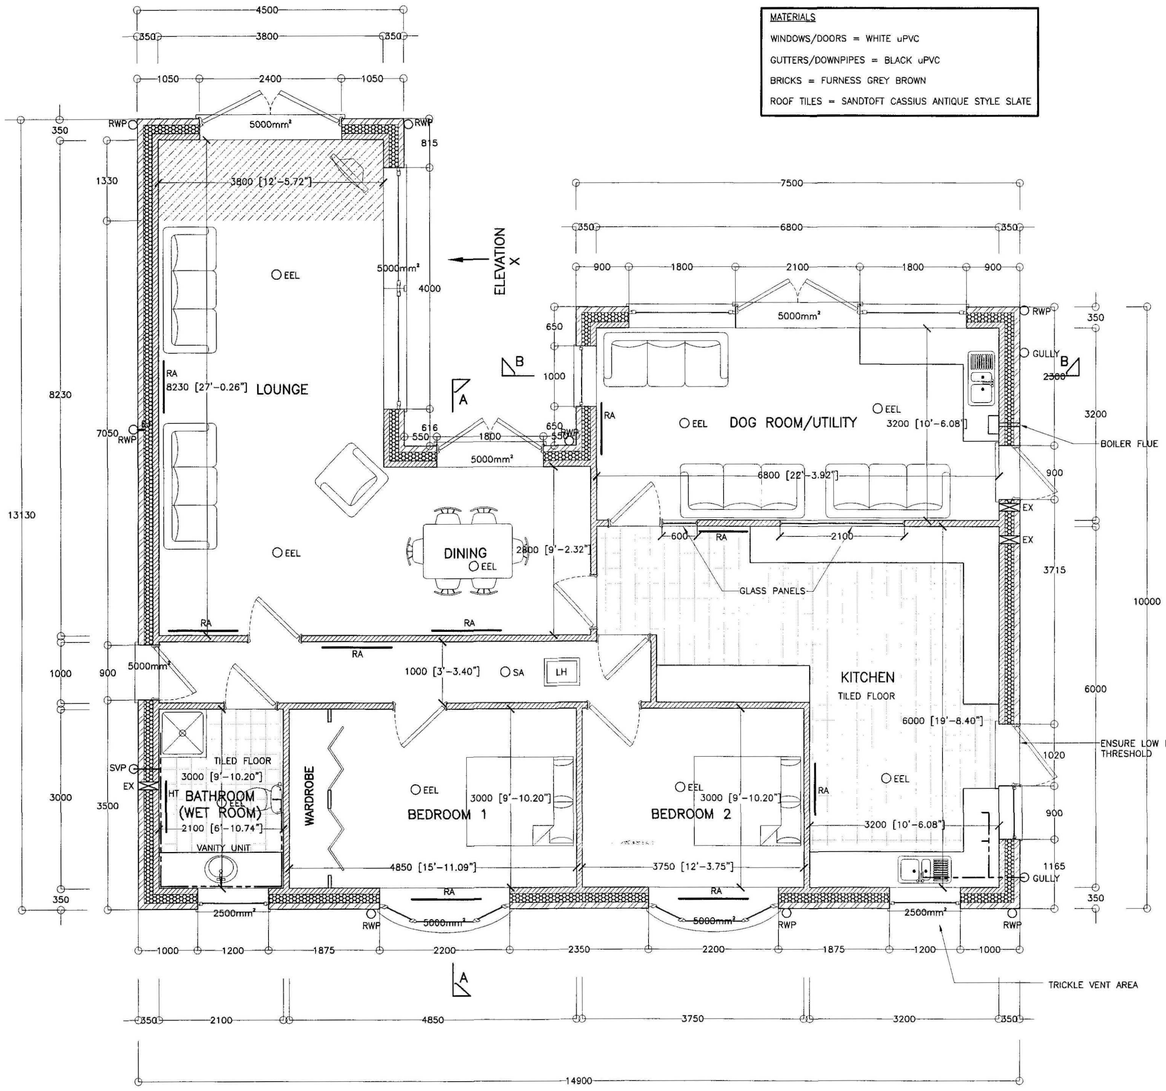


PROPOSED GROUND FLOOR PLAN
(1:50)


EX = EXTRACTOR FAN
SA = SMOKE ALARM CEILING MOUNTED
EEL = ENERGY EFFICIENT LIGHTING
HT = HEATED TOWEL RAIL
LH = LOFT HATCH
RA = RADIATOR




PROPOSED RHS ELEVATION
(1:50)

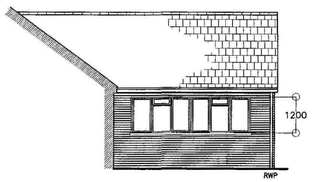


PROPOSED ELEVATION X
(1:100)

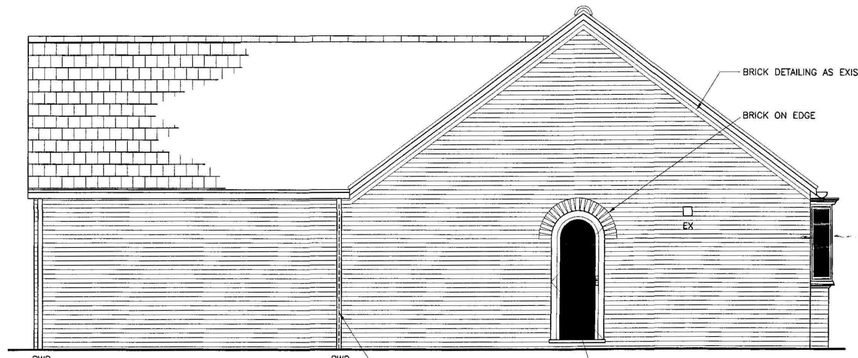

PROPOSED LHS ELEVATION
(1:50)

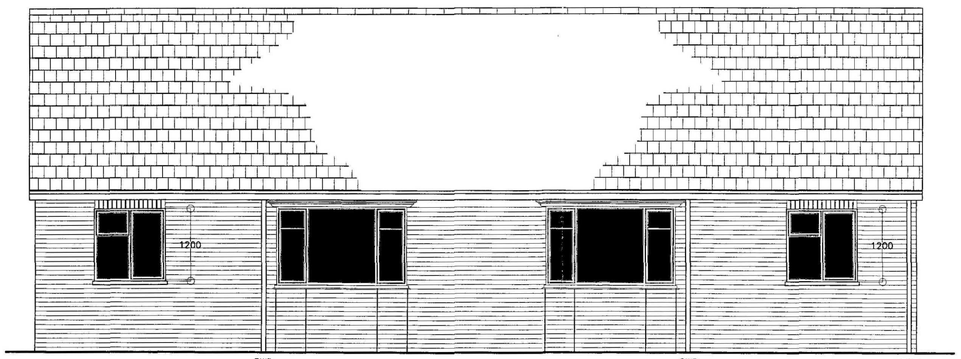

PROPOSED FRONT ELEVATION
(1:50)

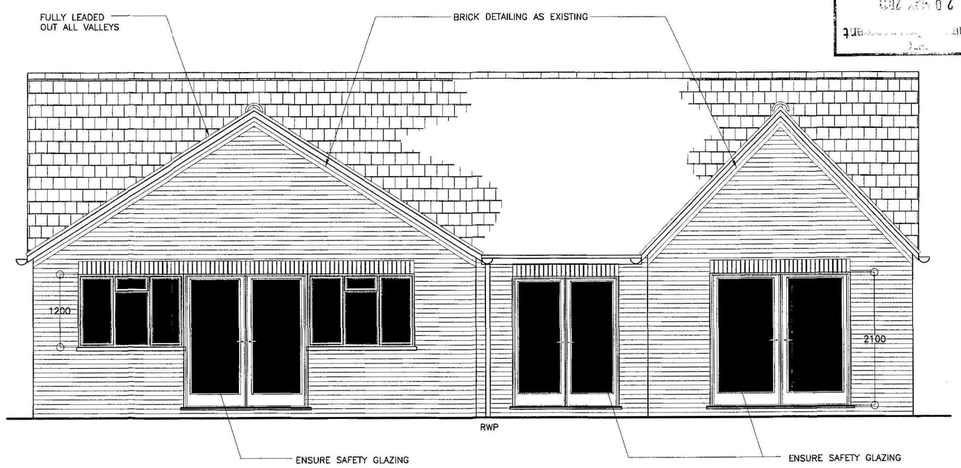

PROPOSED REAR ELEVATION
(1:50)

AMENDED PLAN
Ref. A1

Ref: 11-0284
Planning
20 MAY 2011

Copyright on all drawings prepared by Morton Consulting Engineers Limited is their property. Drawings and designs may not be reproduced in part or in whole without their written permission.
Please read, if in doubt ask. Change nothing without consulting the Engineers.
Contractor to check all dimensions on site before work starts or materials are ordered. Do not scale, if in doubt ask. All dimensions are in mm unless stated otherwise.

Where materials, products and workmanship are not fully specified they are to be of the standard appropriate to the works and suitable for the purpose stated in or reasonably to be inferred from the drawings and specification. All work to be in accordance with good building practice and BS 8000 to the extent that the recommendations define the quality of the finished work. Materials products and workmanship to comply with all British Standards and EOTA standards with, where appropriate, BS or EC marks.

All products and materials to be handled, stored, prepared and used or fixed in accordance with the manufacturers current recommendations.

The contractor is to arrange inspections of the works by the BCO (or NHBC) as required by the Building Regulations and is to obtain completion certificate and forward to the Engineer

	REVISIONS	DATE
C	CLIENT'S COMMENTS	May '11
B	UPDATED FOR BUILDING REGS.	Apr '11
A	CLIENT'S COMMENTS	Apr '11

MORTON CONSULTING ENGINEERS LIMITED
CONSULTING STRUCTURAL ENGINEERS
1 Gordon Avenue, March, Cambridgeshire. PE15 8AJ
Tel: 01354 655454
Fax:01354 660467
E-mail: morton.satchell@virgin.net
Website: www.mortonconsultingengineers.co.uk

CLIENT
Mrs S. Dawson

PROJECT
122 Broadgate,
Sutton St. Edmunds,
Spalding

TITLE
Proposed Plans & Elevations

DRAWN SM
CHECKED
DATE April 2011
SCALE 1:50
DATE OF ISSUE
DRAWING NUMBER M5262/02c