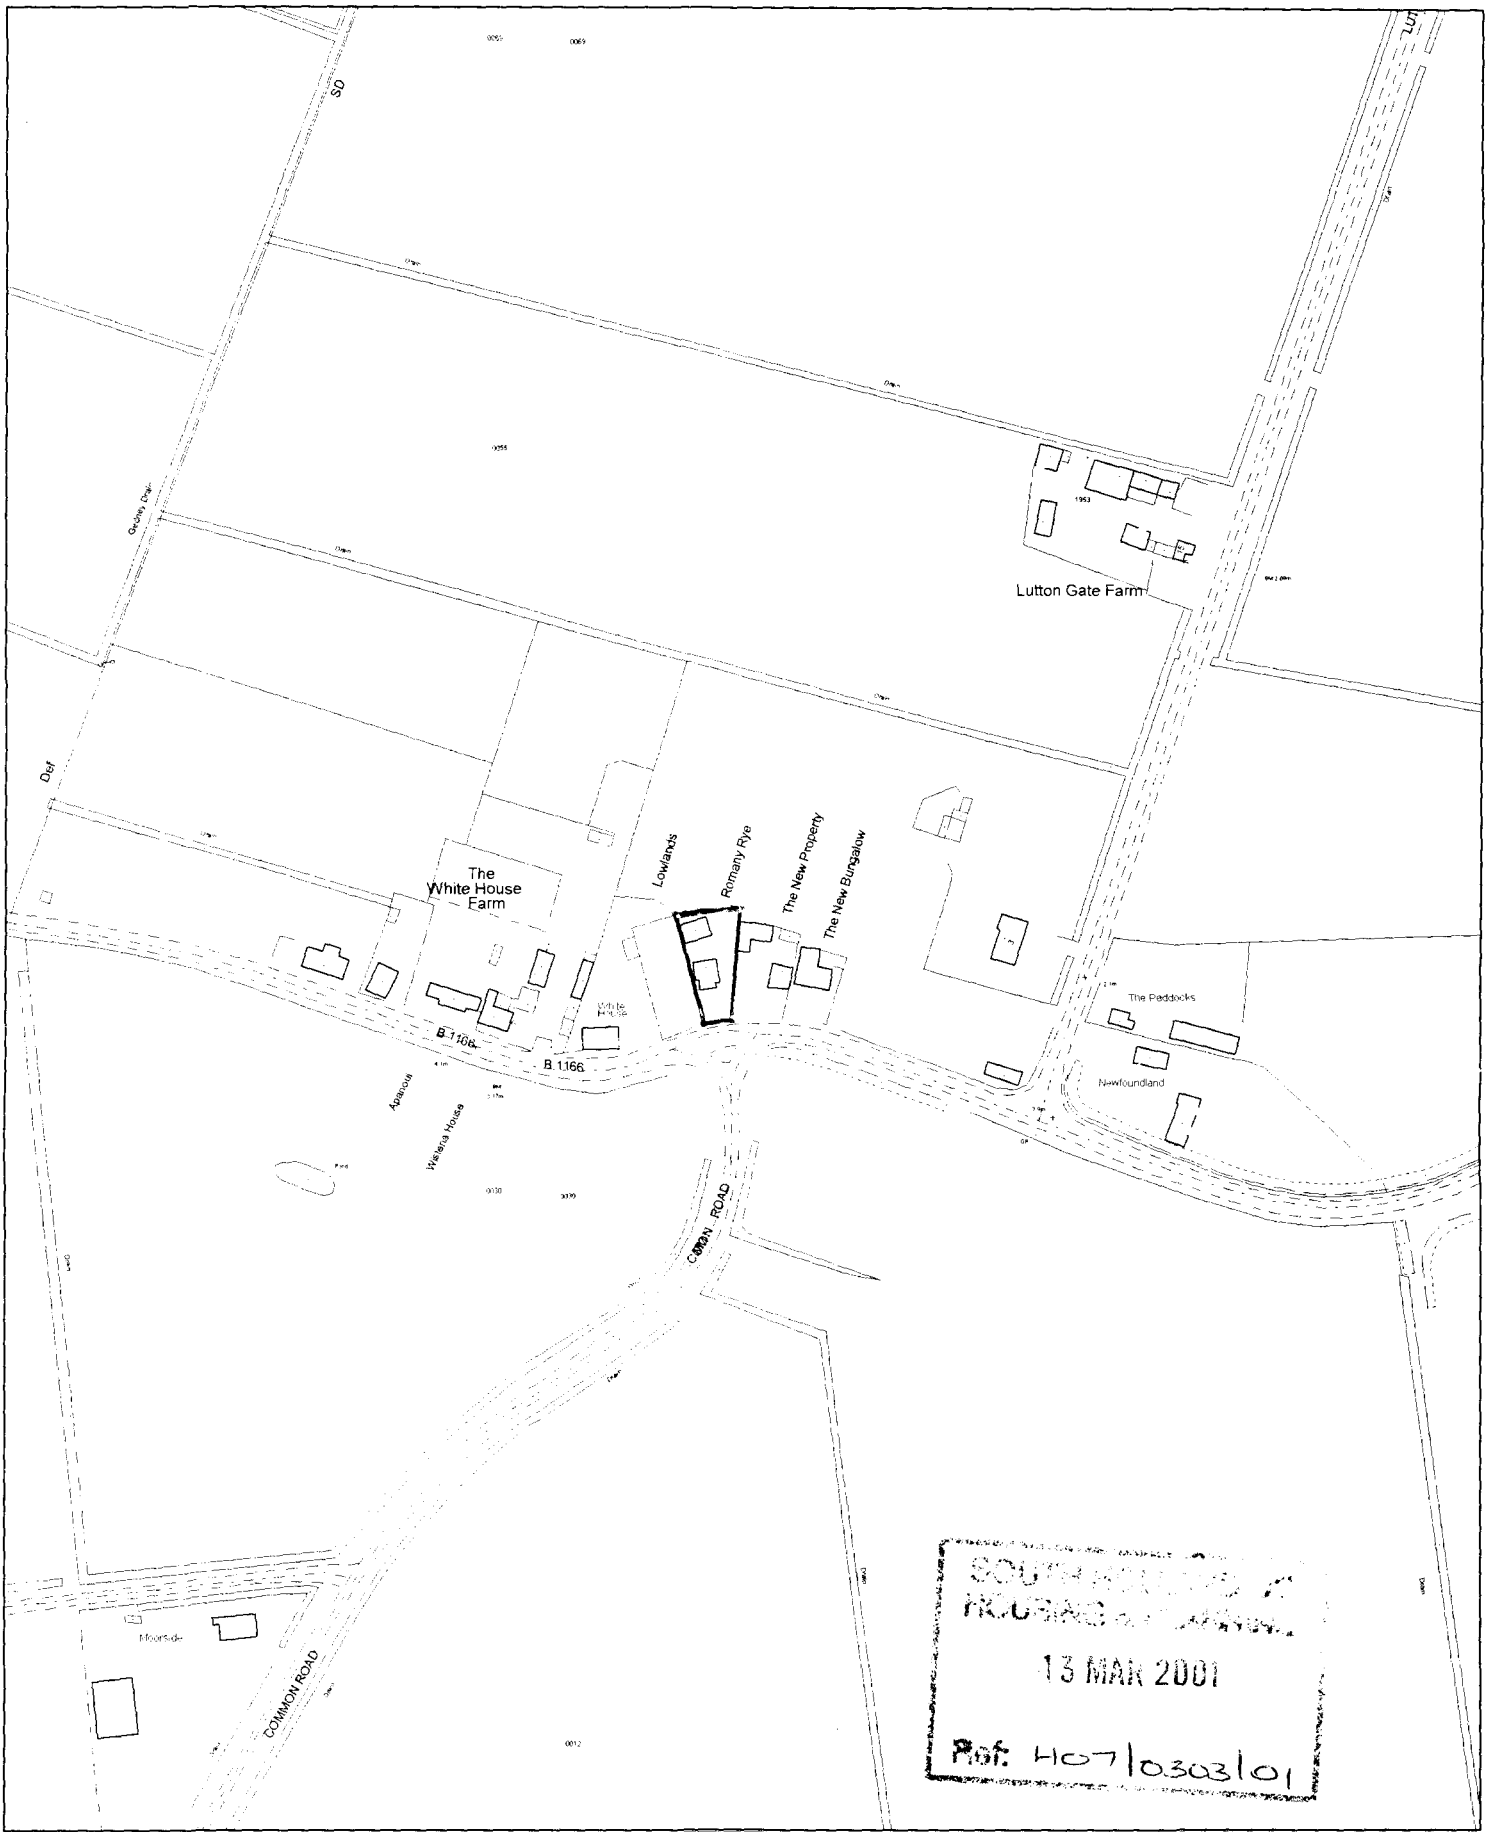


SOUTH HOLLAND DISTRICT COUNCIL
13 MAR 2001
Ref: H07/0303/01


This copy has been produced specifically for the map return scheme purposes only. No further copies may be made.

Scale: 1:2500

This map is reproduced from Ordnance Survey material with permission of Ordnance Survey on behalf of Her Majesty's Stationery Office (c) Crown copyright. Unauthorised reproduction infringes Crown copyright and may lead to prosecution or civil proceedings. South Holland District Council LA079413 2001

Council Offices, Priory Road, Spalding,
Lincolnshire PE11 2XE

378.8 m².

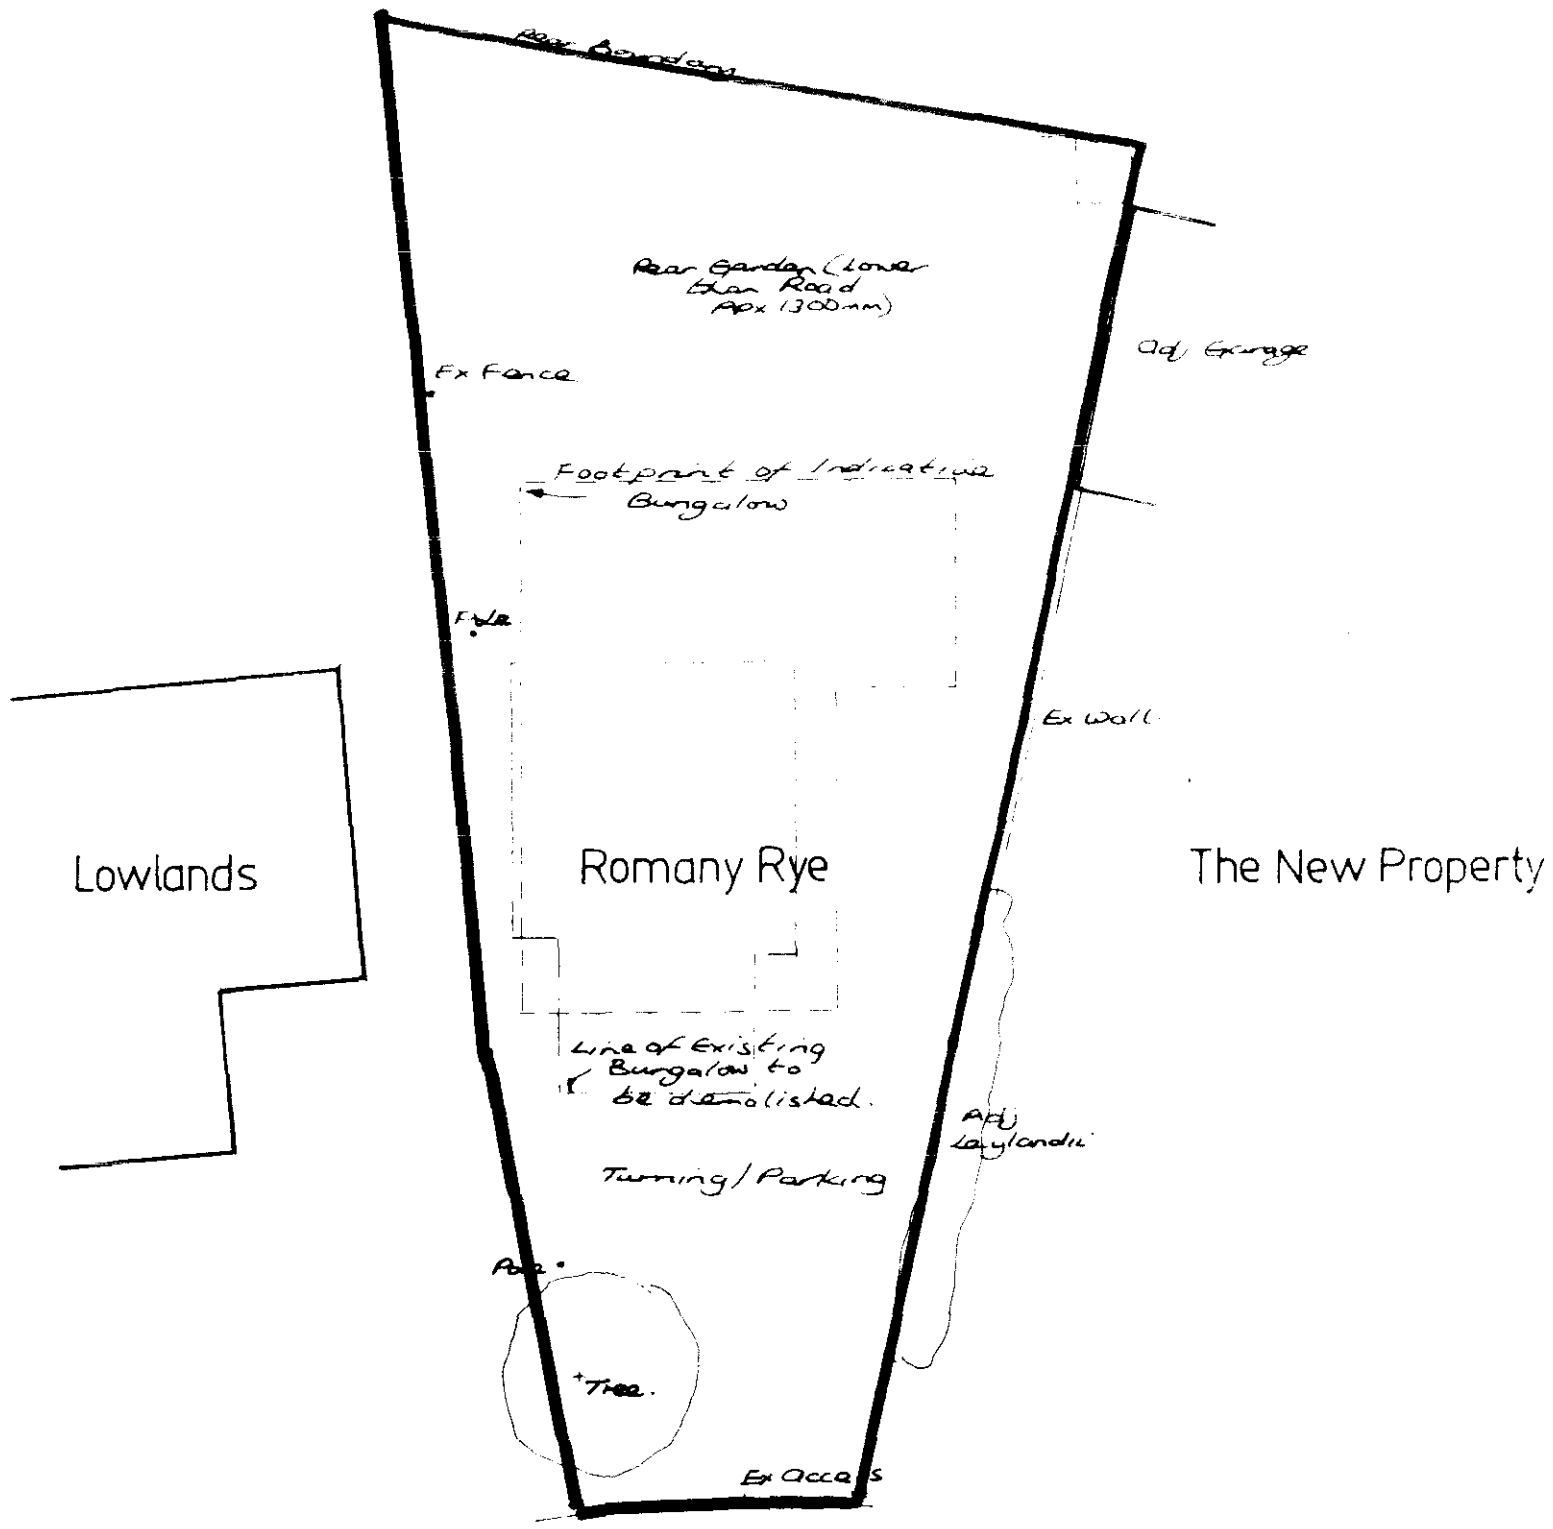

DETAILS PREPARED FOR OUTLINE PLANNING SUBMISSION ONLY. INDICATIVE BUNGALOW FOOTPRINT ONLY. BOUNDARIES AS DEFINED ON SITE & CLIENT CLARIFICATION.

SOUTH HOLLAND
13 MAR 2001
Ref: H07/0303/01

Proposed Dwelling on land at
Romany Rye,
South Eau Bank,
Gedney Hill

For. T. Mann.

Site Plan.

Scale	Date	By	Rev
1-200	Feb 01	SJT	

Drng no SH/69001