notes


- Contractors are responsible for checking dimensions, tolerances and references. Any discrepancy to be verified with Peter Humphrey Assocoates Limited before proceeding with the works.

- Where a detail is covered by drawings to different scales the larger scale drawing is to be worked to.


- Figured dimensions to be worked to in all cases.




FRONT ELEVATION
SCALE 1:100

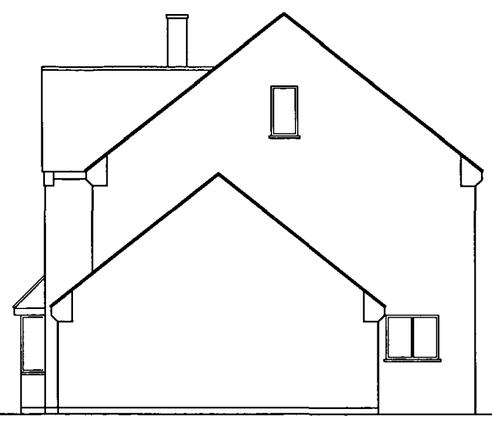


SIDE ELEVATION
SCALE 1:100

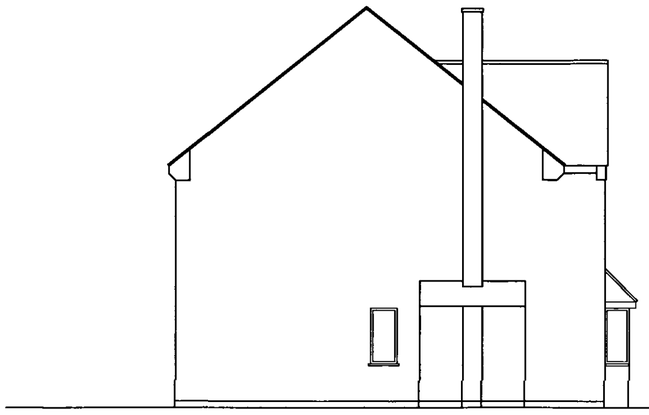

SIDE ELEVATION
SCALE 1:100

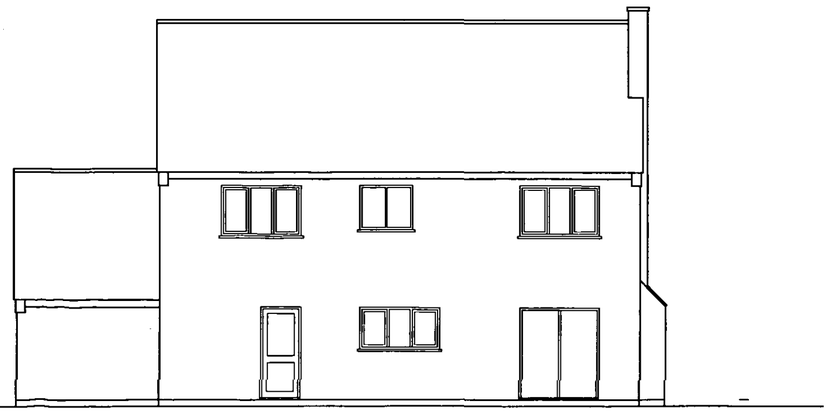

REAR ELEVATION
SCALE 1:100

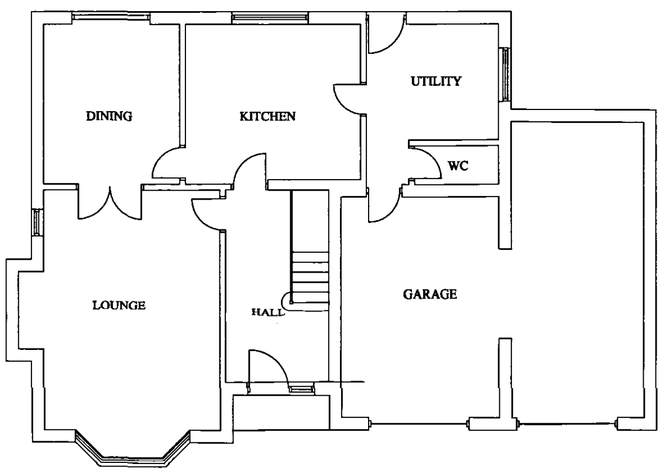

DETERMINED PLAN

Rev.	Date	Description	Initials

Peter Humphrey Associates LTD
ARCHITECTURAL DESIGN AND BUILDING

PROJECT
SURVEY DRAWING

ADDRESS
SYCAMORE HOUSE
197 BROADGATE ROAD
SUTTON ST EDMUND

CLIENT
MR RJ & MRS JE COOKE

DATE	SCALE	DRAWN BY
JAN 06	1:50 1:100	

JOB. NO	REVISION
3823-SK01	

DO NOT SCALE FROM THIS DRAWING

COPYRIGHT: THIS DRAWING MUST NOT BE ISSUED, LOANED OR COPIED WITHOUT THE CONSENT OF PETER HUMPHREY ASSOCIATES LIMITED

Architectural
Peter Humphrey Associates LTD
ARCHITECTURAL DESIGN AND BUILDING
TELEPHONE 01945 466 966
FAX 01945 466 433
E-MAIL: info@peterhumphrey.co.uk
30 OLD MARKET WISBECH CAMBS PE13 1NB
British Institute of Architectural Technologists

SHDC
PLANNING & DEVELOPMENT
- 3 MAR 2006
Ref. 0306/06