

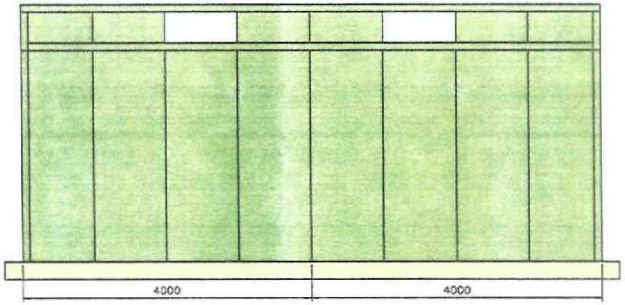



Left Elevation (Internal)

SNDC
Planning Development
27 MAY 2011
Ref: 0403-11

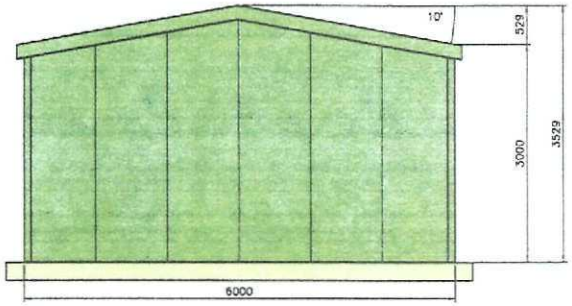


Front Elevation (External)

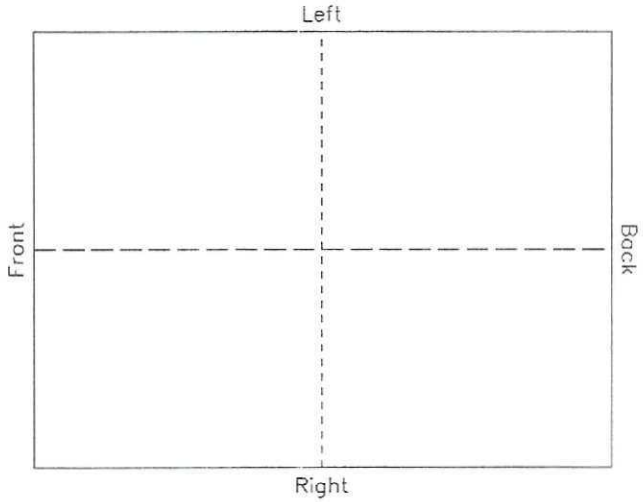

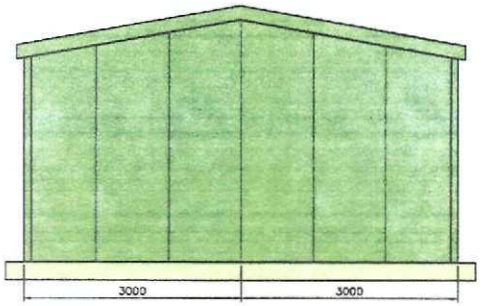

Back Elevation

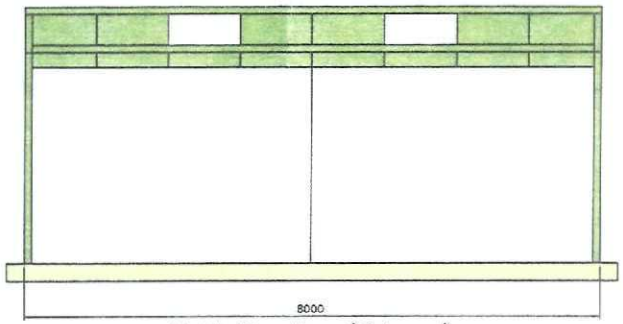

Right Elevation (External)

Norfolk Steel Buildings

Norwich Road, Hingham, Norfolk NR9 4LS

T: 01953 852257
F: 01953 852248
E: info@norfolksteelbuildings.co.uk
W: www.norfolksteelbuildings.co.uk

Drawing No: Q1516-001 Scale: 1:100 @ A4
Date: 21/01/11