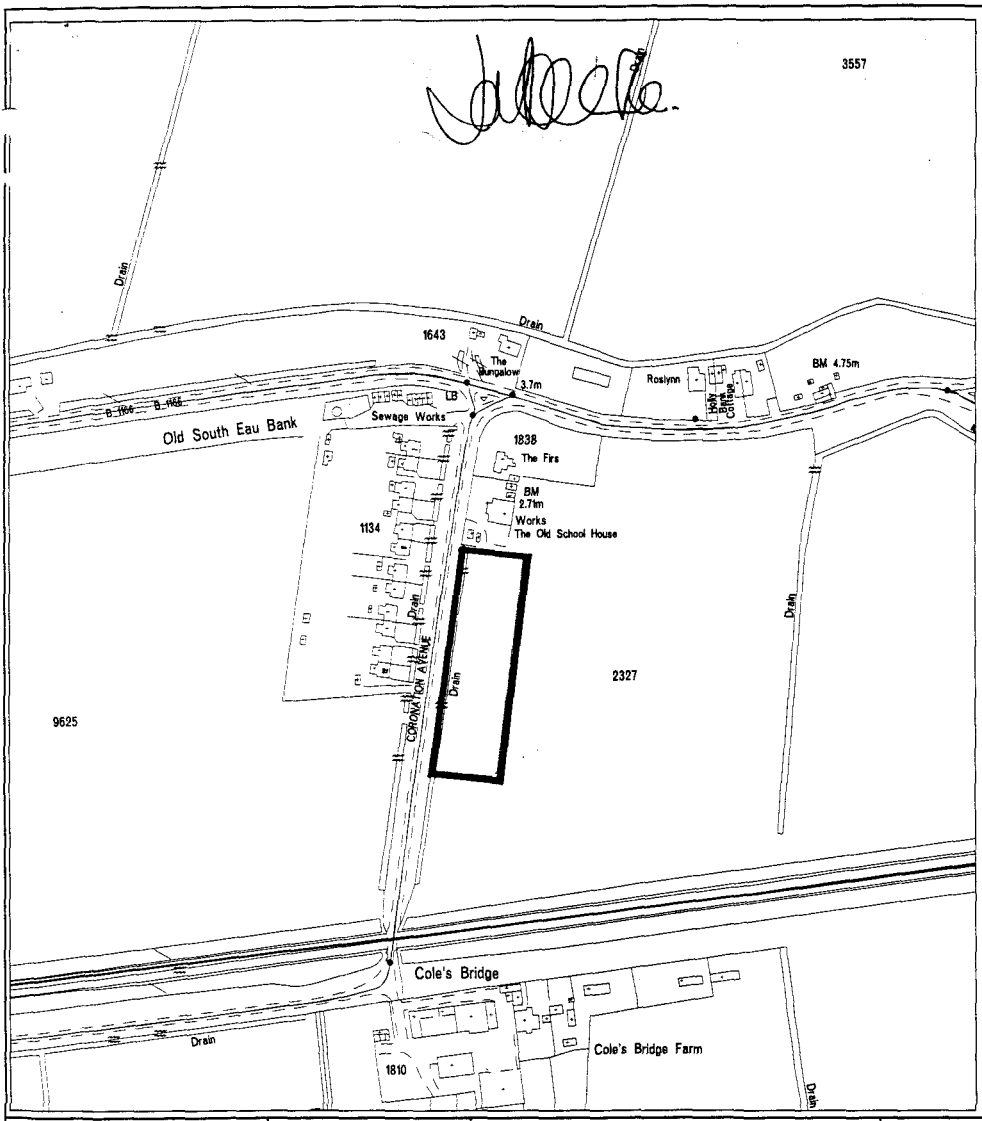


SOUTH HOLLAND DISTRICT COUNCIL

Council Offices
Priory Road
Spalding
Lincolnshire
PE11 2XE

Tel 01775 761161

Author:	HAPS
Location:	S.Holland
Scale:	1:2500
Date:	1997

N

Reproduced from the Ordnance Survey mapping with the permission of the Controller of Her Majesty's Stationery Office
(c) Crown Copyright, Unauthorised reproduction infringes Crown copyright and may lead to prosecution or civil proceedings


OS Licence No LA079413

PROPOSED RESIDENTIAL DEVELOPMENT AT CORONATION AVENUE THROCKHOLT.


For. MR. J.A.CLARKE.

SOUTH HOLLAND D.C.
PLANNING DEPT.
2? DEC 1989
REF. H17/0338/89

DETERMINED PLAN

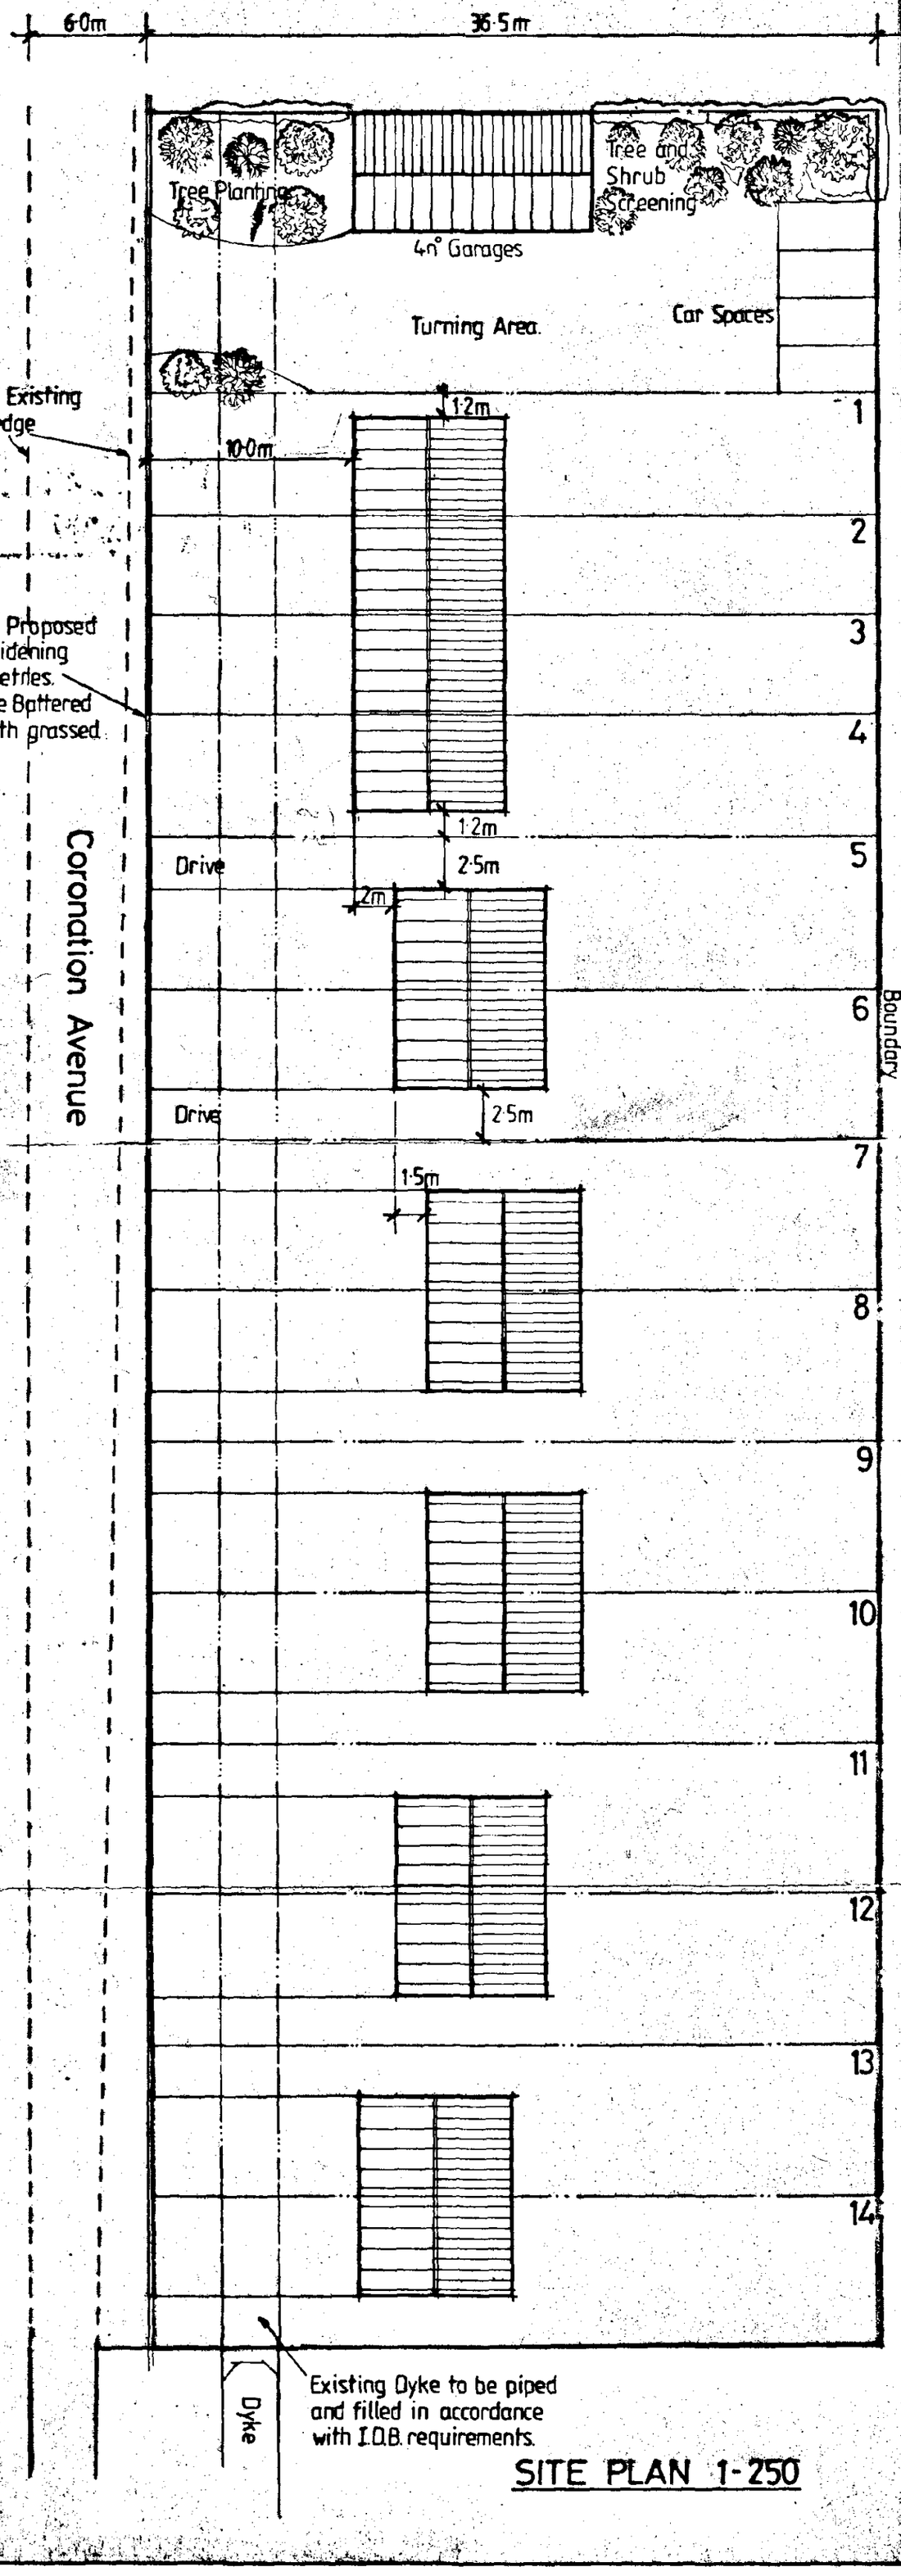

SITE PLAN 1-250

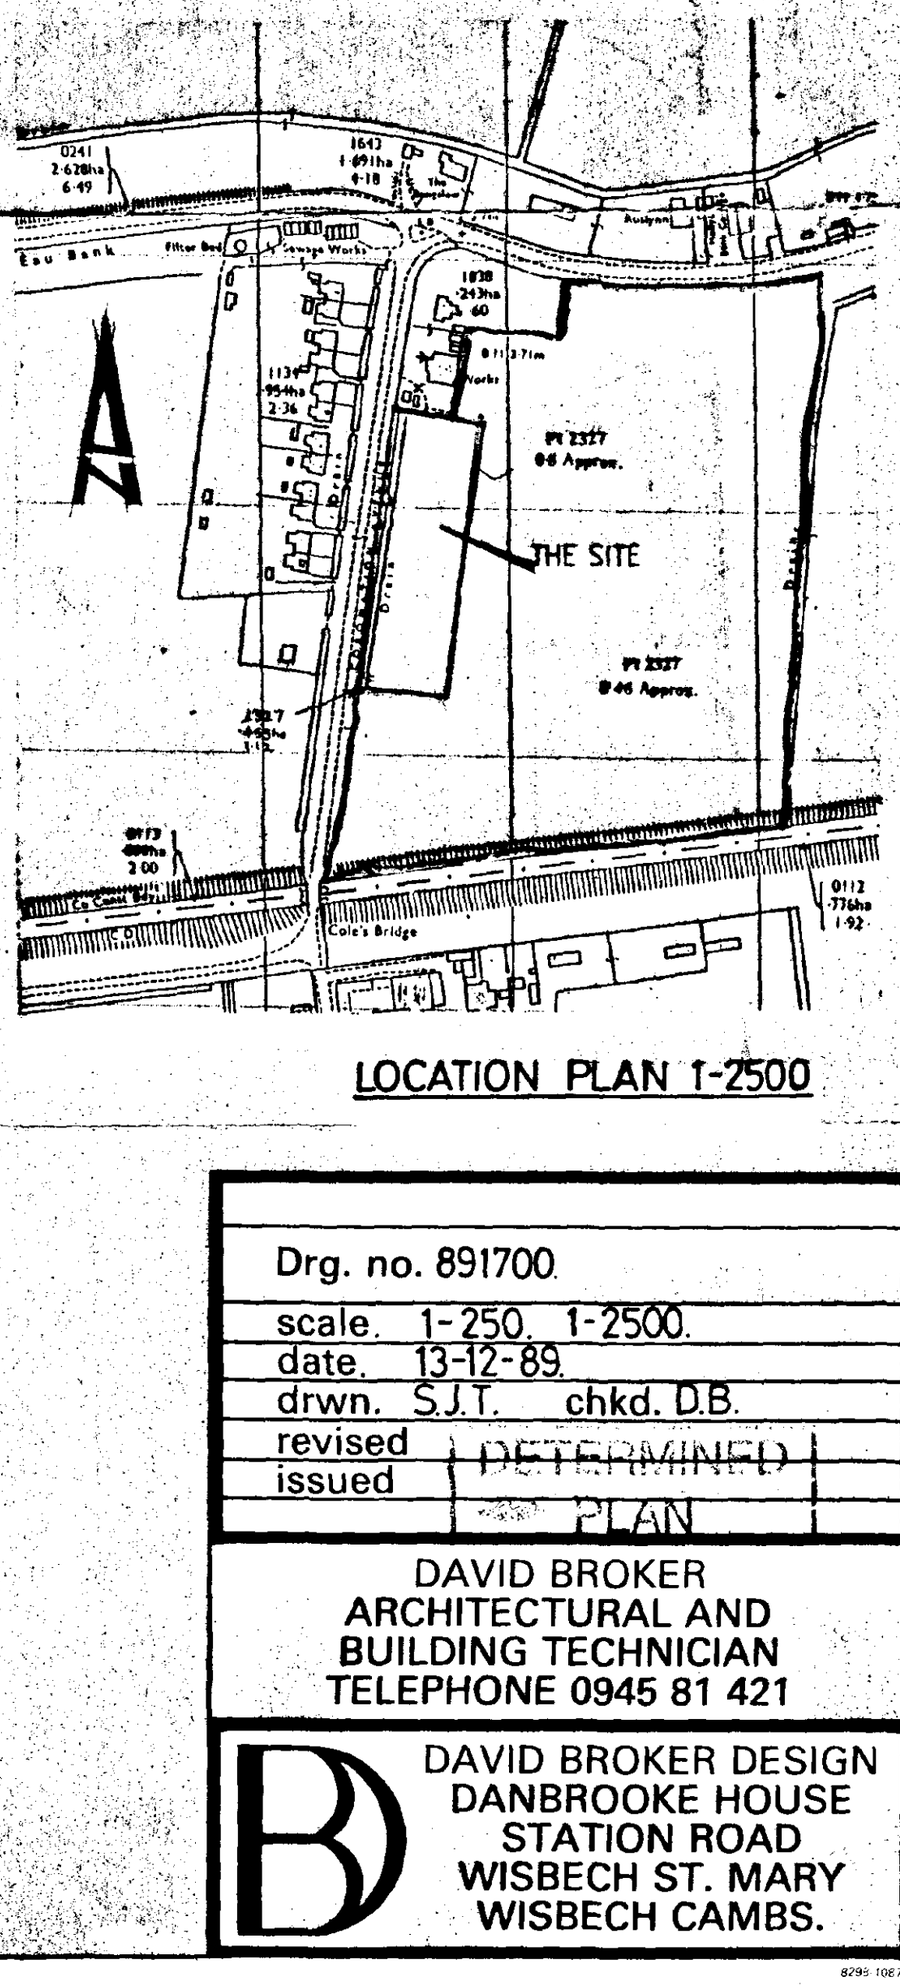

LOCATION PLAN 1-2500

Drg. no. 891700.
scale. 1-250. 1-2500.
date. 13-12-89.
drwn. S.J.T. chkd. D.B.
revised
issued DETERMINED PLAN

DAVID BROKER
ARCHITECTURAL AND
BUILDING TECHNICIAN
TELEPHONE 0945 81 421

DAVID BROKER DESIGN
DANBROOKE HOUSE
STATION ROAD
WISBECH ST. MARY
WISBECH CAMBS.

8295 1087T