



FRONT/WEST ELEVATION


Scale 1:100

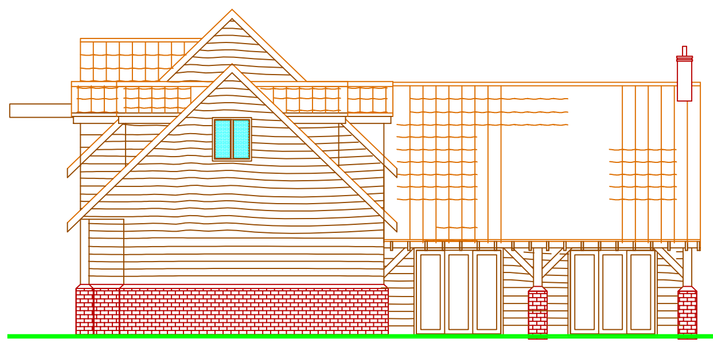

SIDE/NORTH ELEVATION

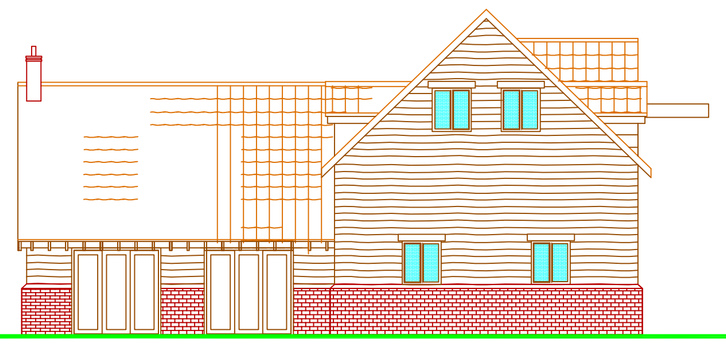


REAR/EAST ELEVATION

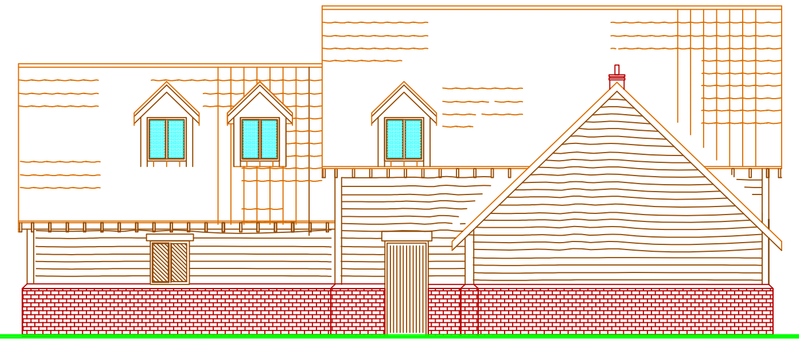

SIDE/SOUTH ELEVATION


THIS BUILDING" AS A BARN"
HAS THE BENEFIT OF AN
EXTANT PLANNING APPROVAL
H19/0380/03

FACING BRICK PLINTH
TBS FARMHOUSE ANTIQUE
ROOF TILES
SANDTOFT DOUBLE PANTILE
TERRACOTTA
CHESTNUT COLOUR STAINED
FEATHER EGDE BOARDS
EXPOSED TIMBER

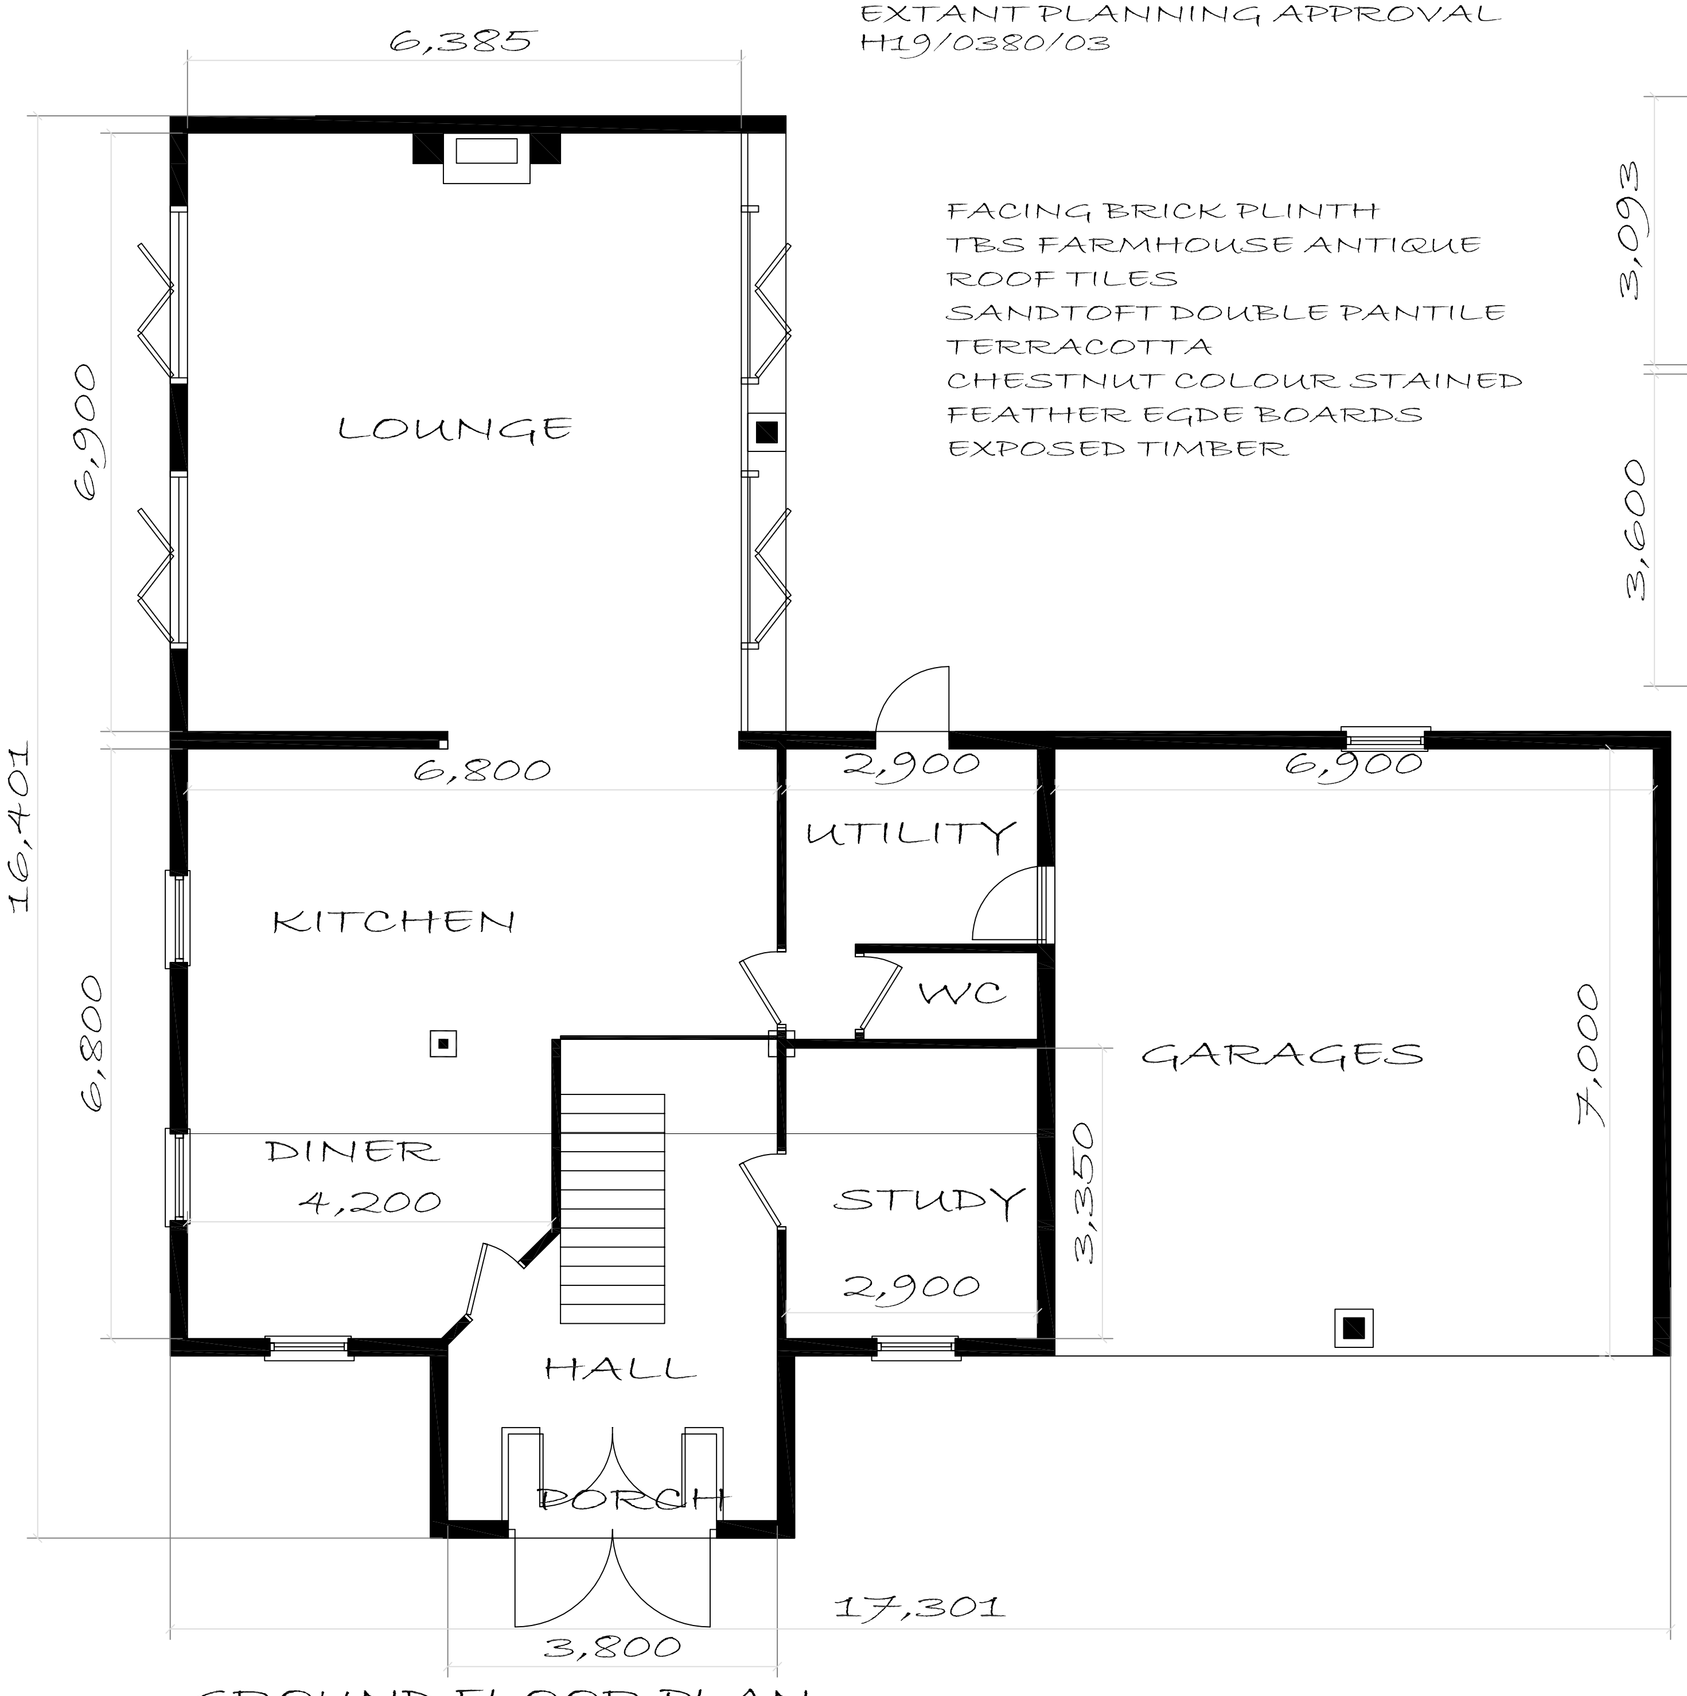


GROUND FLOOR PLAN

Scale 1:50

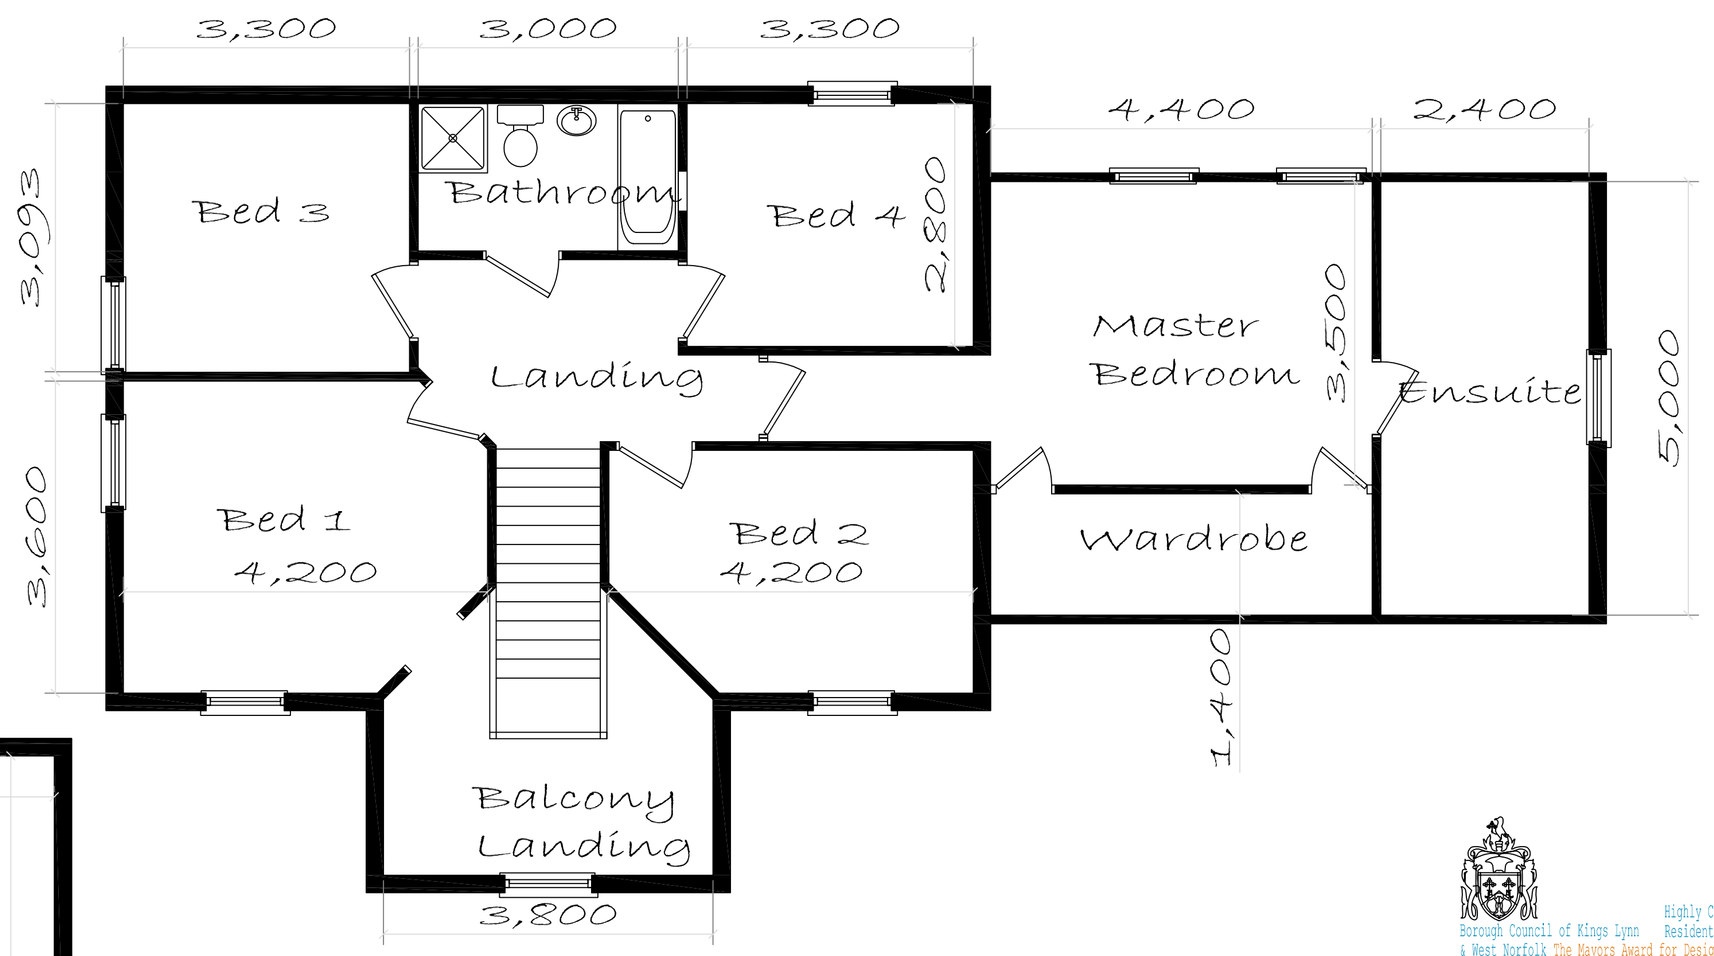


FIRST FLOOR PLAN

Scale 1:50

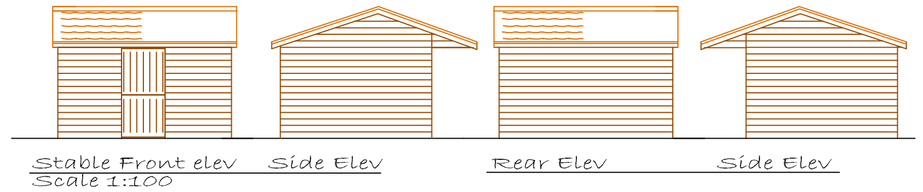

Stable Front elev Side Elev Rear Elev Side Elev

Scale 1:100

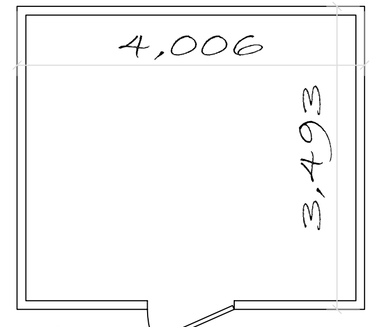

Stable Floor Plan 1:50

Borough Council of Kings Lynn & West Norfolk The Mayors Award for Design in the Environment 2011 — Highly Commended, Residential New Build

LABC Peterborough City Council — Winner, New Small Scale housing development 2011; Highly commended Commercial catagory building 2011; Design and Construction award 2010

Building Design Awards Building Excellence in Fenland — Winner, Heritage award for Conversion or Renovation 2010; Highly commended for Conversion or Renovation 2010; Highly commended Heritage award New Build 2009

Rev	Purpose	By	Date

DBDS

Web site www.davidbrokerdesignservices.co.uk

DAVID BROKER DESIGN SERVICES
ESTABLISHED 1975

ARCHITECTURAL TECHNICIANS
OLDEN LODGE STATION ROAD
WISBECH ST MARY
WISBECH CAMBS.PE13 4RY
Telephone 01945410421
Facsimile 01945410400
E-mail- david.broker@btinternet.com

Issue:	
Client:	DAVID BROKER
Drawing No:	2051- G A PLANS ELEVATIONS
Project:	PROPOSED 2 STOREY BARN STYLE DWELLING HOUSE WITH INTEGRAL GARAGE NEW VEHICLE ACCESS FENCING PLANTING AND LANDSCAPING AND STABLE
Site:	LAND SOUTH OF No 41 CORONATION AVENUE THROCKENHOLT

Postcode:	Drawn:	Checked:
PE12 0QT	DB	-
Print Scale:	**Date:**	**Revision No:**
1:50 @ A1	APRIL 18	-

DO NOT SCALE FROM THIS DRAWING - All dimensions to be verified on site - This drawing and design remains the copyright of David Broker and may not be reproduced without permission. David Broker or Concept 2000 will not be held responsible for any construction works undertaken prior to approval or before approved plans are issued - Any alterations to details or specifications may invalidate the approval and incur significant additional costs.