


Front Elevation (E)

Scale: 1:100

0 1 2 3 4 metres

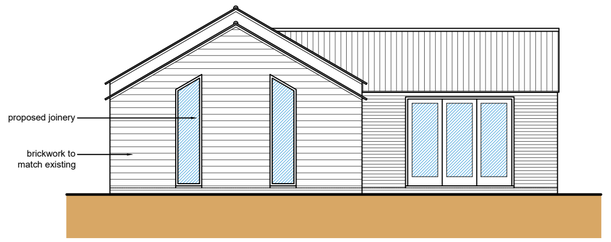

Side Elevation (N)

Scale: 1:100


0 1 2 3 4 metres



Rear Elevation (W)

Scale: 1:100

0 1 2 3 4 metres

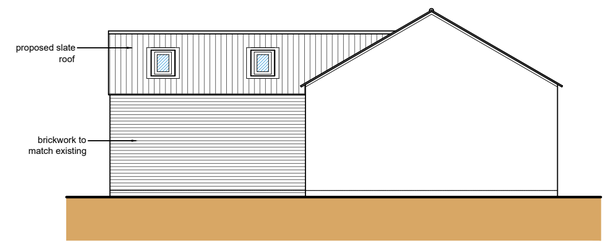


Side Elevation (S)


Scale: 1:100

0 1 2 3 4 metres


ELEVATION KEY

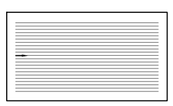


Walls - Brickwork

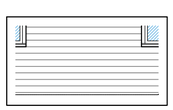

Walls - Black Cladding board

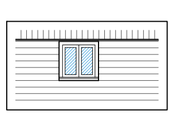

Joinery - Timer Windows

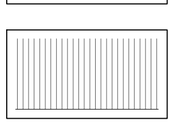

Tiling - Slate Tile

General Notes

1. This drawing shall not be scaled, figured dimensions only to be used.
2. All dimensions are shown in 'mm' unless otherwise stated.
3. The contractor, sub-contractors and suppliers must verify all dimensions on site prior to the commencement of any work.
4. This drawing is to be read in conjunction with all relevant engineers and specialist sub-contractors drawings and specifications.
5. Any discrepancies are to be brought to the designers attention.

Status

FOR APPROVAL

SWANN EDWARDS ARCHITECTURE

Swann Edwards Architecture Limited, Black Barn, Fen Road, Guyhirn, Wisbech, Cambs. PE13 4AA
t 01945 450694 e info@swannedwards.co.uk w www.swannedwards.co.uk

Job Title
Proposed Residential Development
The Barns, 68 Broadgate,
Sutton St Edmunds
For Mr Cooper

Drawing Title
Planning Conditions
Condition 6 -Materials
Elevations

Date	May 2024
Drawn by	AK
Checked by	GE
Job No.	1667
Dwg No.	PP1106
Sheet Size	A2
Revision	

Swann Edwards Architecture Limited ©