Ordnance Survey®

OS Sitemap®



Produced 15.06.2010 from the Ordnance Survey National Geographic Database and incorporating surveyed revision available at this date. © Crown Copyright 2010.

Reproduction in whole or part is prohibited without the prior permission of Ordnance Survey.

Ordnance Survey, the OS Symbol and OS Sitemap are registered trademarks of Ordnance Survey, the national mapping agency of Great Britain.

The representation of a road, track or path is no evidence of a right of way.

The representation of features as lines is no evidence of a property boundary.

Part or all of this OS Sitemap is enlarged from mapping produced at one or more of the following scales: 1:1250, 1:2500, 1:10000.

Metres
0 20 40

Scale 1:1250

Supplied by: **Summit**
Serial number: 00225500
Centre coordinates: 537167.25 313295


Further information can be found on the OS Sitemap Information leaflet or the Ordnance Survey web site: www.ordnancesurvey.co.uk

MKS T C16B67


47 Cross Road

Sutton St Edmonds


PE12 0LS

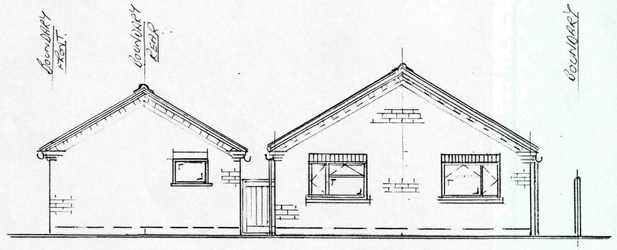


FRONT ELEVATION

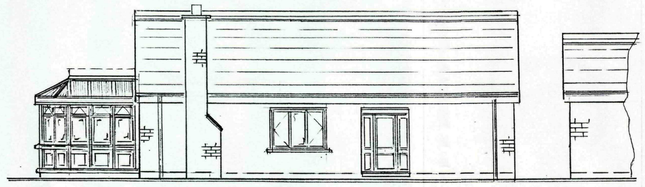


SIDE ELEVATION

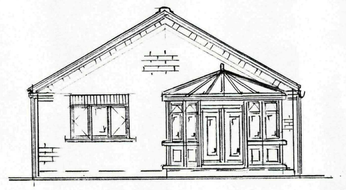


REAR ELEVATION

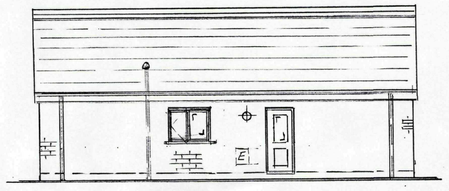

SIDE ELEVATION

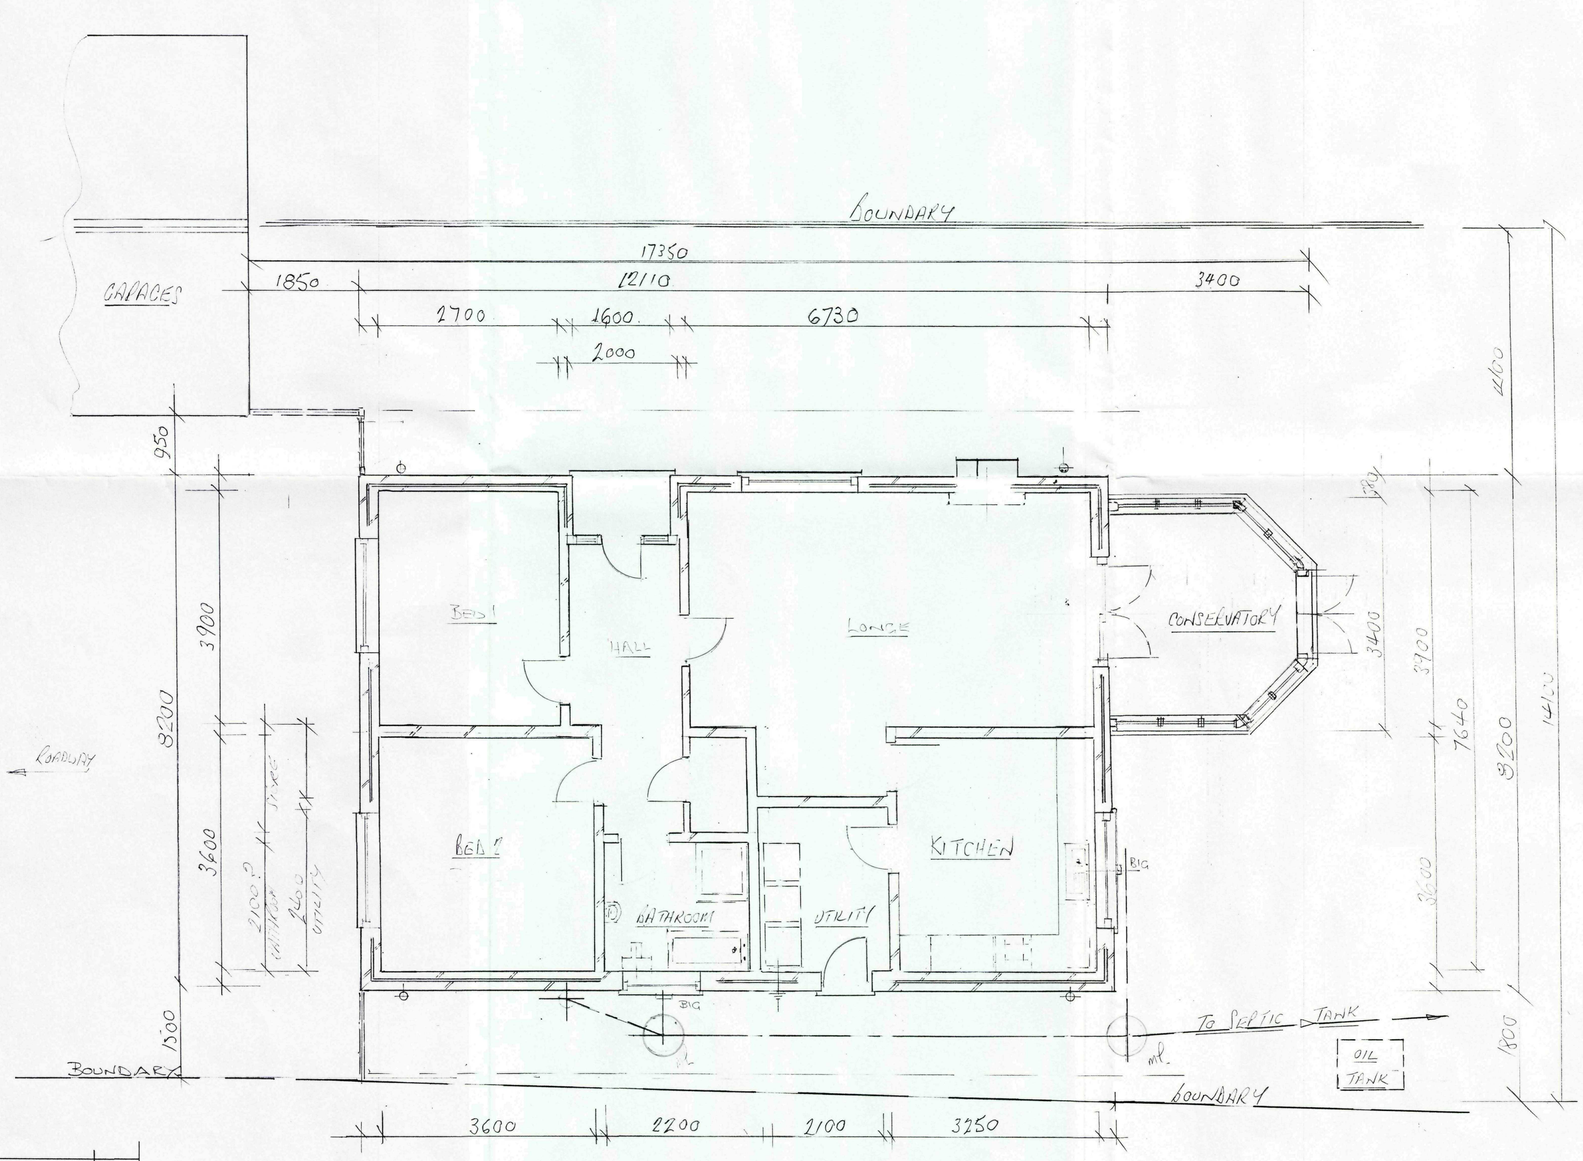

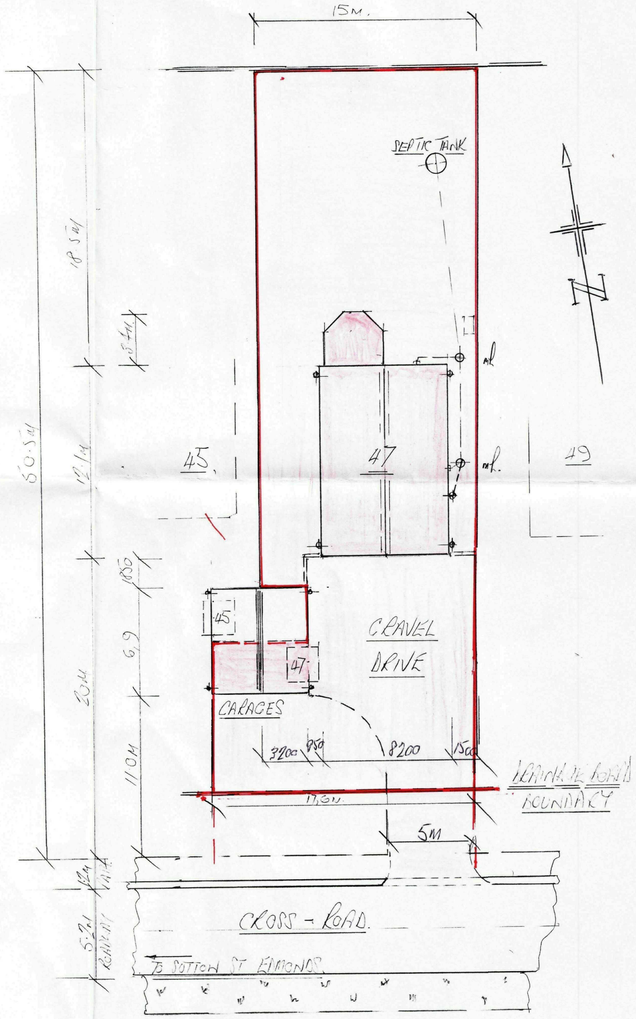

SITE PLAN


1:200

SHDC
Planning & Development
23 JUN 2010
Ref: 0515-10


			BUILDER
1	ORIGINAL	5/10	DRAWN BY G&C
No	REVISION	DATE	

EXISTING DWELLING AT 47, CROSS-ROAD
SUTTON-ST-EDMONDS ~~HOLBEACH~~ PE12 OLS.
Mr & Mrs T GILLEY


SCALE	1:50/1:100/1:200
DATE	MAY 2010
DRG No	TG 365/1

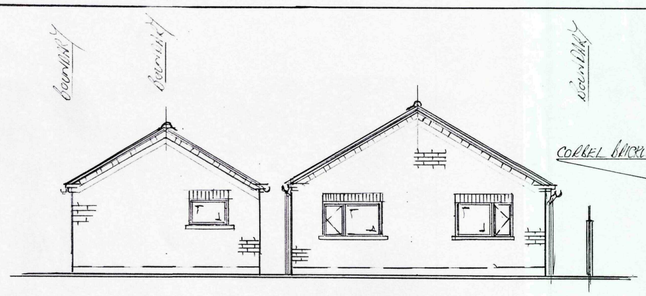


FRONT ELEVATION

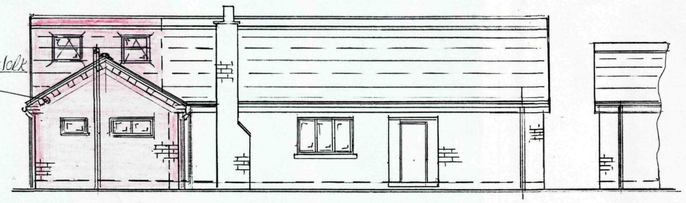


SIDE ELEVATION

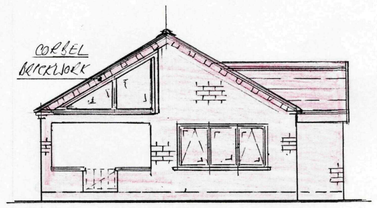


REAR ELEVATION

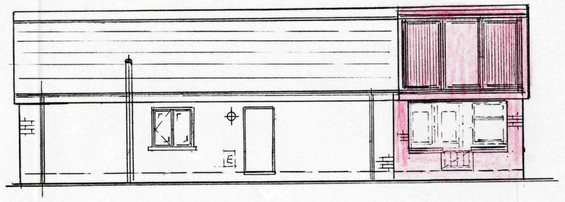



SIDE ELEVATION

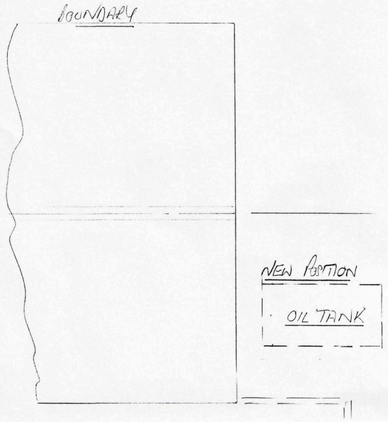

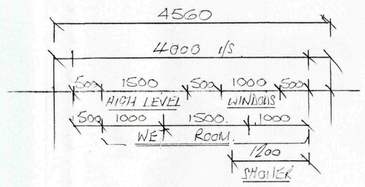


BOUNDARY

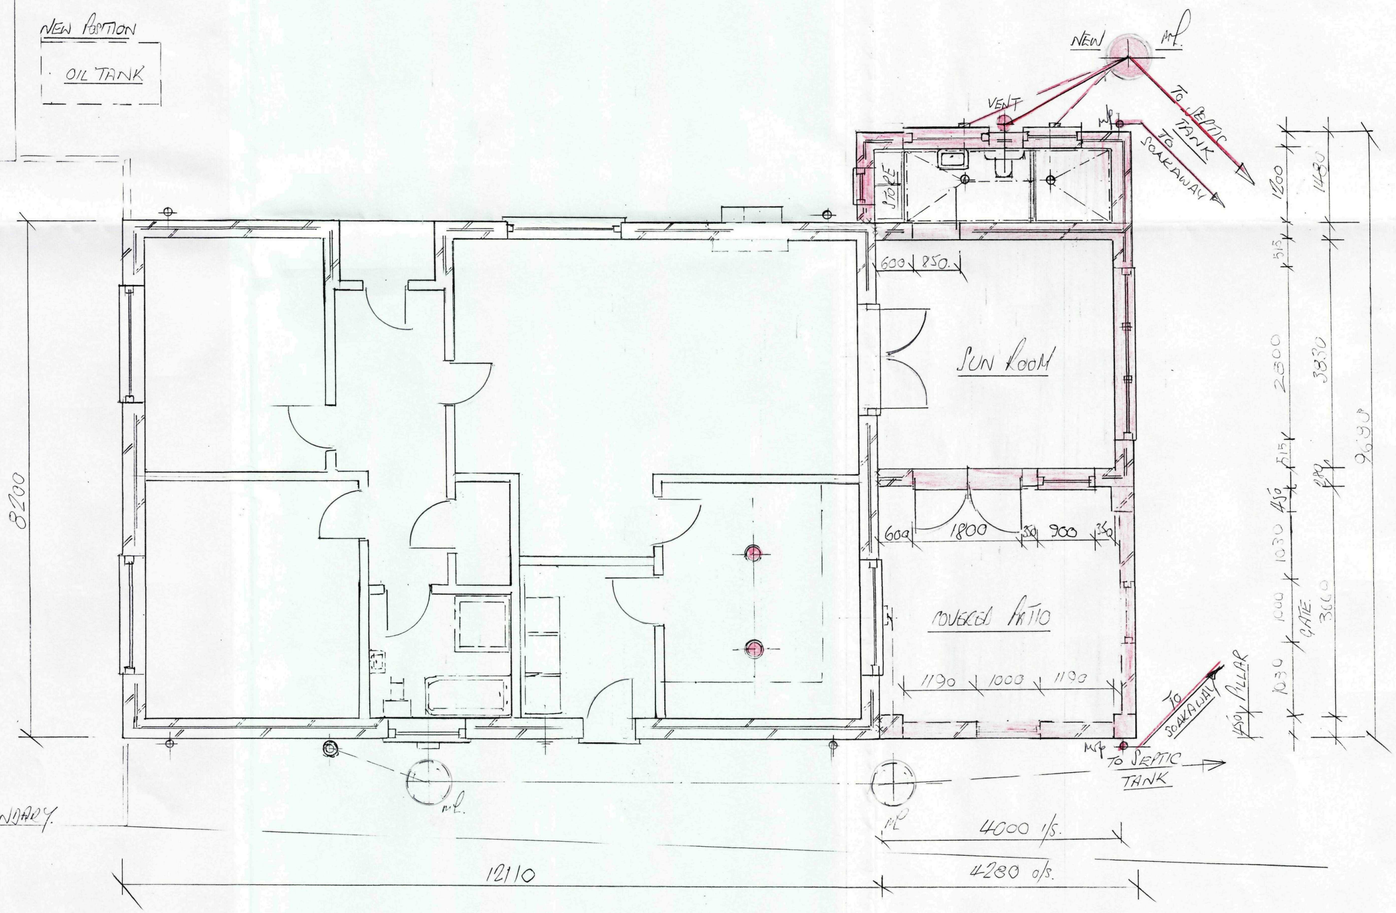

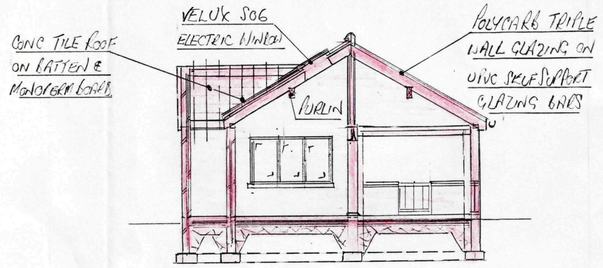

SECTION AA

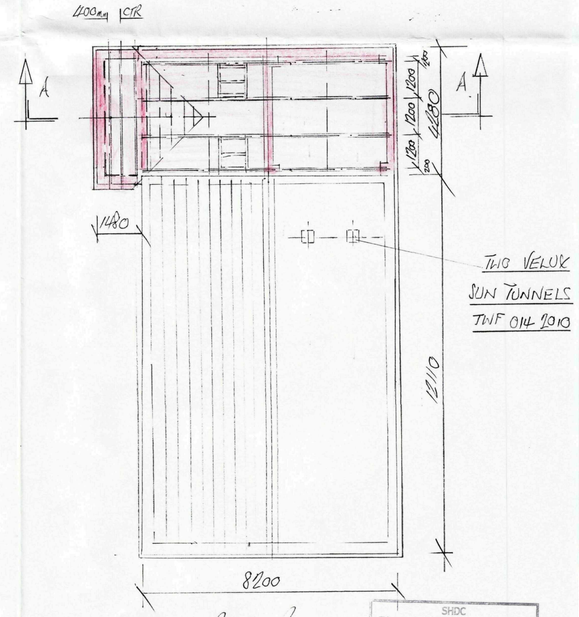

ROOF PLAN

SHDC
Planning & Development
23 JUN 2010
Ref: 0515-10

			BUILDER
1	ORIGINAL	5/10	DRAWN BY GMD
Nº	REVISION	DATE	

PROPOSED EXTENSION = WET ROOM: SUN ROOM & COVERED PATIO @ 47, CROSS ROADS, SUTTON-ST-EDMONDS - HOLBEACH - LINCS PE12 OLS FOR Mr & Mrs T GILBEY

SCALE	1:50/1:100
DATE	MAY 2010

DRG Nº TG 366/1