


SOUTH EAST ELEVATION




NORTH EAST ELEVATION

NOTE
- Walls - All new brickwork to match exg.
- Roof Covering - To be Natural slate & clay Pantiles.
- Windows - To be purpose made S.W. timber. Rooflights to be 'Velux' Conservation type

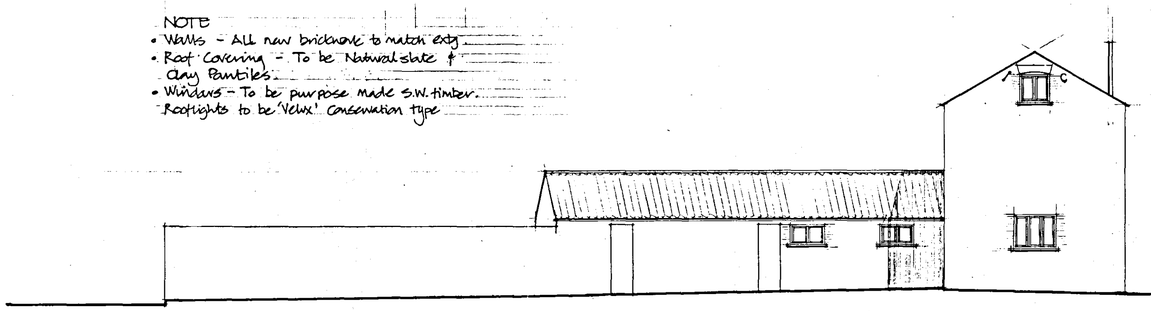


NORTH WEST ELEVATION

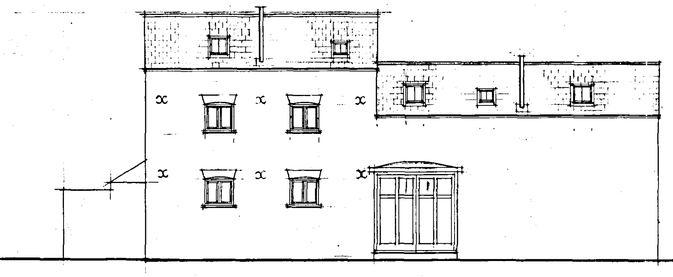

SOUTH WEST ELEVATION

NOTE
- Garage block to be oak frame & cladding with clay pantile roof.

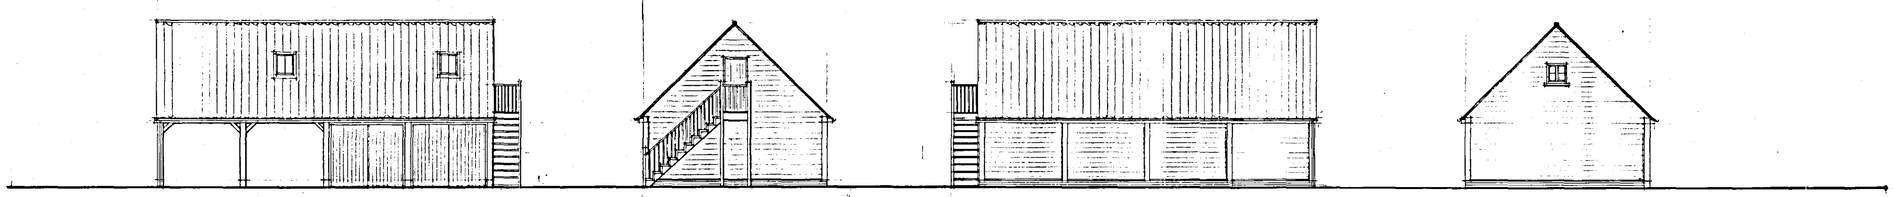


NORTH WEST ELEVATION

SOUTH WEST ELEVATION

SOUTH EAST ELEVATION

NORTH EAST ELEVATION

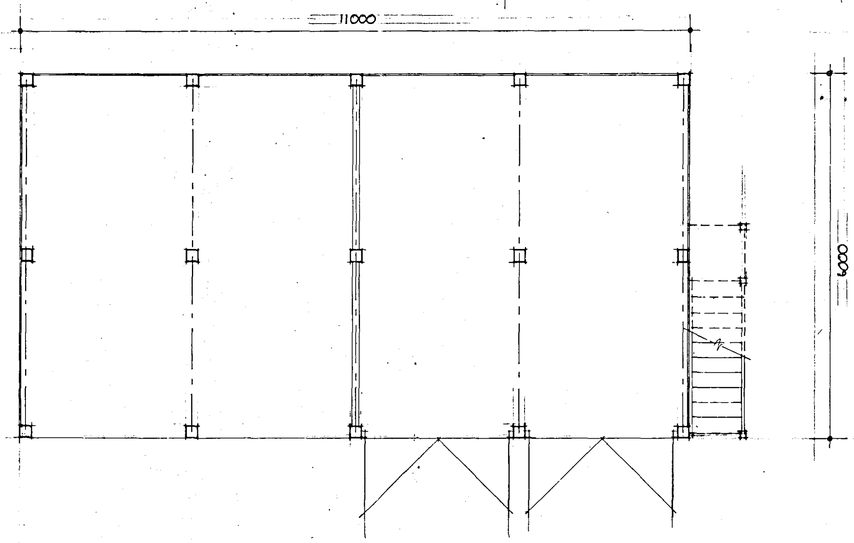

GARAGE BLOCK TO BE GREEN OAK FRAME CONSTRUCTION BY SPECIALIST MANUFACTURE.

FOUR BAY GARAGE LAYOUT

SHDC
PLANNING & DEVELOPMENT
18 APR 2006
Ref. 0534/06

SUPERSEDED

PODDINGTONS
Architectural Design Consultants

Unit 7. The Flaxmill, Flaxmill Lane, Pinchbeck,
Spalding, Lincs. PE11 3XQ.
Tel: 01775 720868 Fax: 01775 720877

Project.
PROPOSED CONVERSION OF BARN AT FEN FARM BARNS, GRANGE HILL ROAD, IVDD ST MARY'S FEN, WISBECH, CAMB FOR - MR & MRS A. WILKINSON

Drawing.
PROPOSED ELEVATION & GARAGE

Scale. 1:100 & 1:50

Drawing. No. 3257 / 13

Drawn. rpm

Date. MARCH 06

Rev.