


PROPOSED SITE PLAN 1:200

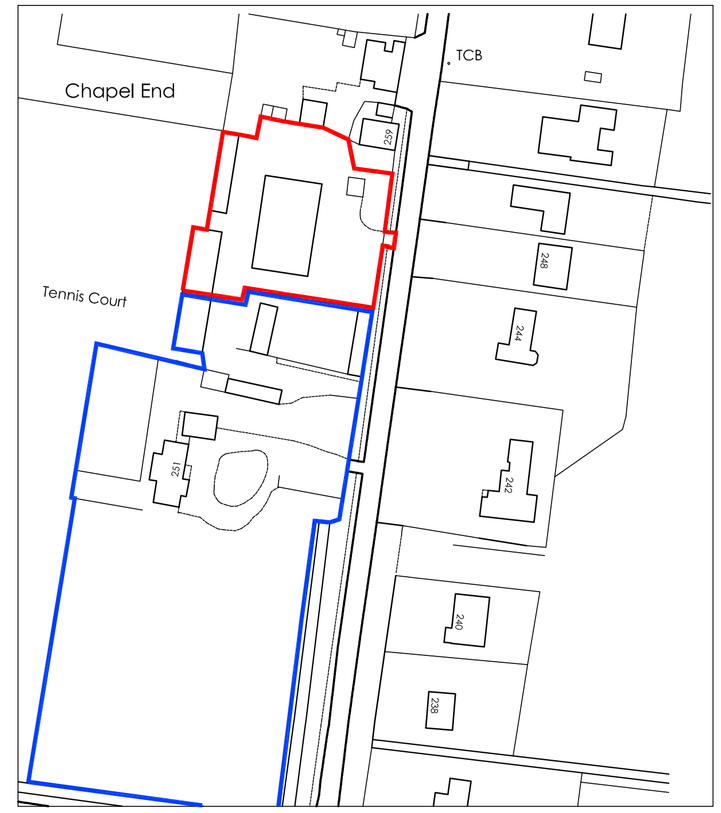

LOCATION PLAN 1:1250

N

Peter Humphrey Associates
ARCHITECTURAL DESIGN AND BUILDING

PROJECT
Residential Development
Old Hall Farm Company Ltd
North of 251 Broadgate
Sutton st Edmund
Lincolnshire

CLIENT
Mr Coates

DRAWING TITLE
PROPOSED

DATE APR 16 SCALE AS SHOWN JOB No. 5299-PL01A

DO NOT SCALE FROM THIS DRAWING

COPYRIGHT: THIS DRAWING MUST NOT BE ISSUED, LOANED OR COPIED
WITHOUT THE CONSENT OF PETER HUMPHREY ASSOCIATES

Architectural
Peter Humphrey Associates
ARCHITECTURAL DESIGN AND BUILDING
TELEPHONE 01945 466 966
FAX 01945 466 433
E-MAIL: info@peterhumphrey.co.uk
30 OLD MARKET WISBECH CAMBS PE13 1NB
Fenland District Council
Building Design Awards
Category Winner 2008