


Site Plan

Scale: 1:100


0 2 4 6 8 metres

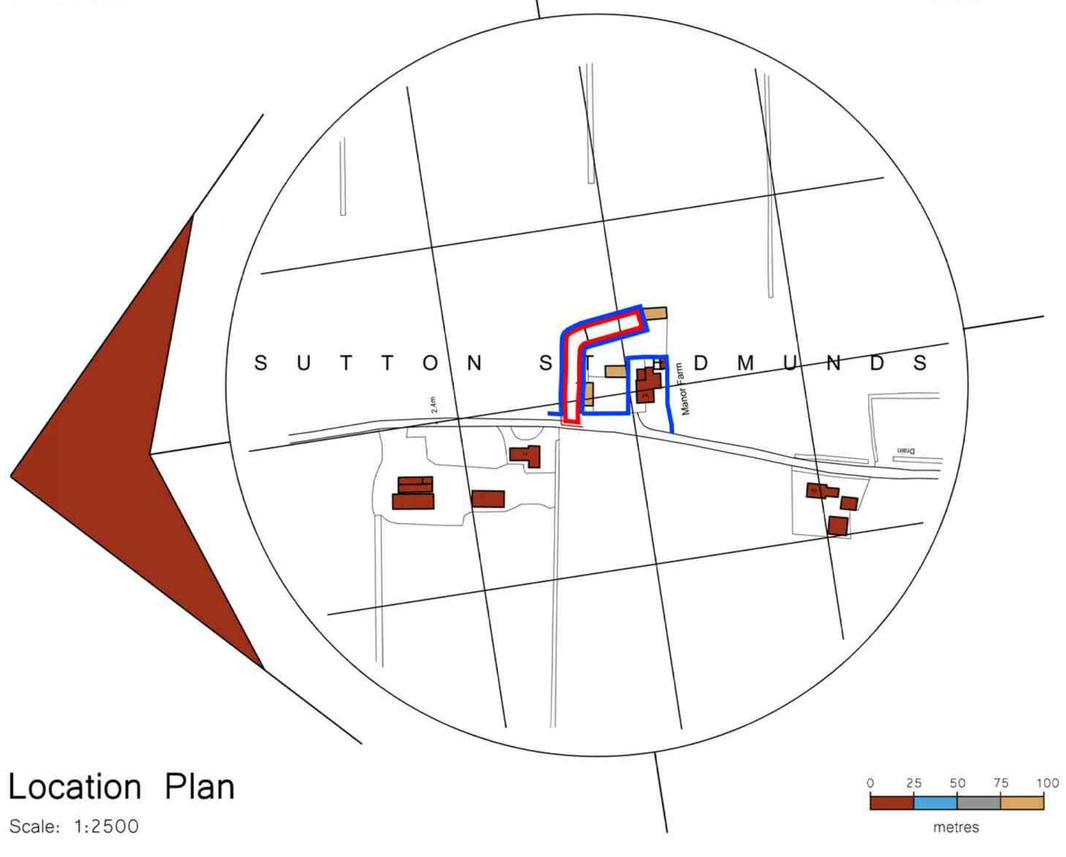

Location Plan

Scale: 1:2500


0 25 50 75 100 metres

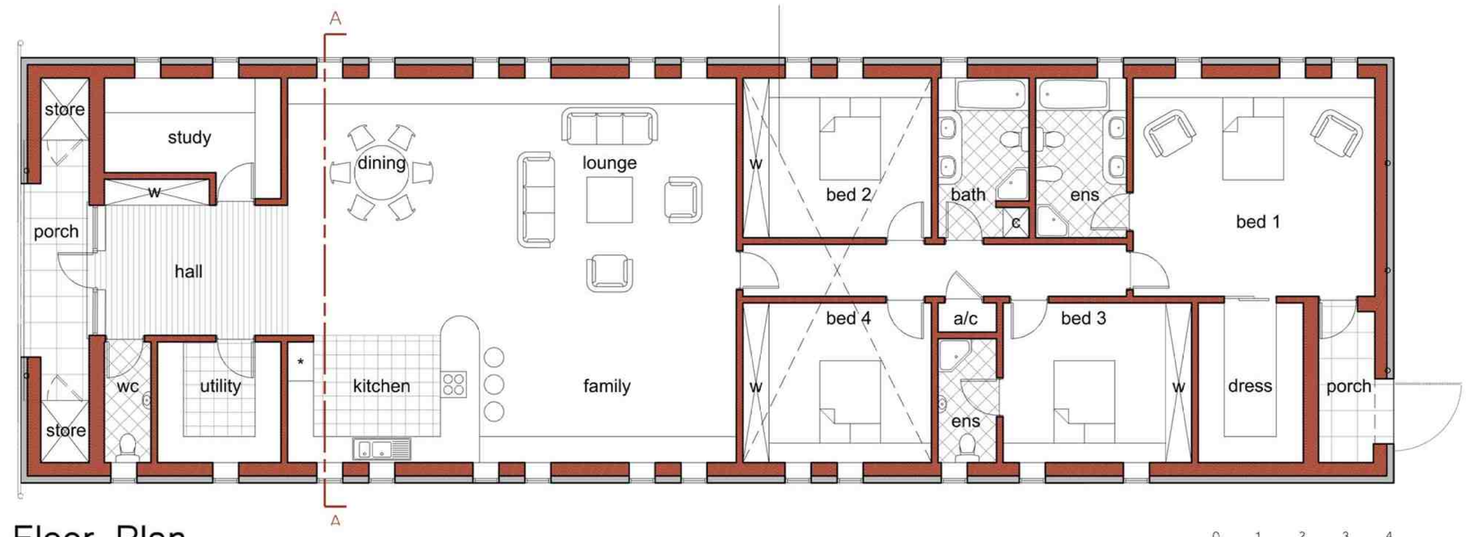

Floor Plan

Scale: 1:100


0 1 2 3 4 metres

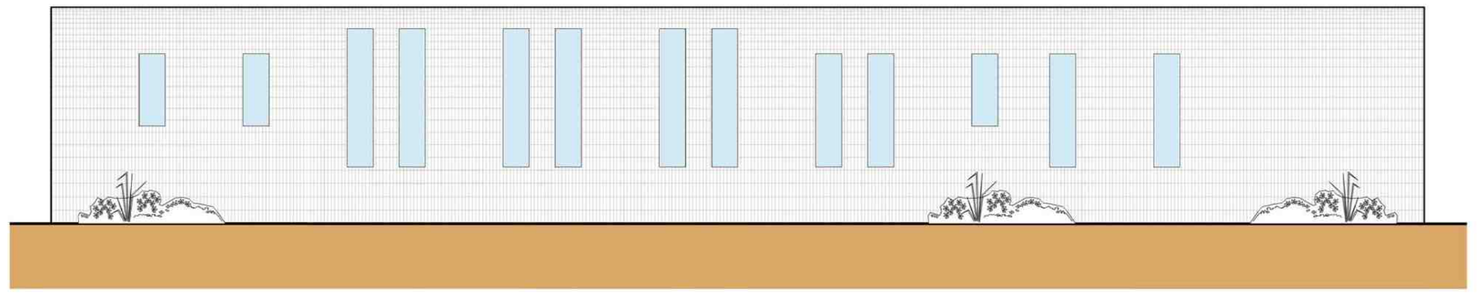

Side Elevation

Scale: 1:100


0 1 2 3 4 metres

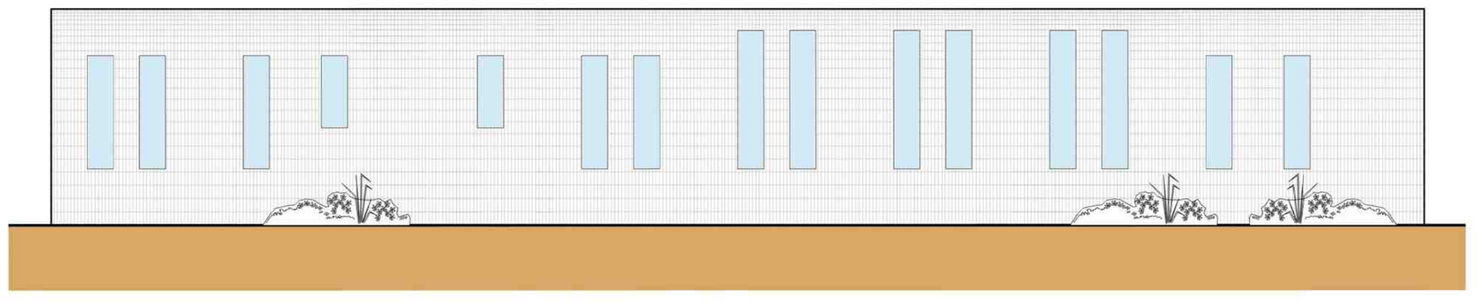

Side Elevation

Scale: 1:100


0 1 2 3 4 metres

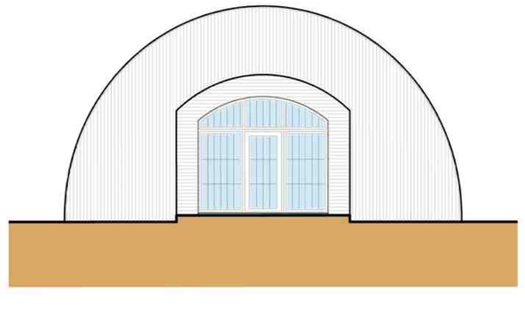

Front Elevation

Scale: 1:100


0 1 2 3 4 metres

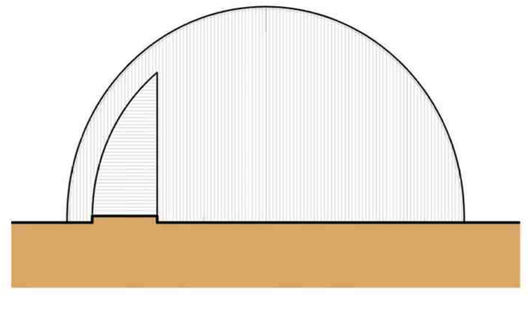

Back Elevation

Scale: 1:100

0 1 2 3 4 metres

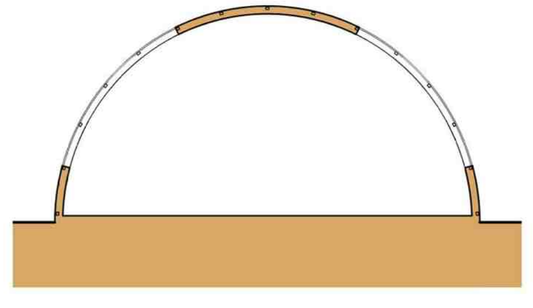

Section A-A

Scale: 1:100

0 1 2 3 4 metres

General Notes

1. This drawing shall not be scaled, figured dimensions only to be used.
2. All dimensions are shown in 'mm' unless otherwise stated.
3. The contractor, sub-contractors and suppliers must verify all dimensions on site prior to the commencement of any work.
4. This drawing is to be read in conjunction with all relevant engineers and specialist sub-contractors drawings and specifications.
5. Any discrepancies are to be brought to the designers attention.

SITE PLAN KEY

- Existing building surveyed
- Barn conversions approved by SHDC under ref. H19-1108-18
- Existing buildings non-surveyed
- Existing conifer hedge not surveyed
- Site access

WALL KEY

- New walls.
- Existing walls to be spray-insulated with internal finish and sealed externally.
- Structures/features to be retained.
- Structures/features to be replaced or demolished.

ELEVATION KEY

- Indicates curved corrugated steel sheets.
- Indicates translucent panels. Positions and sizes of openings subject to change based on existing panel locations.
- Indicates proposed timber boarding.

Revisions

-	May 2019	First Issue.
01	June 2019	Location Plan amended to suit Planning requirements.
02	July 2019	Revised to address Planning requirements.

Status

FOR COMMENT

SWANN EDWARDS ARCHITECTURE

Swann Edwards Architecture Limited, Swann Edwards Architecture, Black Barn, Fen Road, Guyhirn, Wisbech, Cambs. PE13 4AA
t 01945 450694 e info@swannedwards.co.uk w www.swannedwards.co.uk

Job Title: Barn Conversion, Land adj. 66 Broadgate, Sutton St Edmund for: Rowell Family

Drawing Title: Planning Drawing, Location Plan, Site Plan, Floor Plan, Section and Elevations

Date	July 2019
Drawn by	GG
Checked by	GE
Job No.	SE-1194
Sheet Size	A1
Dwg No.	PP1000
Revision	02