

Barn 3

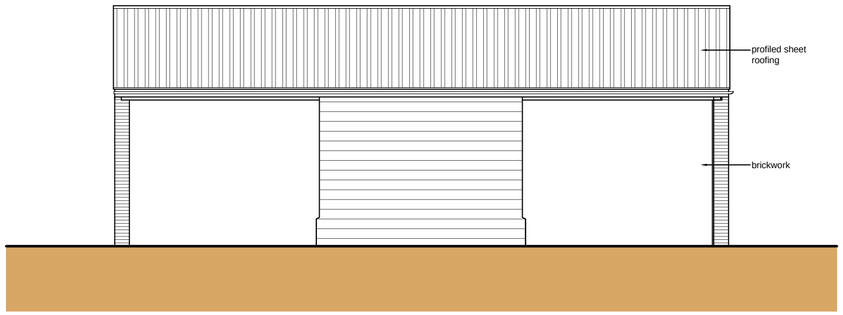

Front Elevation (W)

Scale: 1:100


0 1 2 3 4
metres

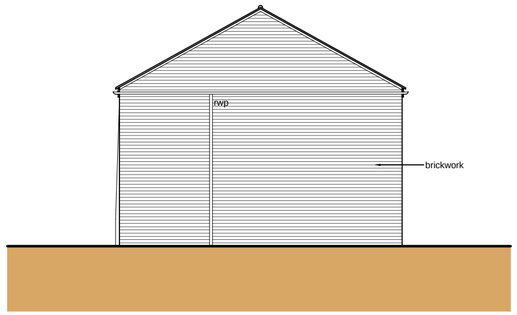

Side Elevation (S)

Scale: 1:100


0 1 2 3 4
metres

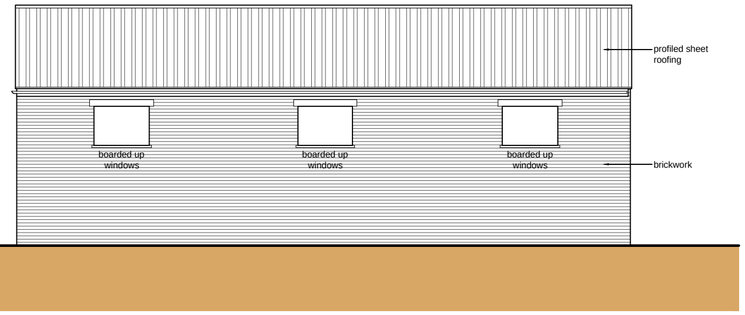

Rear Elevation (E)

Scale: 1:100


0 1 2 3 4
metres

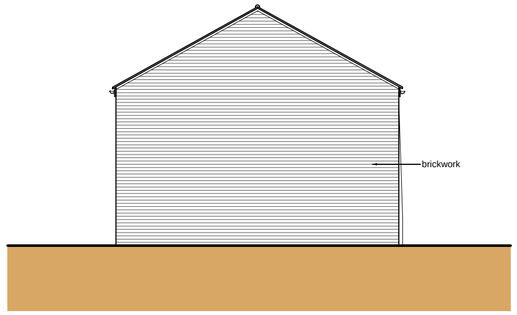

Side Elevation (N)

Scale: 1:100


0 1 2 3 4
metres

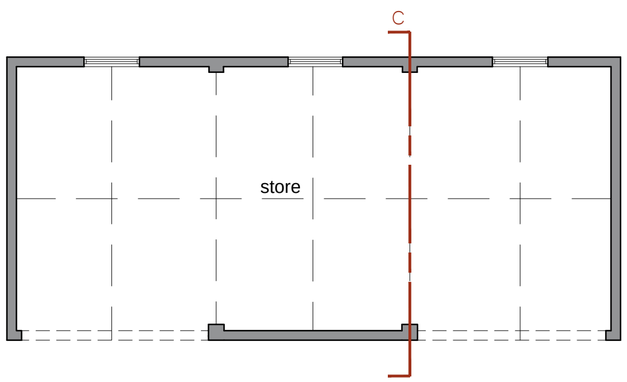

Floor Plan

Scale: 1:100

0 1 2 3 4
metres

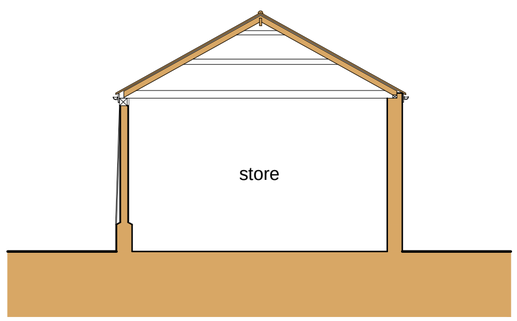

Section C-C

Scale: 1:100

0 1 2 3 4
metres

General Notes

1. All dimensions are shown in 'mm' unless otherwise stated.
2. The contractor, sub-contractors and suppliers must verify all dimensions on site prior to the commencement of any work.
3. This drawing is to be read in conjunction with all relevant engineers and specialist sub-contractors drawings and specifications.
4. Any discrepancies are to be brought to the designers attention.

CONSTRUCTION DESIGN & MANAGEMENT REGULATIONS 2015

The following information must be read in conjunction with the project Risk register. This drawing highlights significant design related Health & Safety Risks present during Construction phase, and Residual Risks which remain post completion. Other Health & Safety Risks associated with Construction Activities may be present, and must be identified by the Principal Contractor prior to works commencing. Design Risks relating to specialist design items must be identified by the relevant specialist designers/ consultants and issued to the Principal Designer.

Status

AS EXISTING

SWANN EDWARDS
ARCHITECTURE
Swann Edwards Architecture Limited, Swann Edwards Architecture, Black Barn, Fen Road, Guyhirn, Wisbech, Cambs. PE13 4AA
t 01945 450694 e info@swannedwards.co.uk w www.swannedwards.co.uk

Job Title
Proposed Residential Development
The Barns, 68 Broadgate,
Sutton St Edmunds
For Mr Cooper

Date	Drawn by
May 2022	CW
	Checked by GE

Drawing Title
Barn 3
Survey Drawing
Floor Plan, Elevation, and Section

Job No.	Sheet Size
SE-1667	A2
Dwg No. 111	Revision

Swann Edwards Architecture Limited ©