Ordnance Survey® OS Sitemap®



Produced 15.06.2010 from the Ordnance Survey National Geographic Database and incorporating surveyed revision available at this date. © Crown Copyright 2010.

Reproduction in whole or part is prohibited without the prior permission of Ordnance Survey.

Ordnance Survey, the OS Symbol and OS Sitemap are registered trademarks of Ordnance Survey, the national mapping agency of Great Britain.

The representation of a road, track or path is no evidence of a right of way.

The representation of features as lines is no evidence of a property boundary.

Part or all of this OS Sitemap is enlarged from mapping produced at one or more of the following scales: 1:1250, 1:2500, 1:10000.

Metres
0 20 40

Scale 1:1250

Supplied by: **Summit**
Serial number: 00225500
Centre coordinates: 537167.25 313295


Further information can be found on the OS Sitemap Information leaflet or the Ordnance Survey web site: www.ordnancesurvey.co.uk

Mr & Mrs BYME.


49 Cross Road

Sutton St Edmonds


PE12 0LS

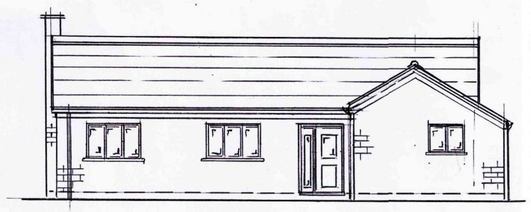


FRONT ELEVATION

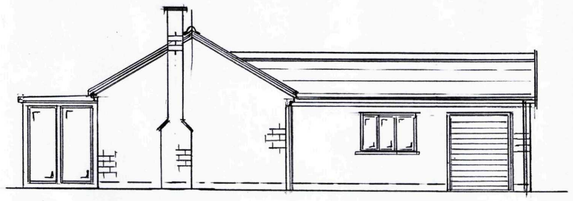


SIDE ELEVATION

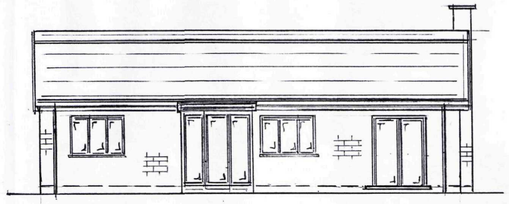


REAR ELEVATION

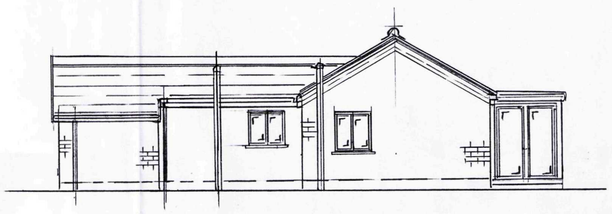

SIDE ELEVATION

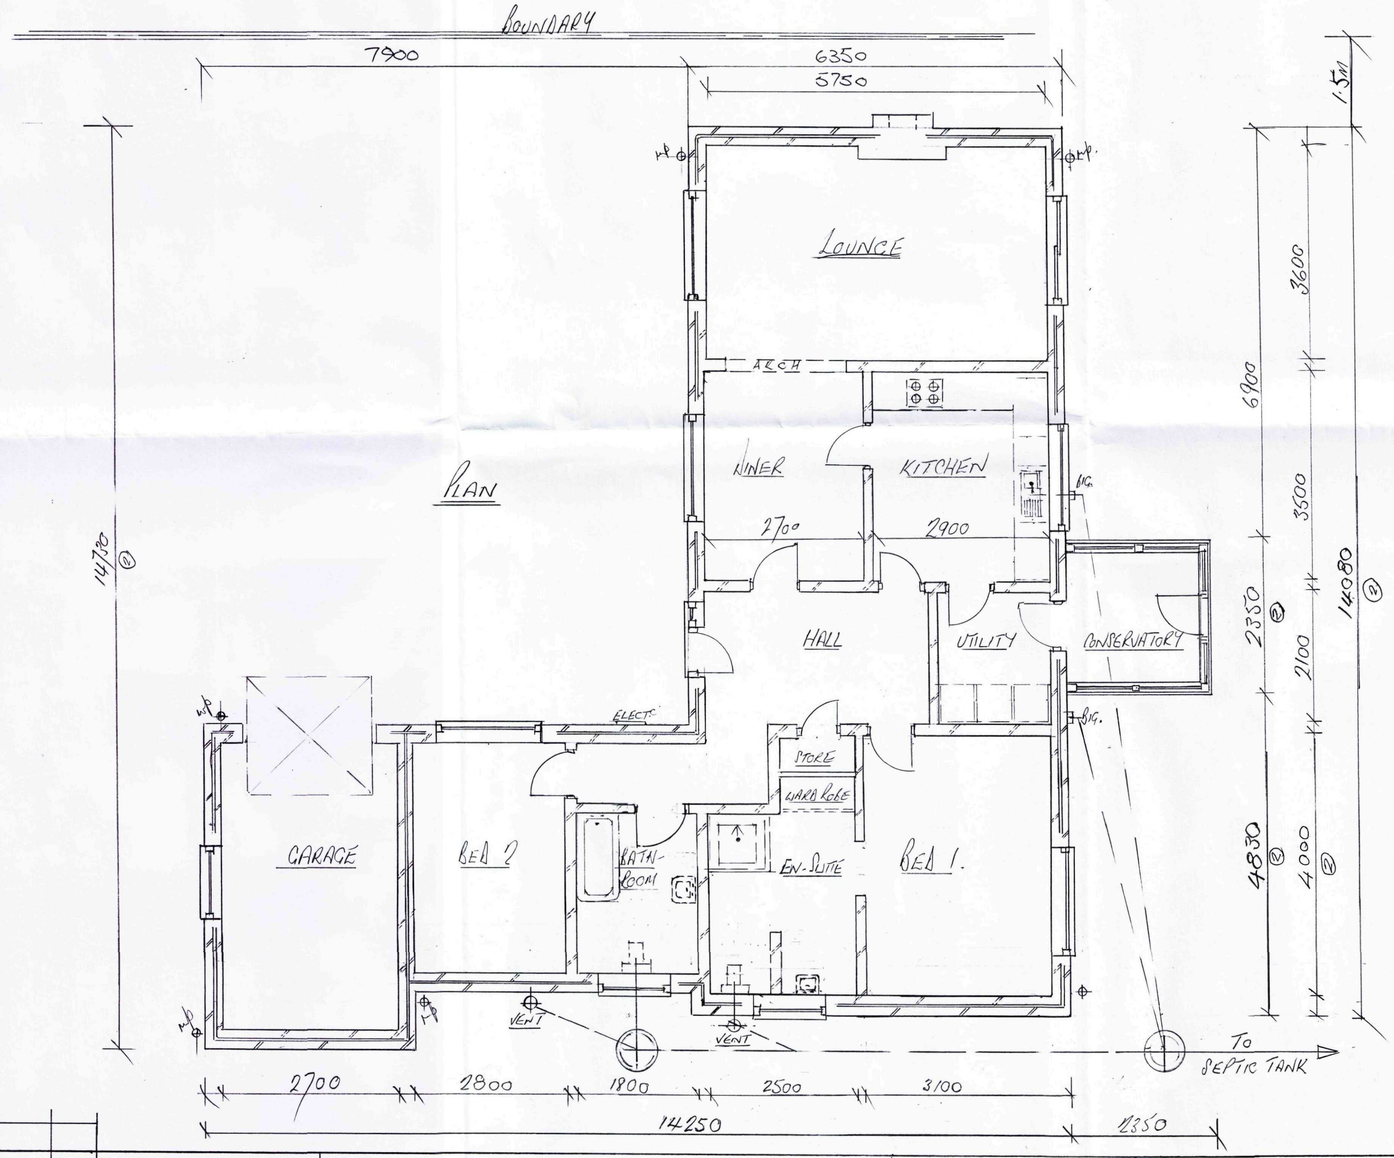

PLAN

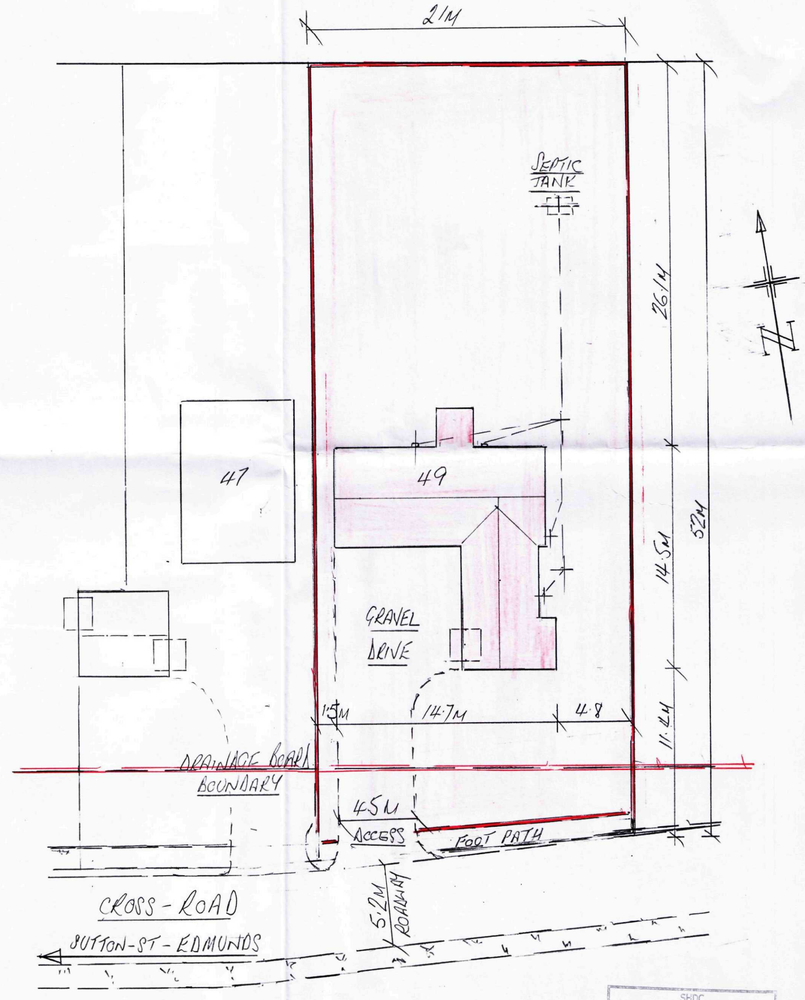

SITE PLAN 1:200

SHDC
Planning & Development
18 AUG 2010
Ref: 0684-10

Nº	REVISION	DATE
2	UMS CHECK	7/8/10
1	ORIGINAL	27/7/10

BUILDER


DRAWN BY

EXISTING DWELLING @ 49 CROSS ROAD SUTTON-ST-EDMUND - HOLBECH (SPALDING) LINCS PE12 0LS Mr P. BYMER.


SCALE 1:50 : 1:100 : 1:200

DATE JULY 2010


DRG. Nº PB/405/2

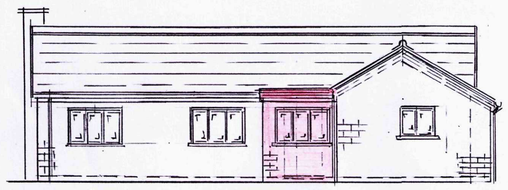


FRONT ELEVATION

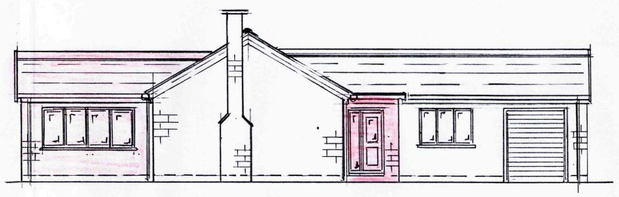


SIDE ELEVATION

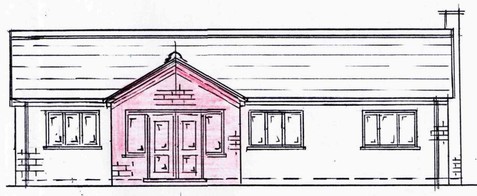


REAR ELEVATION

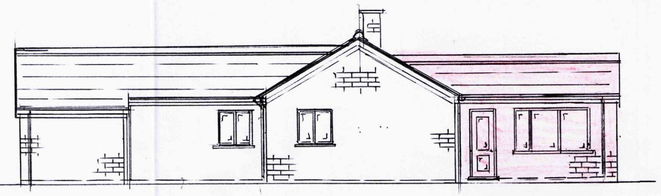

SIDE ELEVATION

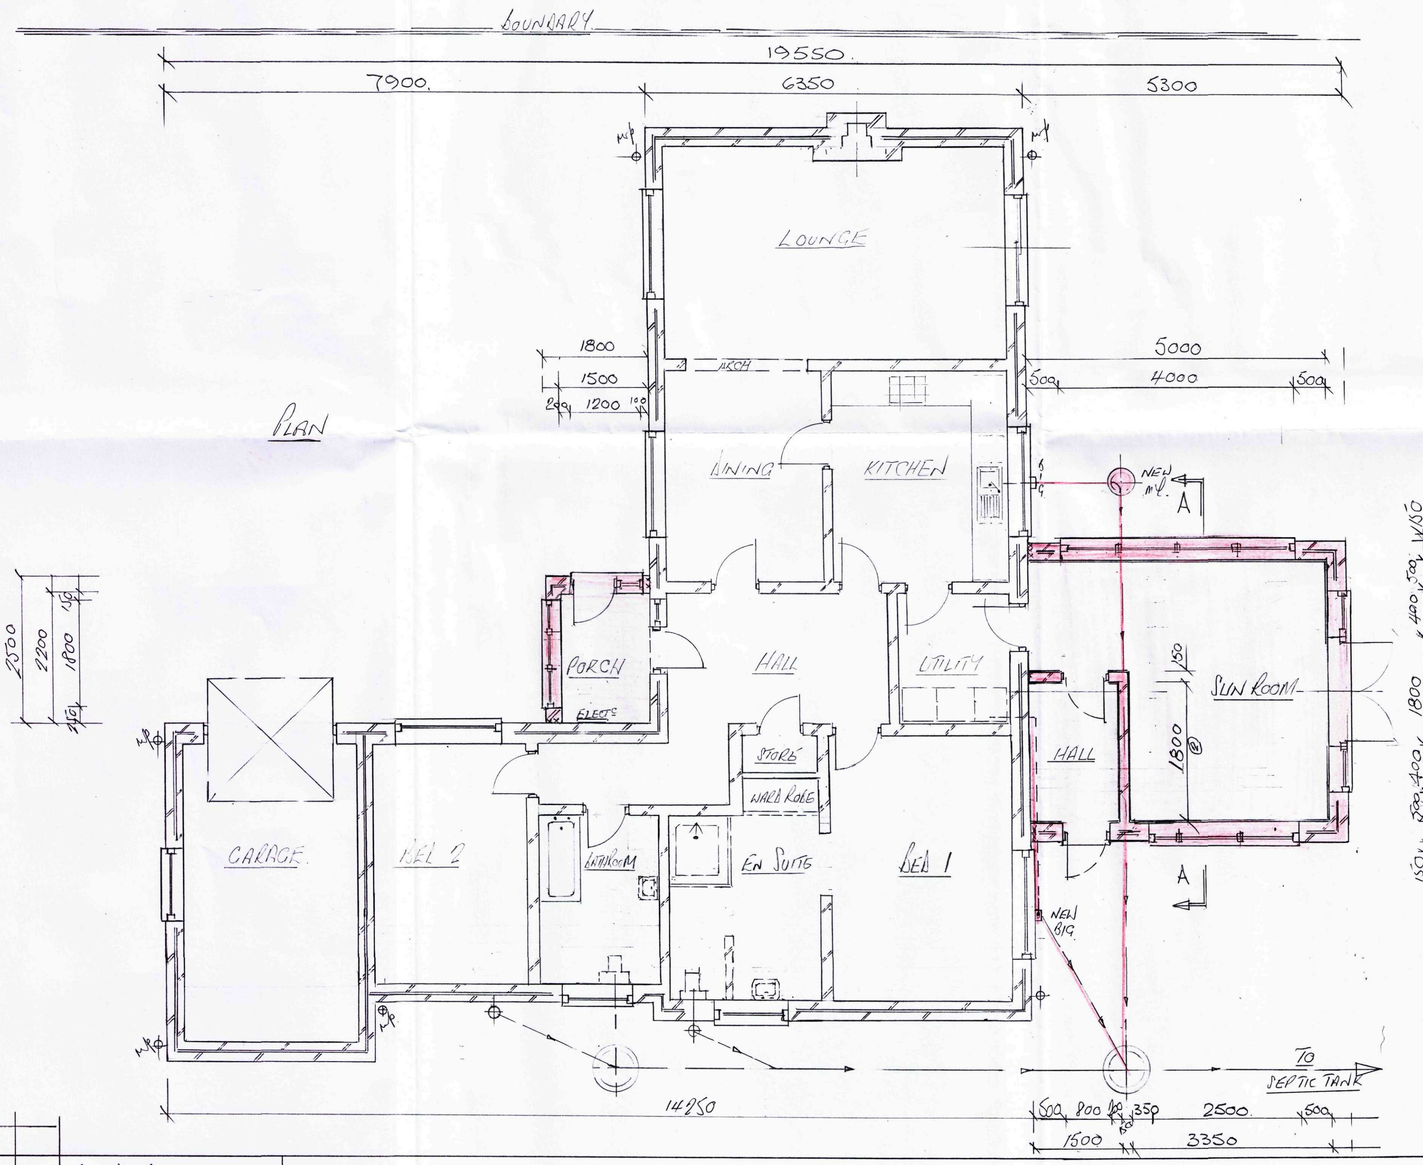

PLAN

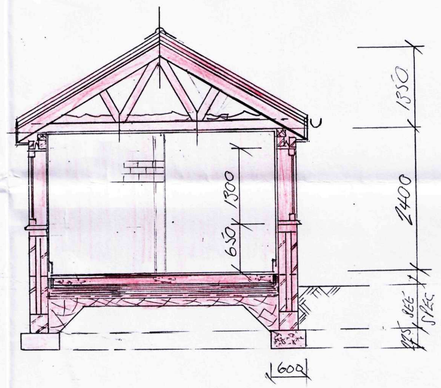

SECTION AA

SHDC
Planning & Development
18 AUG 2010
Ref: 0654-10

			BUILDER
2	AMS CHECK	7/8/10	
1	ORIGINAL	2/8/10	DRAWN BY
Nº	REVISION	DATE	

PROPOSED SUN ROOM EXTENSION AND PORCH @ 49 CROSS ROAD
SUTTON-ST-EDMUND HOLBECH (SPALDING) LINCS PE 12 0SL - Mr P. BYRNE.

SCALE 1:50 & 1:100	DRG Nº
DATE AUG 2010	PB/406/12