

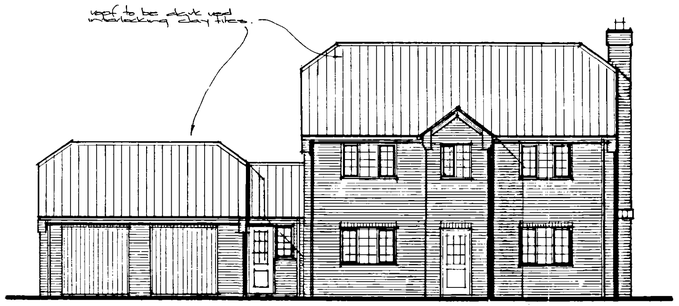



south

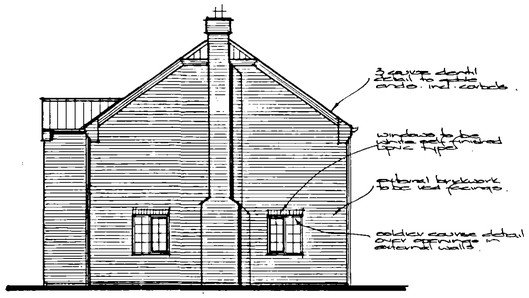


east

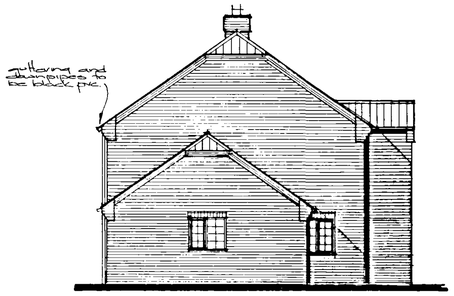


west

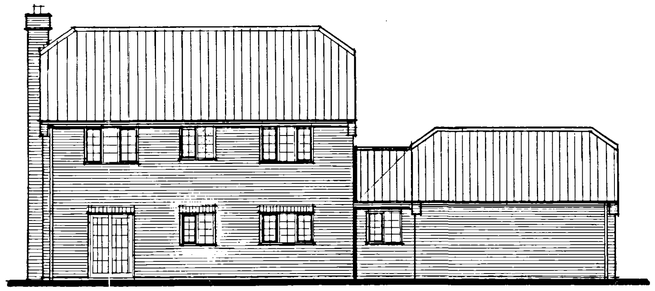

north

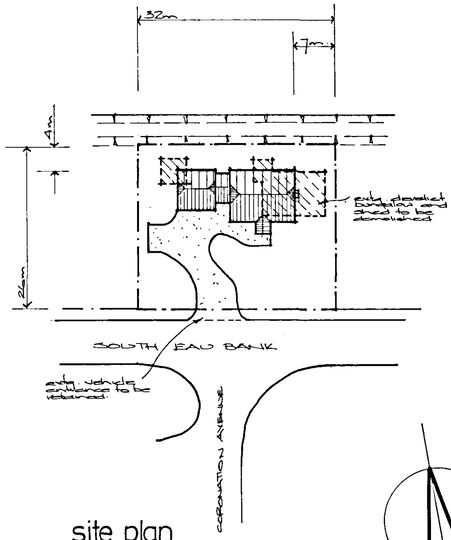

site plan
1:500

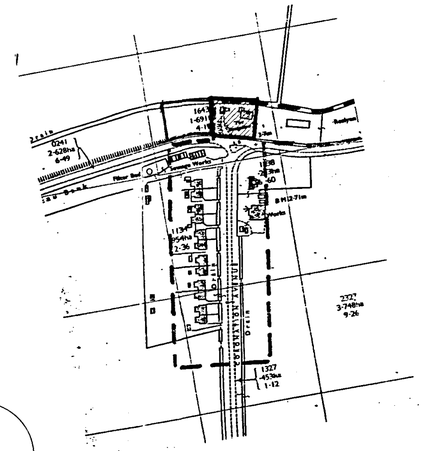

location plan 1:2500

B	20.5.05	site updated for planning application
A	17.5.05	amended to church requirements
Revisions		
Preliminary	For Construction	

David Trundley Design Services

Tel: 01945 880696
Fax: 01945 881266
E-mail: dtrundleydesign@aol.com

White House Farm
Tilney All Saints
King's Lynn
Norfolk PE34 4RU

Project Title
South Eau Bank
Throckenholt
Spalding

Construction of Proposed Detached House & Garage

Drawing Title
Plans & elevations


Scale	Date	Drawn
1:100, 1:50	May 2005	DGT

Drawing Number
05-62-01 B


Copyright:
This drawing must not be re-issued, loaned or copied without the consent of David Trundley Design Services
Do not scale this drawing, use only figured or grid dimensions
All dimensions to be checked on site prior to commencement of works

DETERMINED PLAN

SHDC
Planning & Development
24 MAY 2005
Ref: 696/05

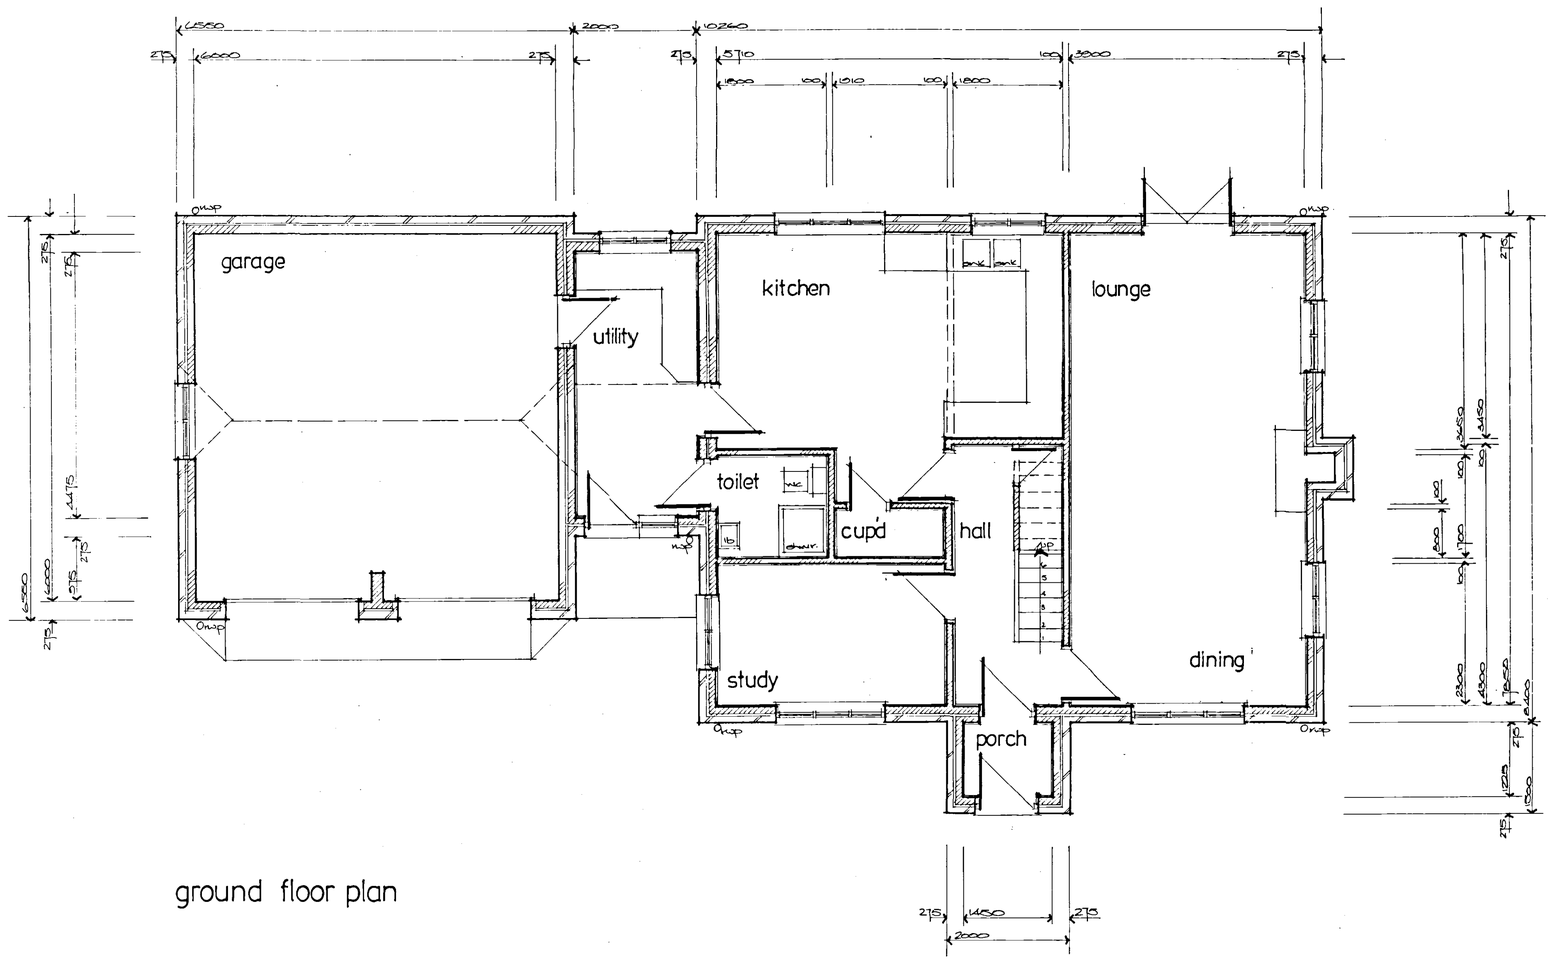

ground floor plan

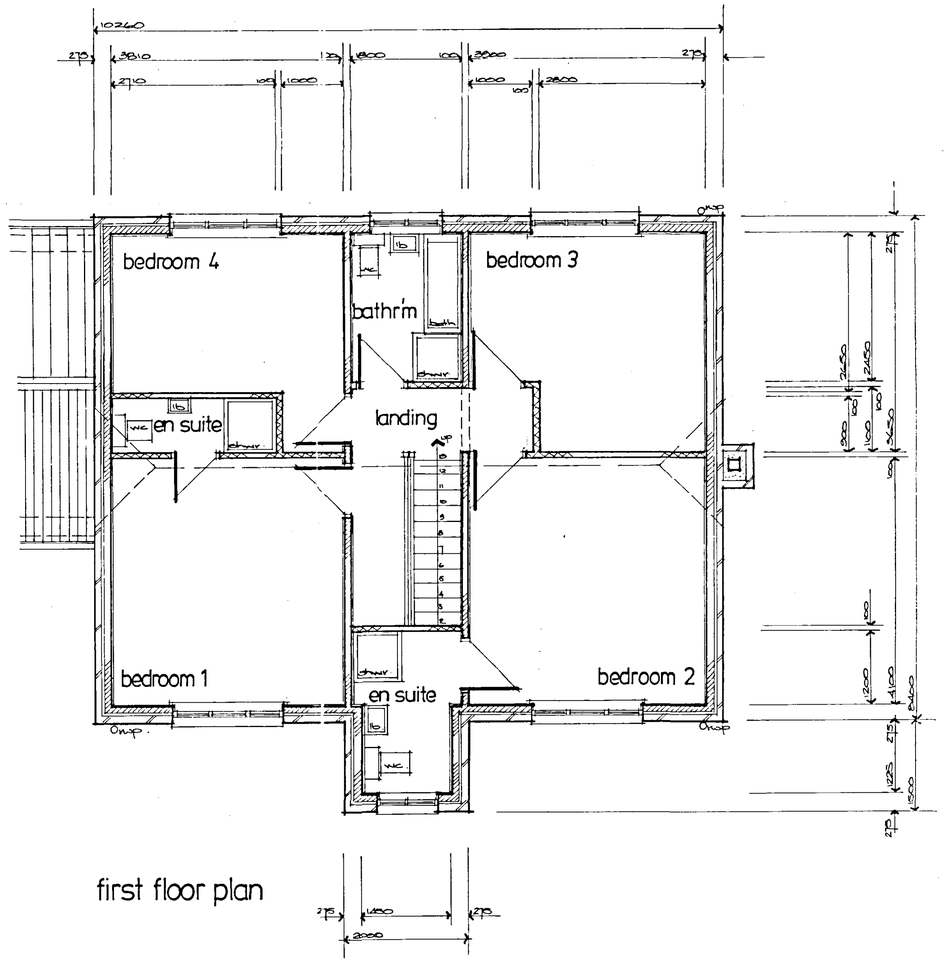

first floor plan