


Site Plan

Scale: 1:200

0 2 4 6 8

metres

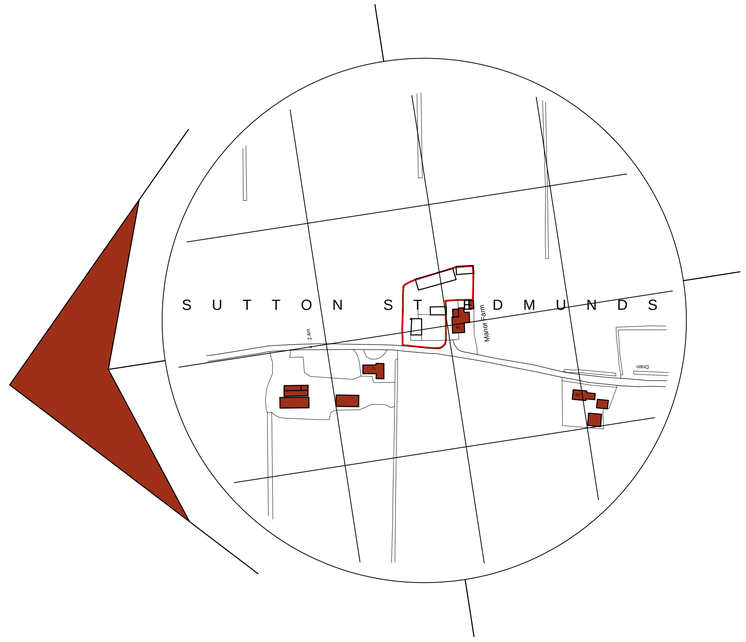

Location Plan

Scale: 1:2500

0 25 50 75 100

metres

SITE PLAN KEY

- Indicates surveyed buildings
- Indicates proposed conversion / extension
- Indicates un-surveyed buildings on site
- Indicates buildings from OS plan
- Indicates existing un-surveyed trees and planting
- Indicates existing site access

General Notes

1. All dimensions are shown in 'mm' unless otherwise stated.
2. The contractor, sub-contractors and suppliers must verify all dimensions on site prior to the commencement of any work.
3. This drawing is to be read in conjunction with all relevant engineers and specialist sub-contractors drawings and specifications.
4. Any discrepancies are to be brought to the designers attention.

CONSTRUCTION DESIGN & MANAGEMENT REGULATIONS 2015

The following information must be read in conjunction with the project Risk register. This drawing highlights significant design related Health & Safety Risks present during Construction phase, and Residual Risks which remain post completion. Other Health & Safety Risks associated with Construction Activities may be present, and must be identified by the Principal Contractor prior to works commencing. Design Risks relating to specialist design items must be identified by the relevant specialist designers/ consultants and issued to the Principal Designer.

Status

FOR APPROVAL

SWANN EDWARDS ARCHITECTURE

Swann Edwards Architecture Limited, Swann Edwards Architecture, Black Barn, Fen Road, Guyhirn, Wisbech, Cambs. PE13 4AA
t 01945 450694 e info@swannedwards.co.uk w www.swannedwards.co.uk

Job Title
Proposed Residential Development
The Barns, 68 Broadgate,
Sutton St Edmunds
For Mr Cooper

Drawing Title
Sketch Scheme
Site and Location Plan

Date: June 2022	Drawn by: CW
	Checked by: GE
Job No.: SE-1667	Sheet Size: A1
Dwg No.: PP-1000	Revision: