




PROPOSED SITE PLAN 1:200

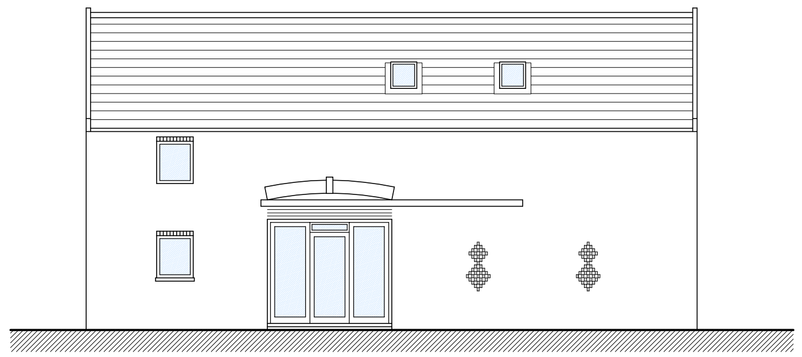

FRONT ELEVATION (1) 1:100

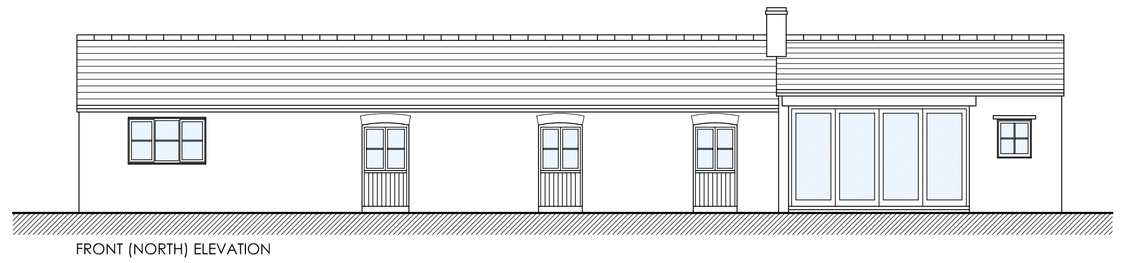

FRONT ELEVATION (2) 1:100

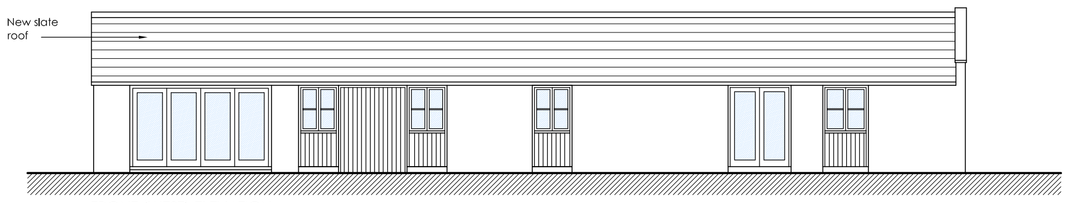

FRONT ELEVATION (3) 1:100

N



LOCATION PLAN 1:1250

Peter Humphrey Associates
ARCHITECTURAL DESIGN AND BUILDING

PROJECT
The Oaks
251 Broadgate
Sutton st Edmund
Lincolnshire

CLIENT
Mr Coates

DRAWING TITLE
PROPOSED

DATE MAR 15 SCALE AS SHOWN JOB No. 5299-PL01A

DO NOT SCALE FROM THIS DRAWING

COPYRIGHT: THIS DRAWING MUST NOT BE ISSUED, LOANED OR COPIED WITHOUT THE CONSENT OF PETER HUMPHREY ASSOCIATES

Peter Humphrey Associates
ARCHITECTURAL DESIGN AND BUILDING
TELEPHONE 01945 466 966
FAX 01945 466 433
E-MAIL: info@peterhumphrey.co.uk
30 OLD MARKET WISBECH CAMBS PE13 1NB

Fenland District Council
Building Design Awards
Building Excellence in Fenland
Category Winner 2008