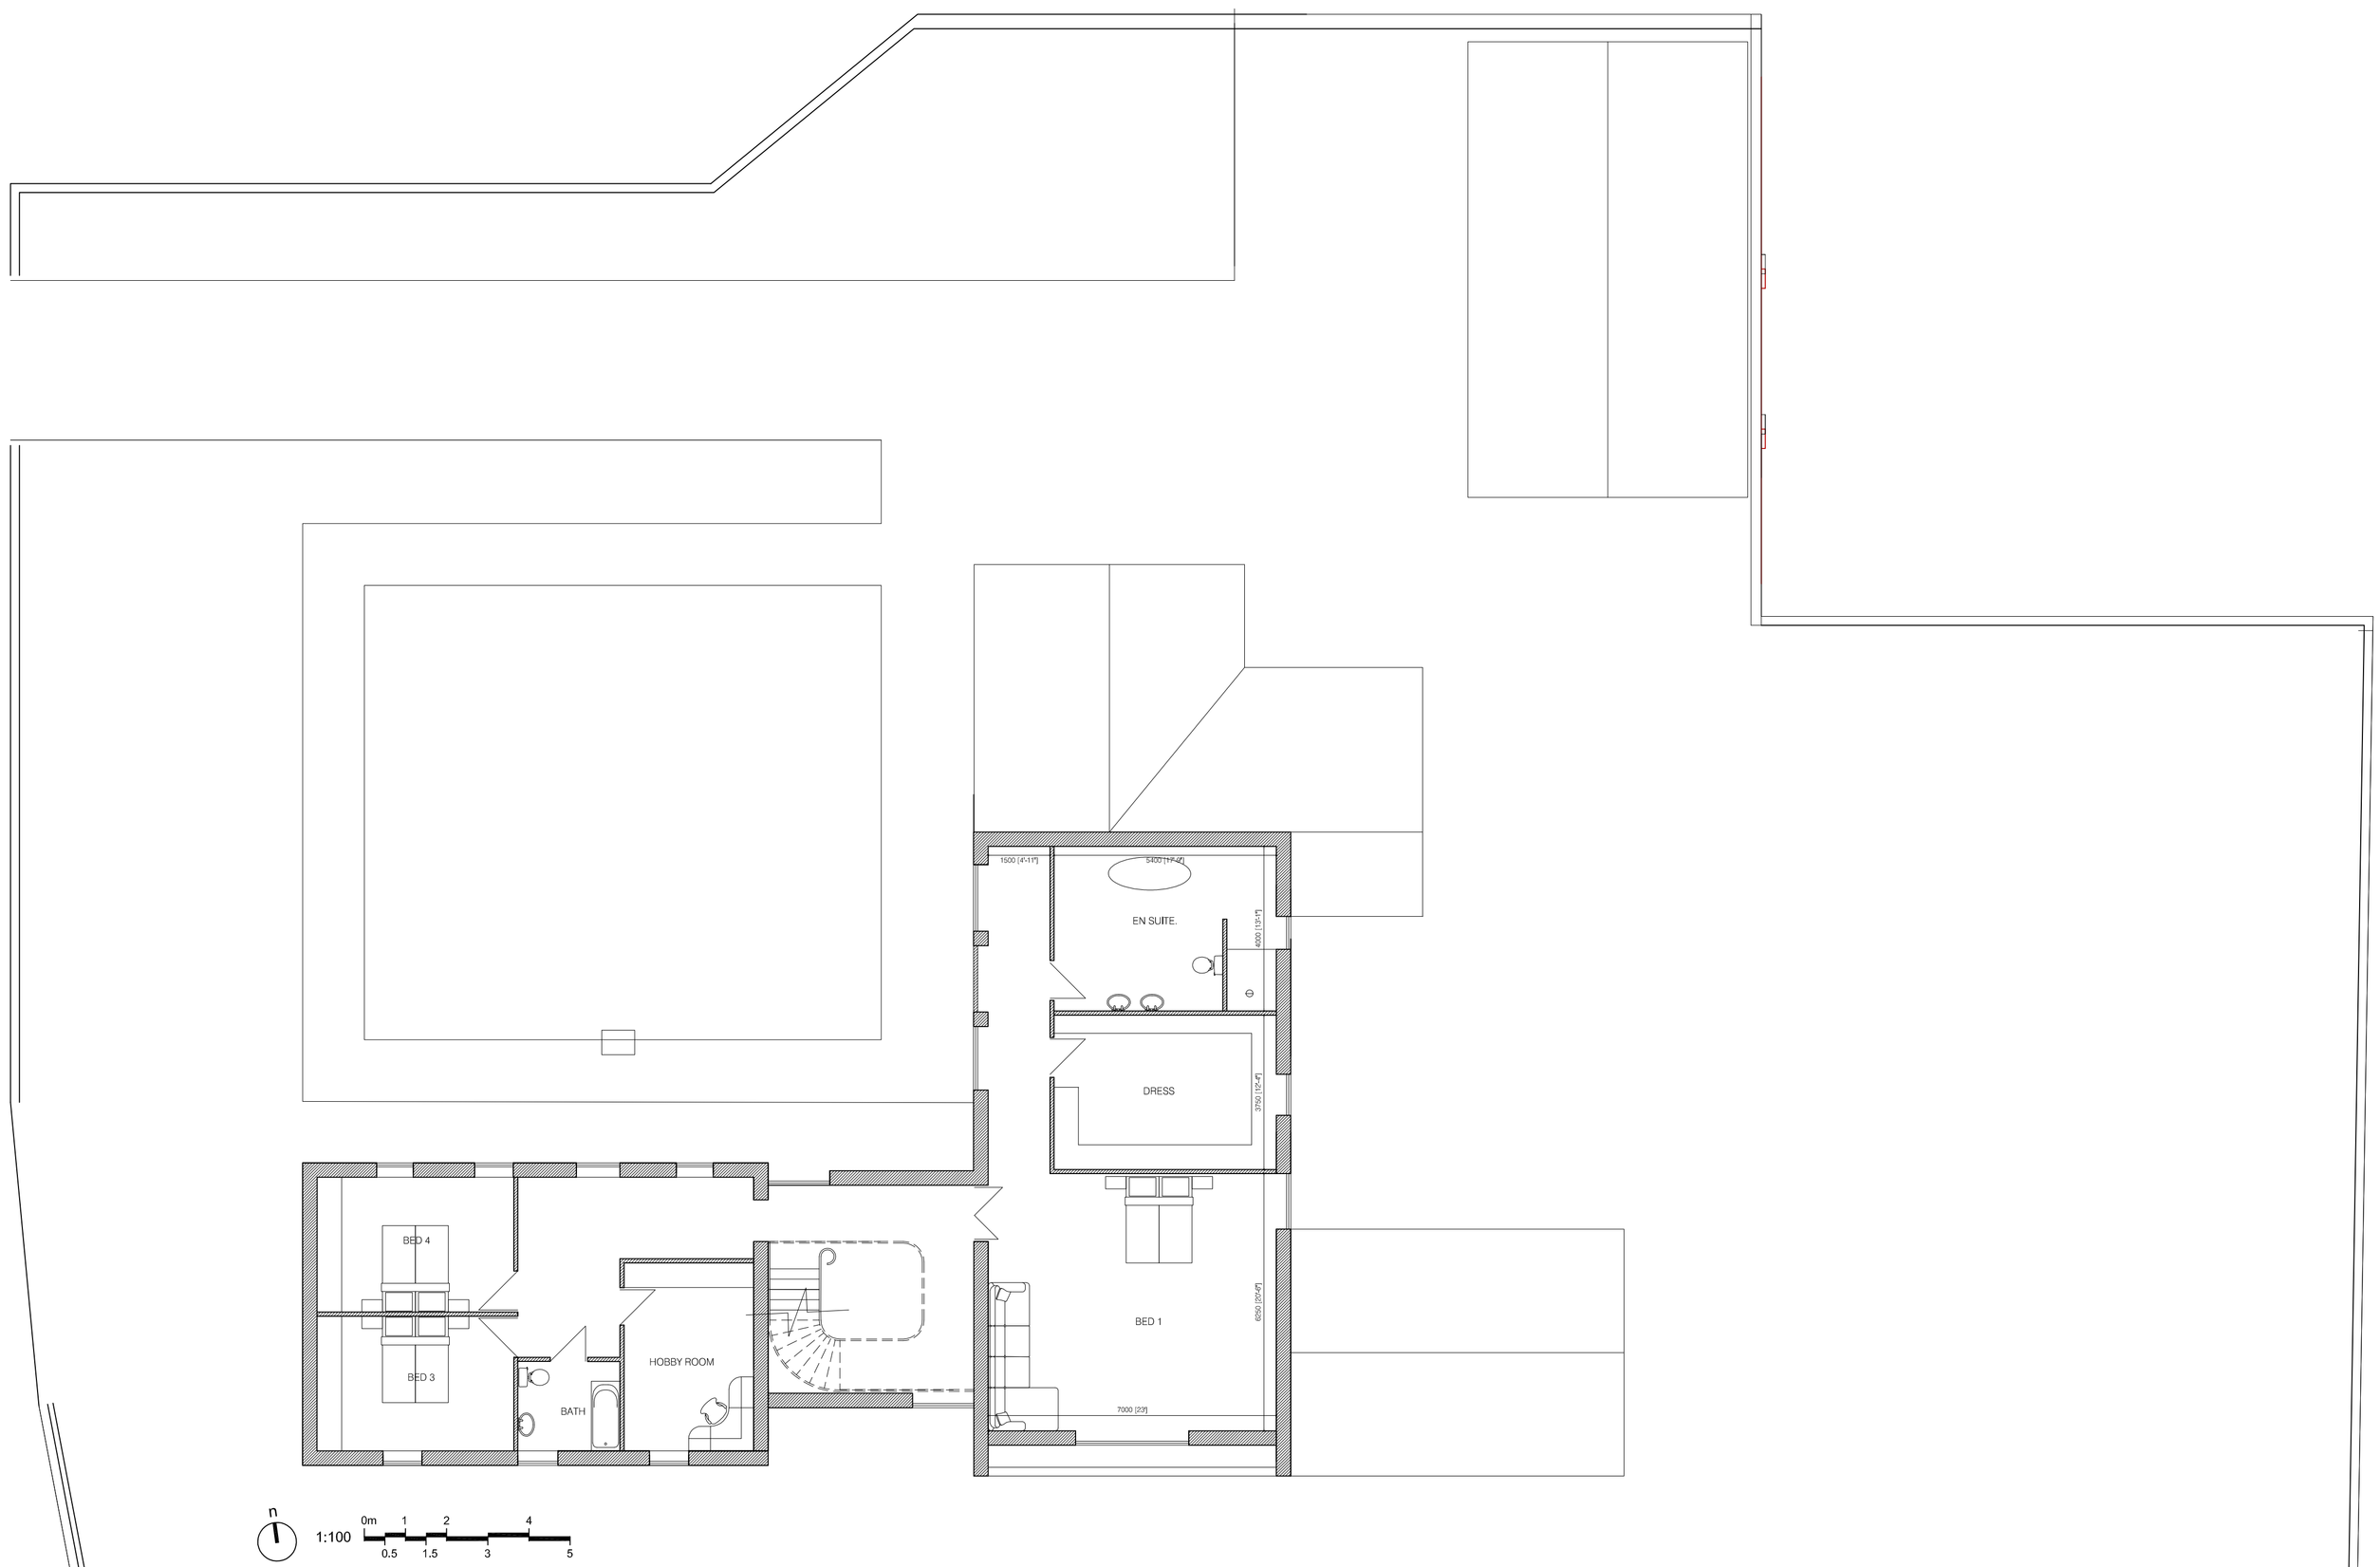

1
A-104

FIRST FLOOR PLAN

SCALE 1:100 @A3

revisions

REV G 29.07.15 - scheme amended
REV H 30.07.15 - scheme amended
REV I 02.08.15 - scheme amended
REV J 08.08.15 - scheme amended
REV K 10.08.15 - scheme amended
REV L 07.09.15 - scheme amended
REV M 11.09.15 - GF roof and FF windows amended
REV N 11.09.15 - room label amended

key

extg / unknown
brickwork
blockwork
stud

notes

notes

This drawing is the copyright of the Architects and may not be reproduced or used except by written permission.
Dimensions must not be scaled from this drawing. The Contractor is to check and verify all building and site dimensions before work is put in hand.

The Contractor is to check and verify with all the Statutory Authorities and the Employer the location and condition of any underground or overhead services or confirm that none exist prior to work commencing on site.The Contractor shall comply with enactments regulations and working rules relating to safety health and welfare of workpeople.

client

Mr & Mrs W Proctor
Ollards Farm
Hall Gate Road,
Throckenholt
Spalding

architect

RAW ARCHITECTURE
Westfields
Barnack Road
Bainton
Stamford
Lincs PE9 3AE

01780 740385
info@rawarchitecture.net

NEW DWELLING, OLLARDS FARM, HALL GATE ROAD, THROCKENHOLT

drawing title
PROPOSED FLOOR PLANS - FIRST FLOOR

job no	scale	package no	drawing no / rev	status
0195	SEE DWG		A104 / N	PLANNING
date	checked			
31.03.15	DW			