

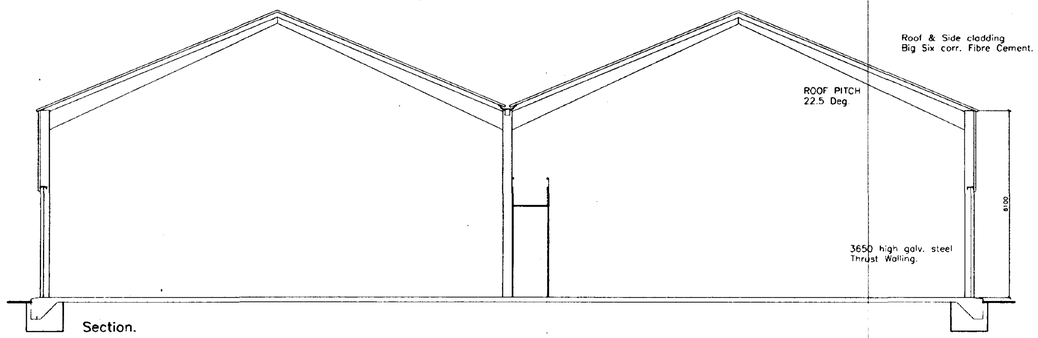



Section.

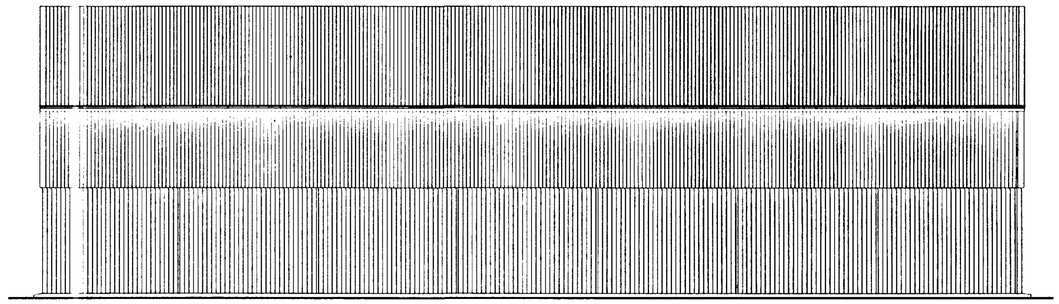


Side Elevation

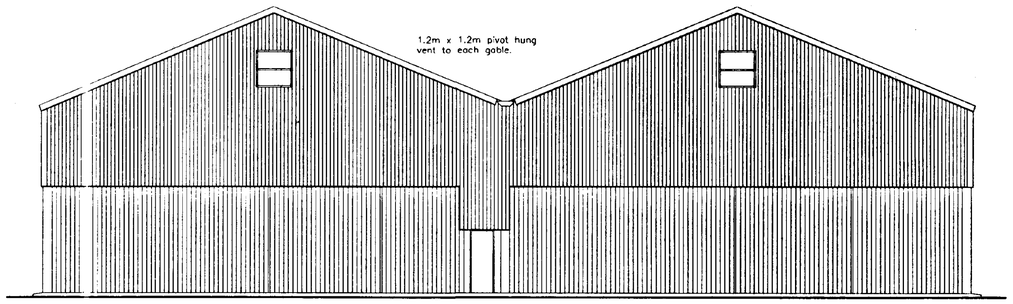

Rear Elevation

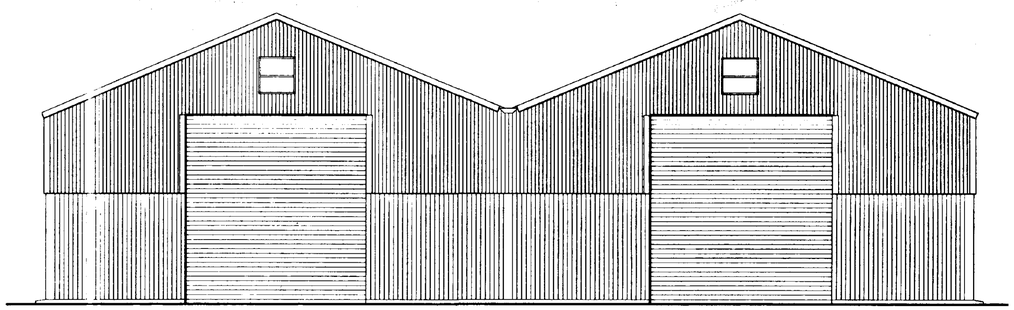

Front Elevation

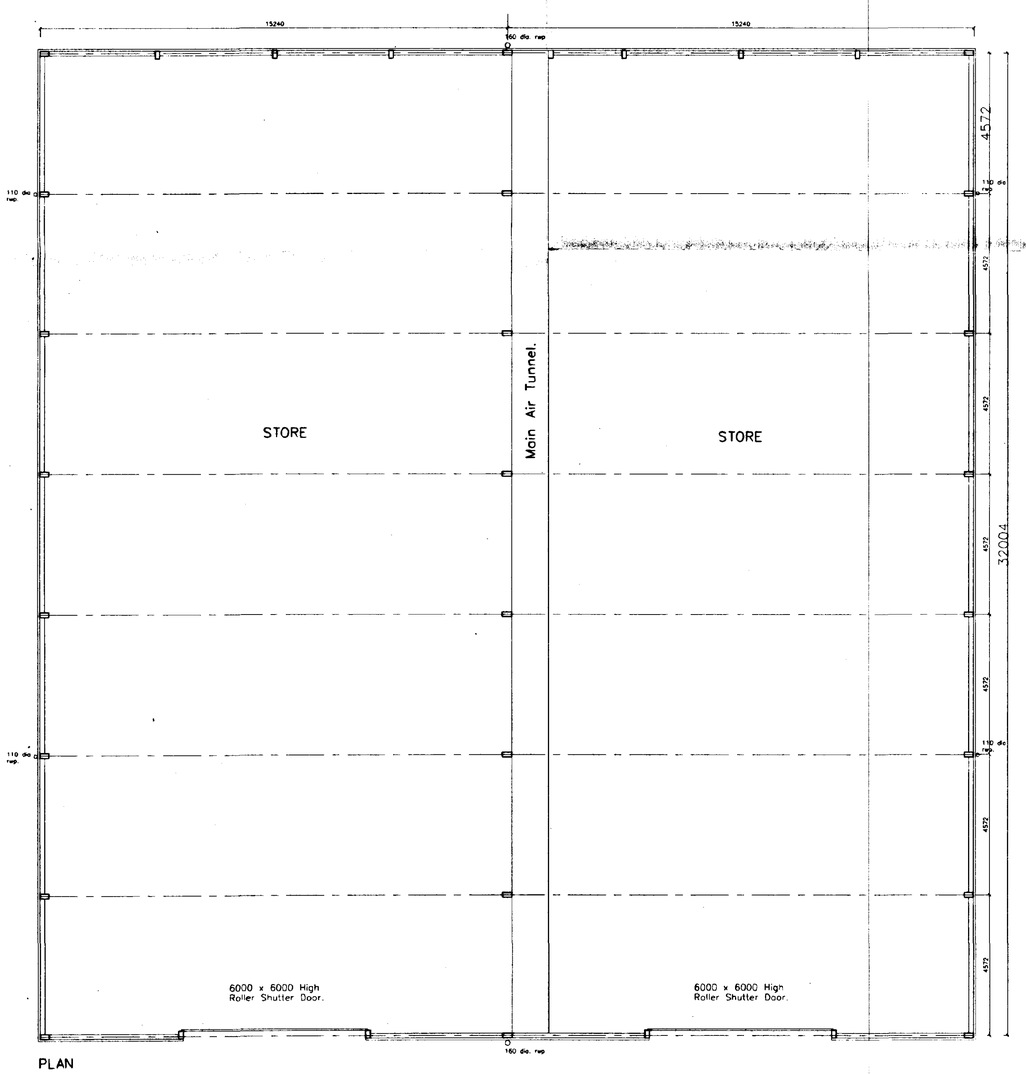

PLAN

SOUTH HOLLAND DC
HOUSING & PLANNING
21 OCT 1996
Ref. 0938/96

revision	date	init.	revision details.

AMENDED PLAN

Ref.


COOPER ARCHITECTURAL DESIGN
BROMAVON, HOCKLESGATE,
FLEET, SPALDING, LINC'S PE12 8LF
Tel/Fax : 01406 423782

Client.
MR B. ALLEN

Project.
PROPOSED CROP STORE
HIGHSTOCK LANE,
GEDNEY HILL,
LINC'S.

Drawing.
DETERMINED PLAN

Scale	1:100	Drawing No.	
Date.	SEPT. '96.	Drawn.	

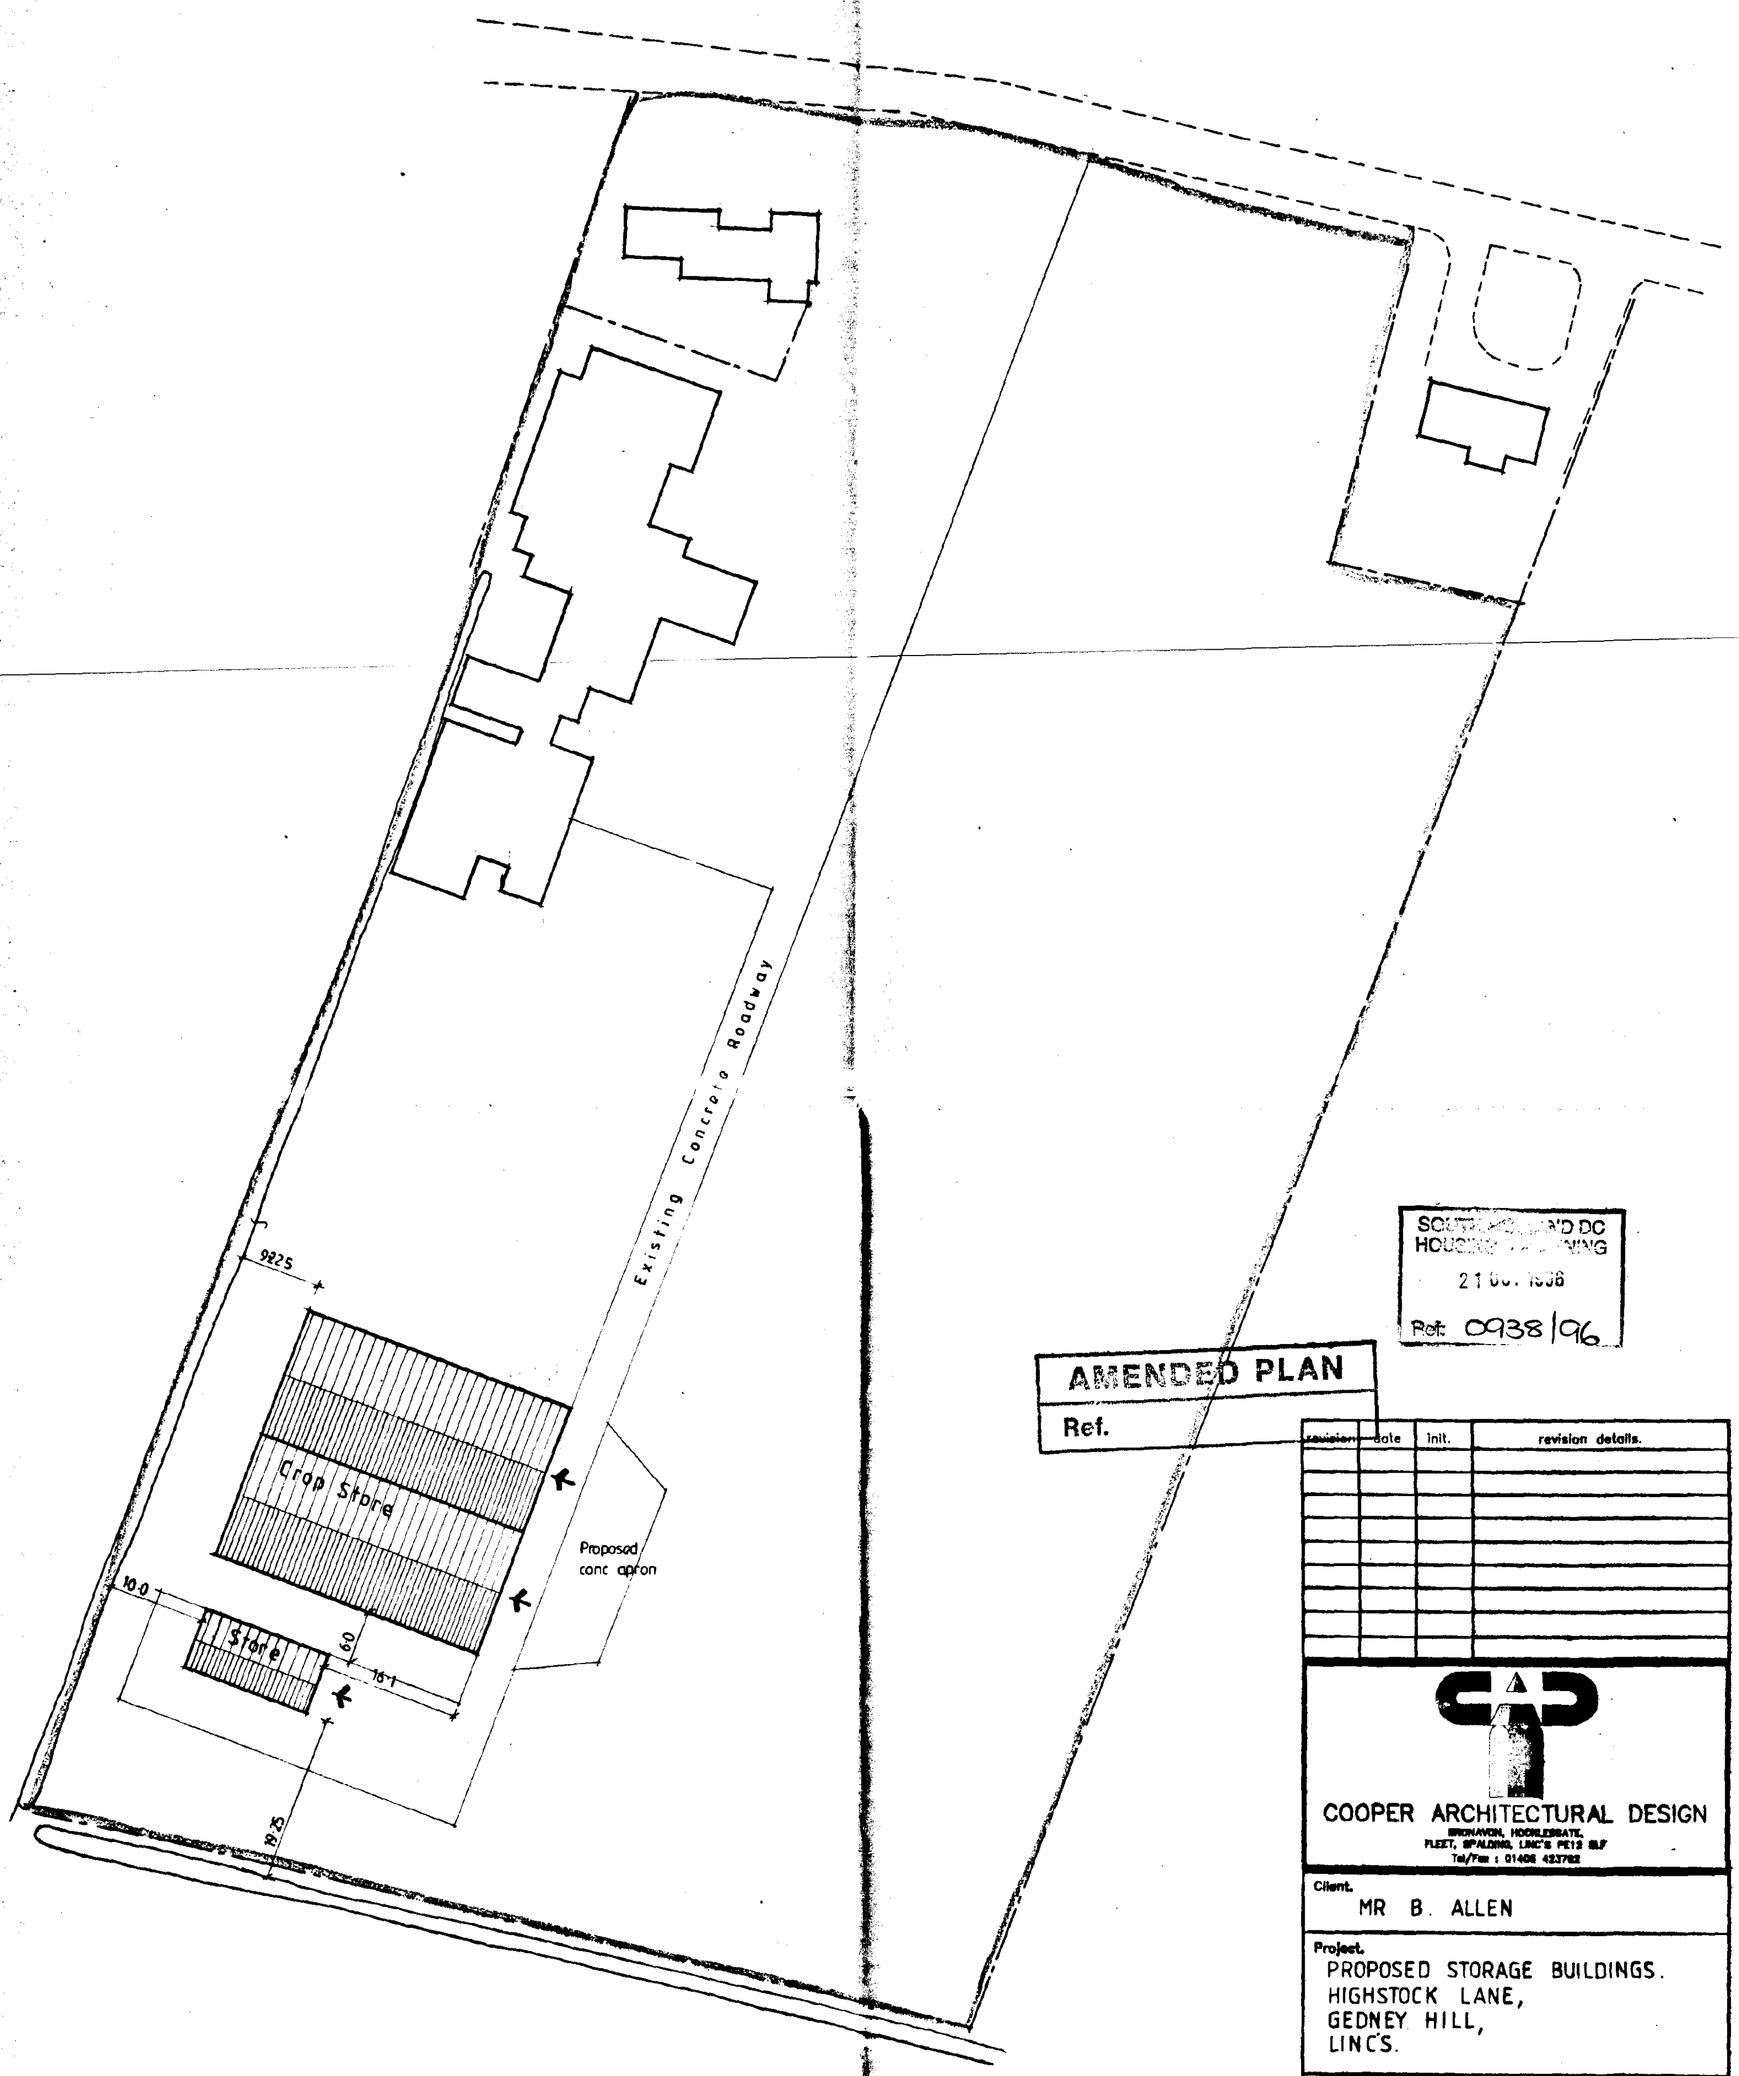

SOUTH HOLLAND DC
HOUSING & PLANNING
21 OCT 1996
Ref: 0938/96

AMENDED PLAN
Ref.

revision	date	init.	revision details.

COOPER ARCHITECTURAL DESIGN
BRIDHAVON, HOOKLEGATE,
FLEET, SPALDING, LINC'S PE12 8LF
Tel/Fax : 01406 423782

Client.
MR B. ALLEN

Project.
PROPOSED STORAGE BUILDINGS.
HIGHSTOCK LANE,
GEDNEY HILL,
LINC'S.

Drawing.
BLOCK PLAN.

Scale	1:500	Drawing No.	96014:3
Date.	SEPT. '96	Drawn.	

DETERMINED PLAN