

NOTES


1. Do not scale this drawing. Only figured dimensions shall be used.
2. All discrepancies to be referred to the Architect before commencing.
3. This drawing is copyright.

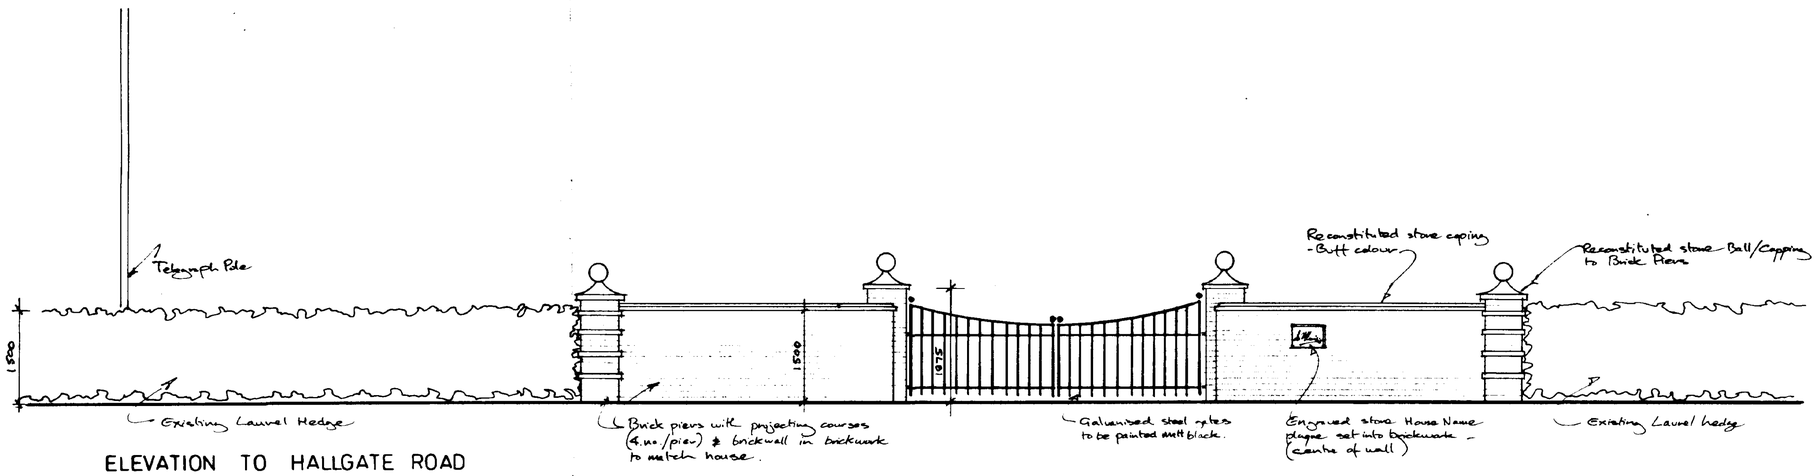

ELEVATION TO HALLGATE ROAD

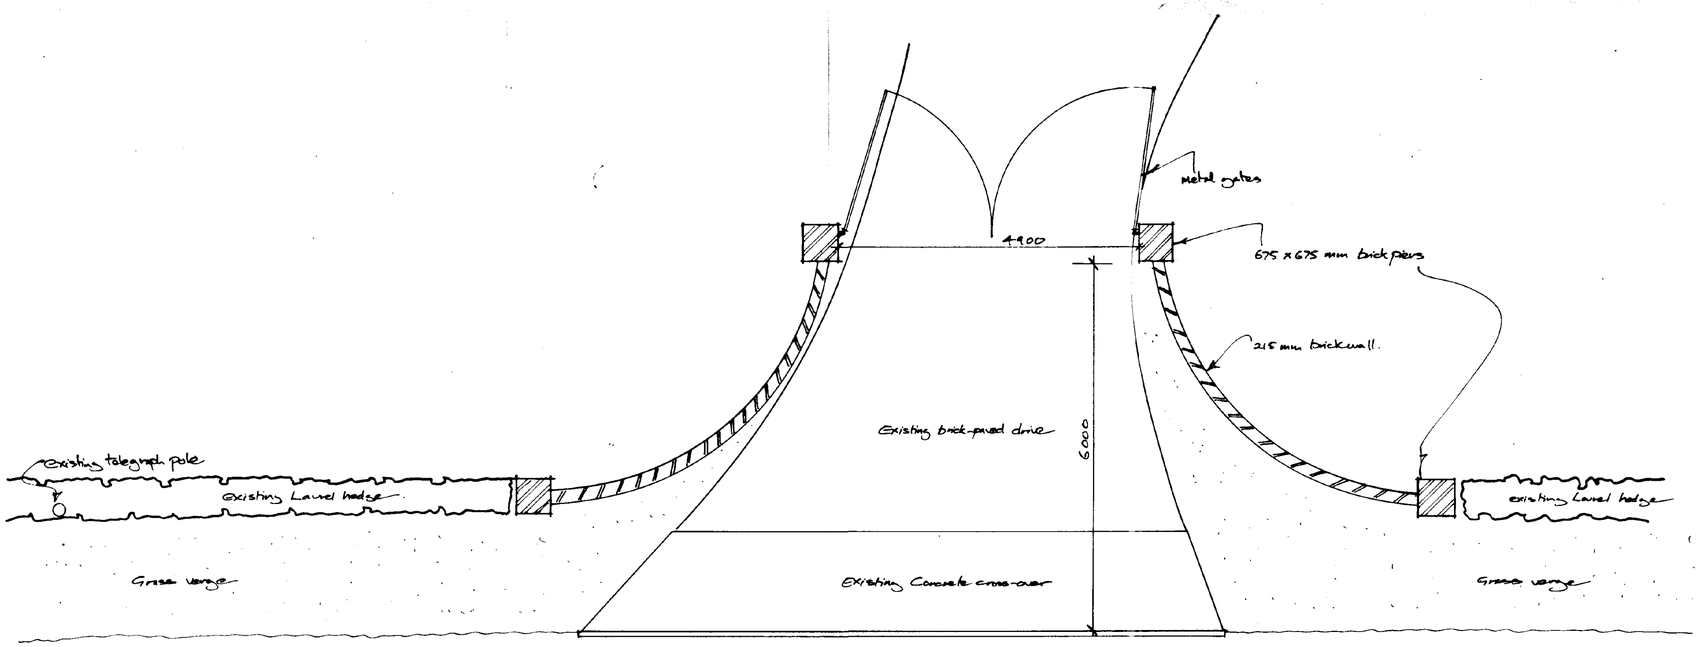

PLAN

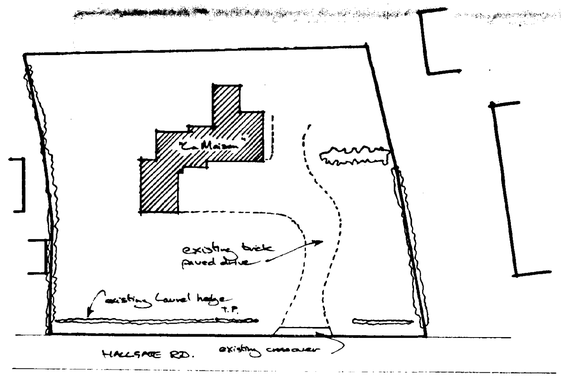

SITE PLAN 1:500

SOUTH HOLLAND DC
HOUSING & PLANNING
15 OCT 1996
Ref: 0955/96

DETERMINE PLAN

Le Sage ASSOCIATES
CHARTERED ARCHITECTS
40 BRIDGE STREET DEEPING ST. JAMES PETERBOROUGH PE6 8HA
TEL. (01778) 344200 FAX. (01778) 344391

PROJECT
Proposed Entrance Gateway at "La Maison," Hallgate Rd, Throckenholt, Gedney Hill.

CLIENT
Mr. & Mrs. Allen.

DRAWING
Proposed Plan & Front Elevation.

DATE Oct. '96

SCALES 1:50

DRAWING NO. 1051 : 2

REV

SUMMIT D O S 982043

Barn.

"La Maison"
Hallgate Rd.
Throckenholt.

Inkley's Farm

N

SOUTH HOLLAND DC
HOUSING & PLANNING
15 OCT 1996
Ref: 0955/96

THROCKENHALT.

LOCATION PLAN : 1:2500
"La Maison", Hallgate Rd.,
Throckenholt, Gedney Hill.
PE12 0QS

DETERMINED
PLAN