SOUTH HOLLAND DISTRICT COUNCIL

Council Offices
Priory Road
Spalding
Lincolnshire
PE11 2XE

Tel 01775 761161

Scale: 1:2500

Author: HAPS


Date: 1999


Location: S.Holland

N


Reproduced from the Ordnance Survey mapping with the permission of the Controller of Her Majesty's Stationery Office (c) Crown Copyright. Unauthorised reproduction infringes Crown copyright and may lead to prosecution or civil proceedings

OS Licence No LA079413

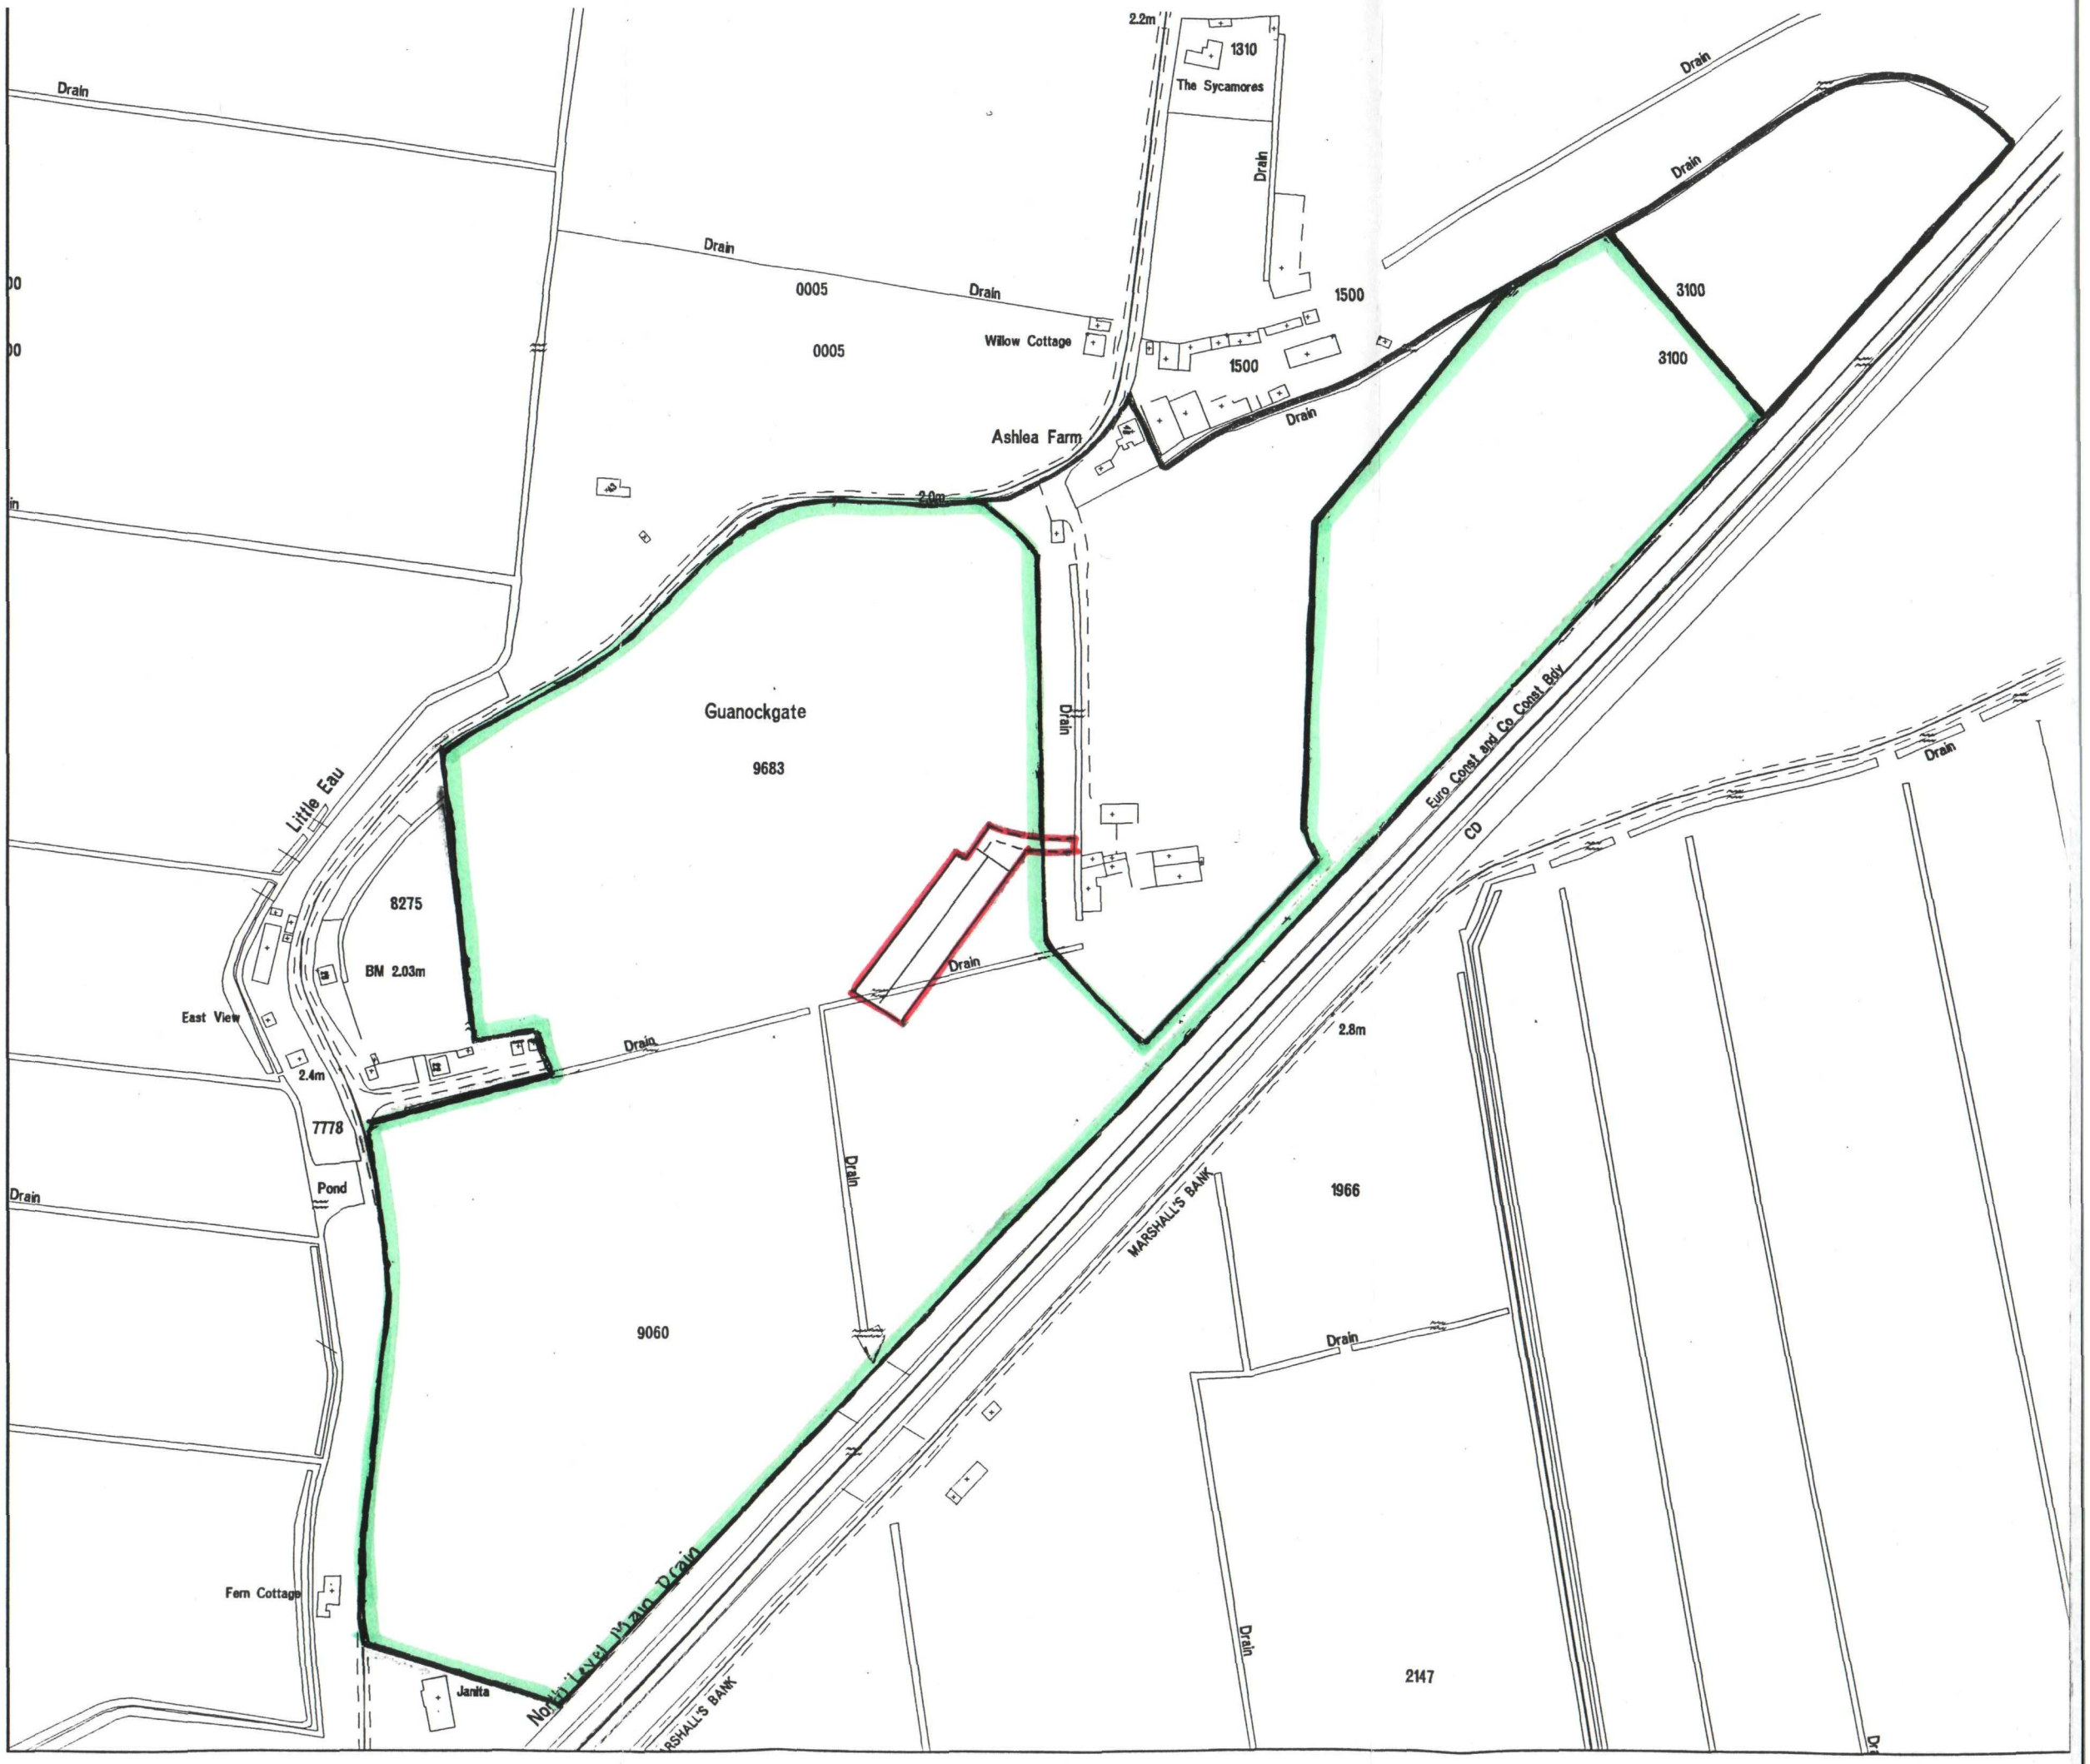


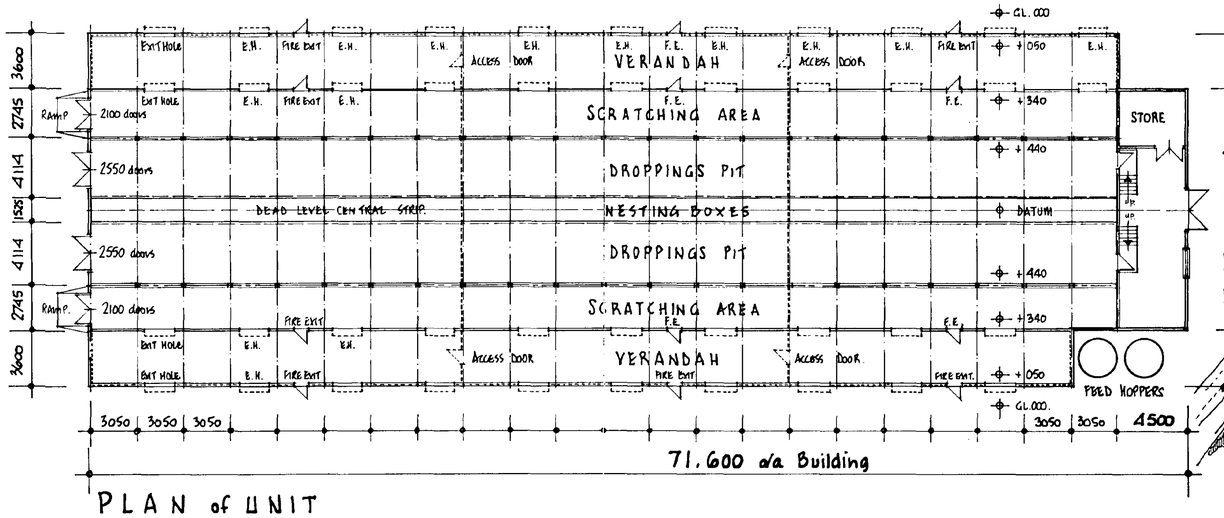


PLAN of UNIT

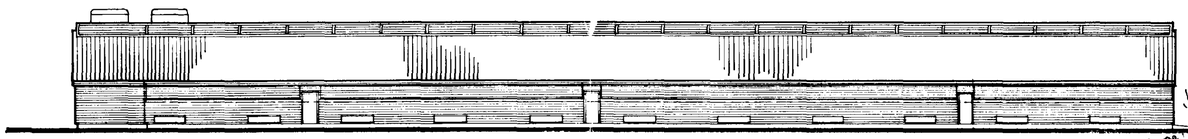


TYPICAL SIDE ELEVATION with verandah omitted.

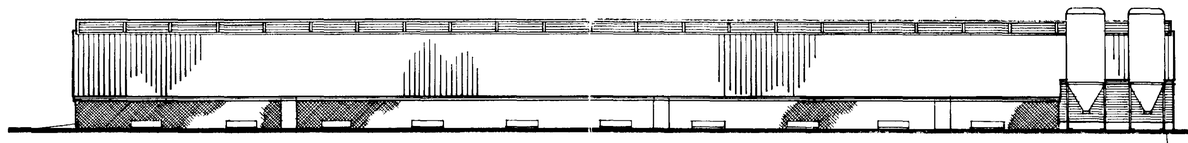


TYPICAL SIDE ELEVATION with verandah in place. SCALE 1:200

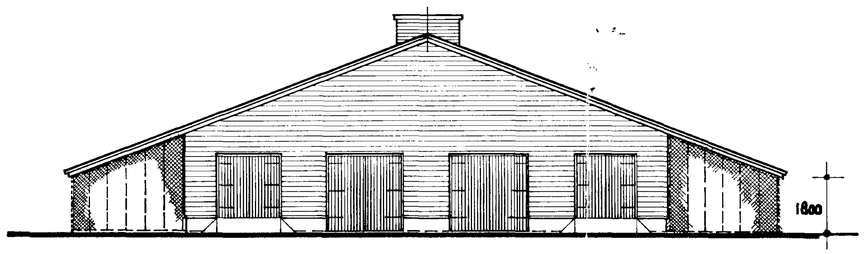

SOUTH ELEVATION

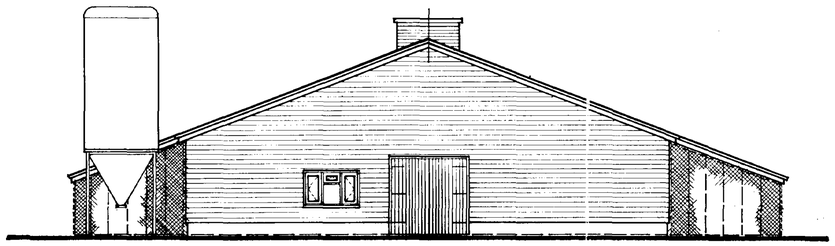


NORTH ELEVATION SCALE 1:100.

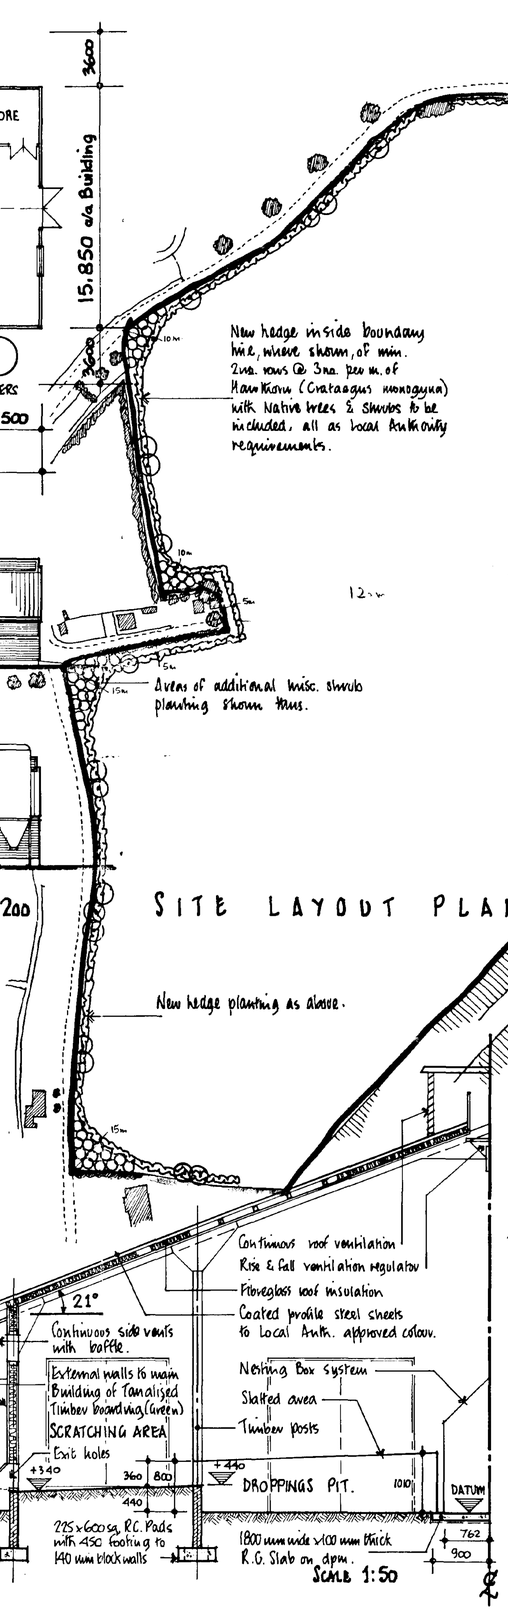

SITE LAYOUT PLAN SCALE 1:200

HALF SECTION SCALE 1:50

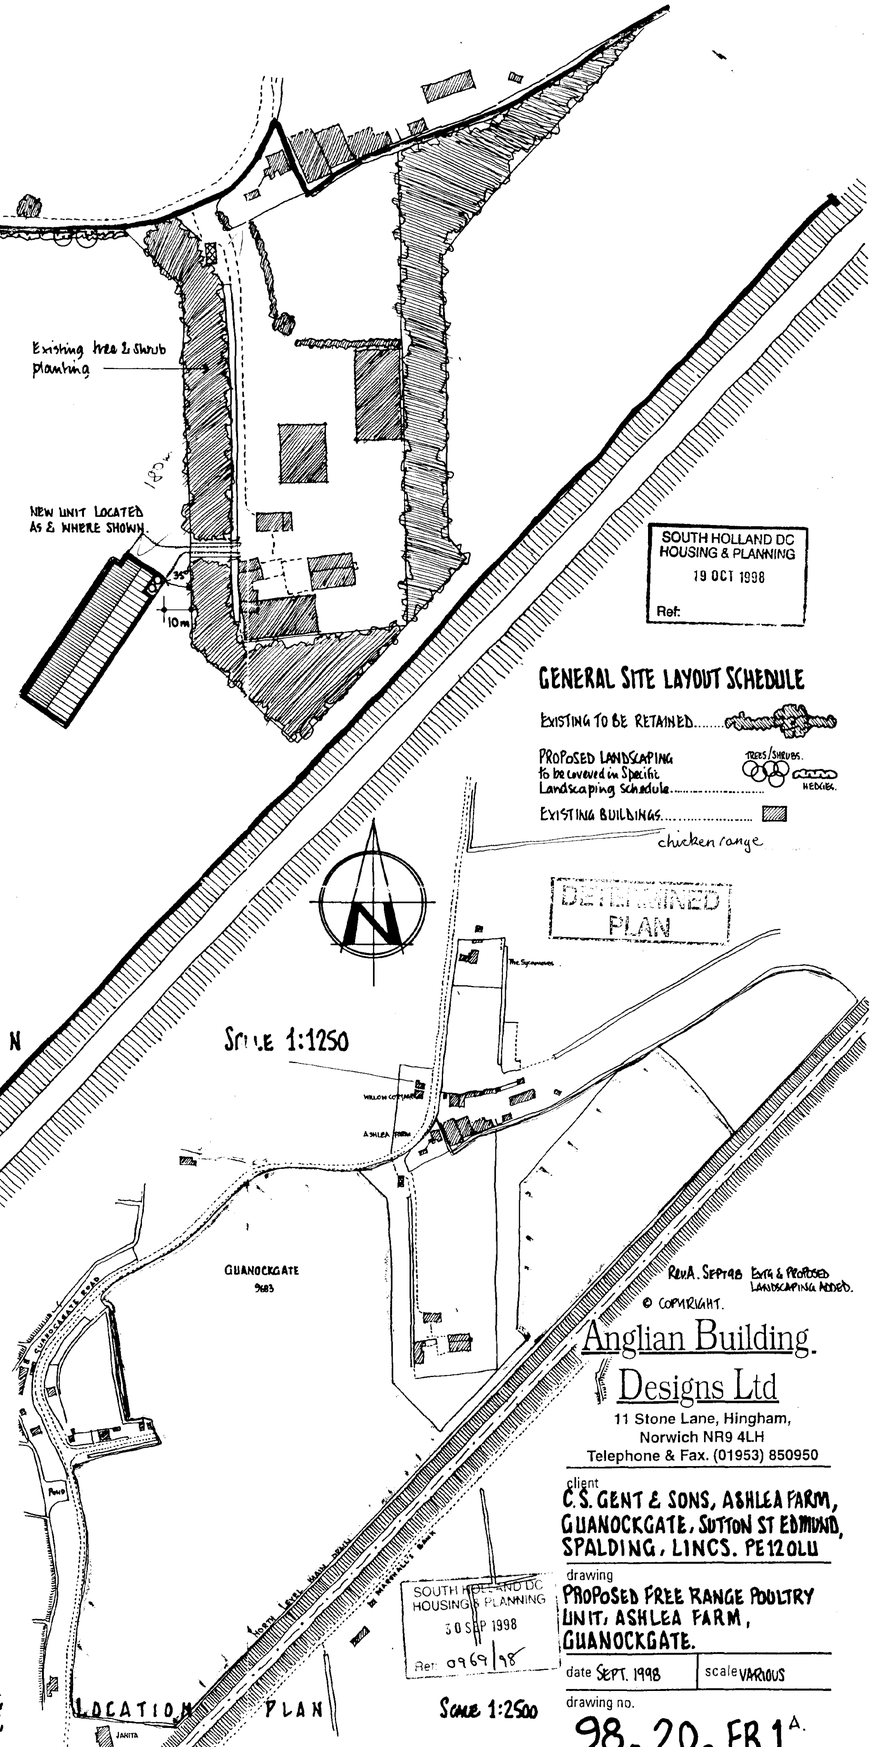

LOCATION PLAN SCALE 1:2500

SOUTH HOLLAND DC HOUSING & PLANNING 19 OCT 1998 Ref:

SOUTH HOLLAND DC HOUSING & PLANNING 30 SEP 1998 Ref: 0969/98

DETERMINED PLAN

GENERAL SITE LAYOUT SCHEDULE

EXISTING TO BE RETAINED.....

PROPOSED LANDSCAPING to be covered in Specific Landscaping Schedule..... TREES/SHRUBS. HEDGES.

EXISTING BUILDINGS.....

chicken range


Anglian Building Designs Ltd
11 Stone Lane, Hingham,
Norwich NR9 4LH
Telephone & Fax. (01953) 850950

client
C.S. GENT & SONS, ASHLEA FARM, GUANOCKGATE, SUTTON ST EDMUND, SPALDING, LINCS. PE12 0LU


drawing
PROPOSED FREE RANGE POULTRY UNIT, ASHLEA FARM, GUANOCKGATE.

date SEPT. 1998 | scale VARIOUS


drawing no.
98.20.FR1.A.

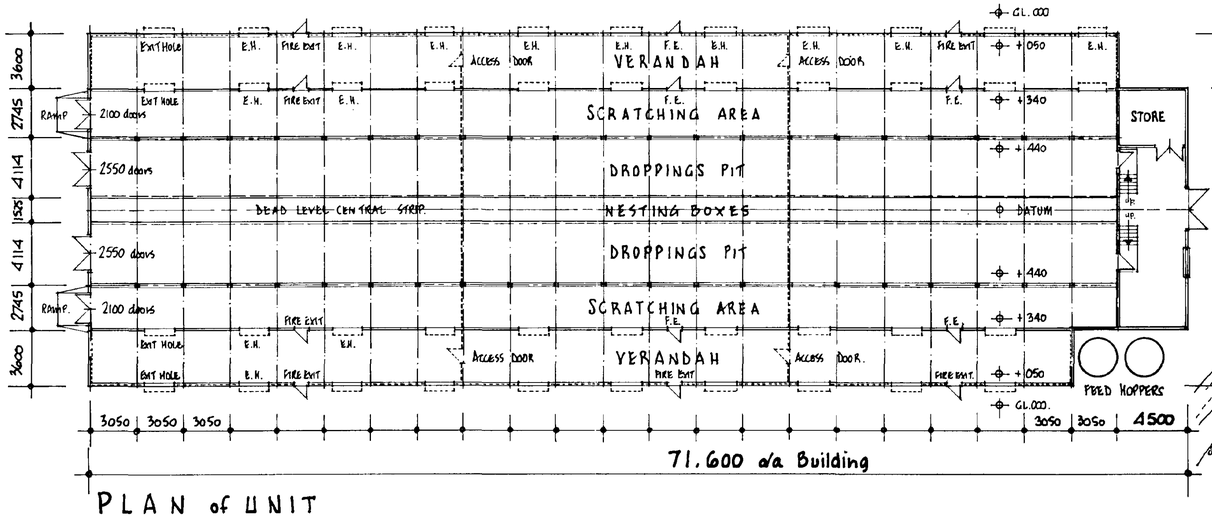


PLAN of UNIT

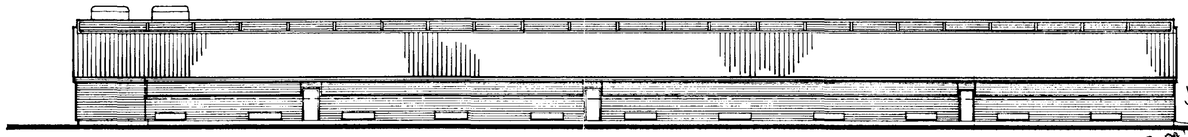


TYPICAL SIDE ELEVATION with verandah omitted.

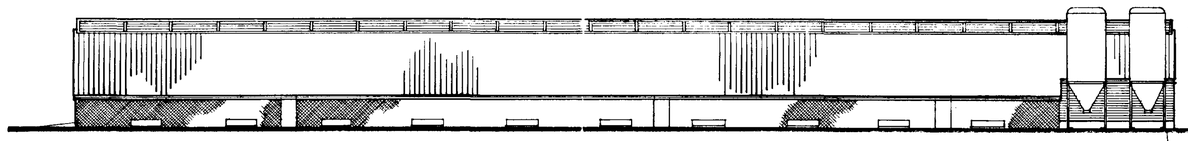


TYPICAL SIDE ELEVATION with verandah in place. SCALE 1:200

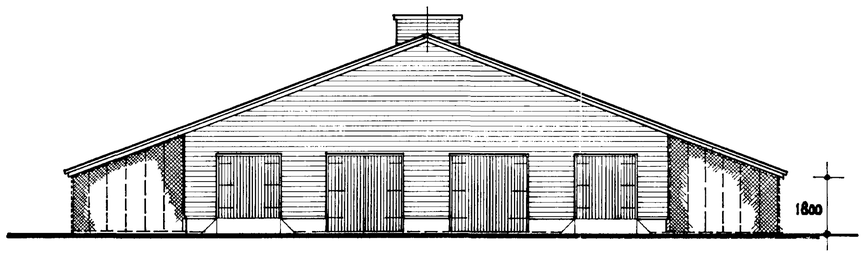

SOUTH ELEVATION

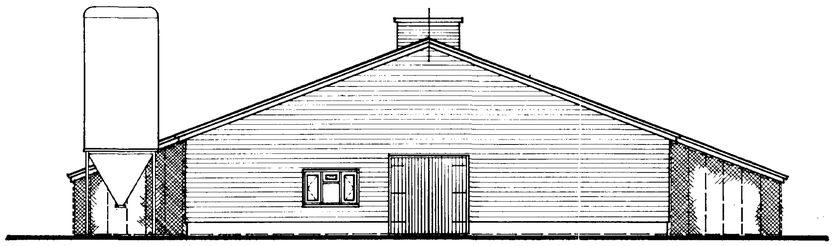


NORTH ELEVATION SCALE 1:100.

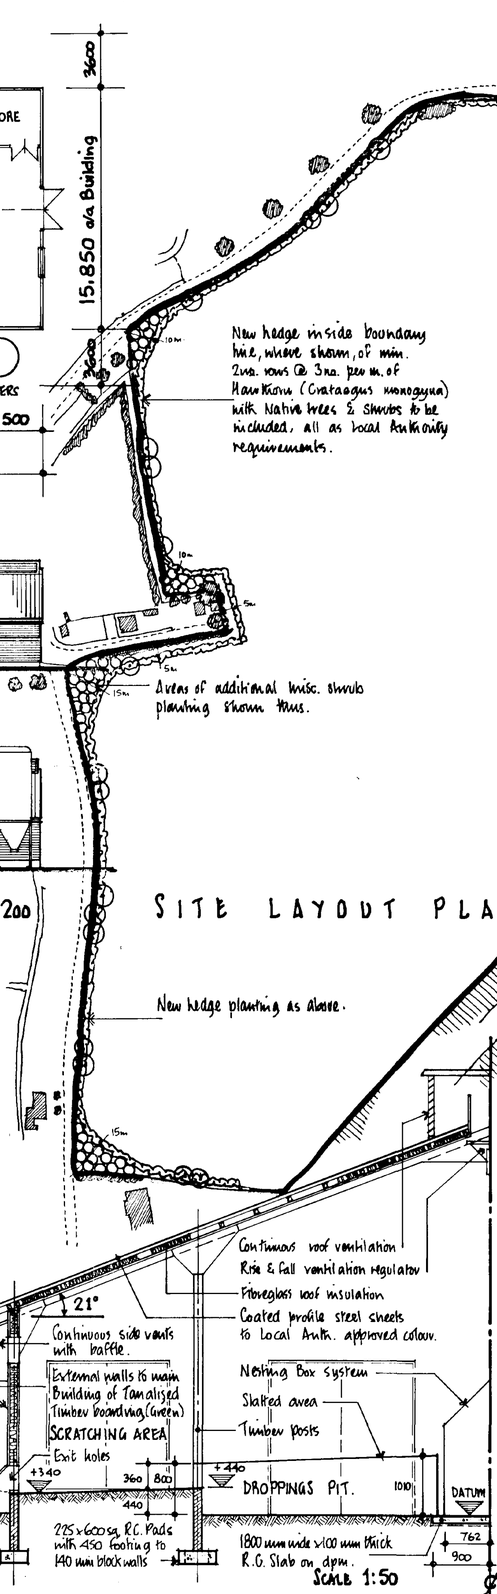

SITE LAYOUT PLAN SCALE 1:1250

HALF SECTION SCALE 1:50

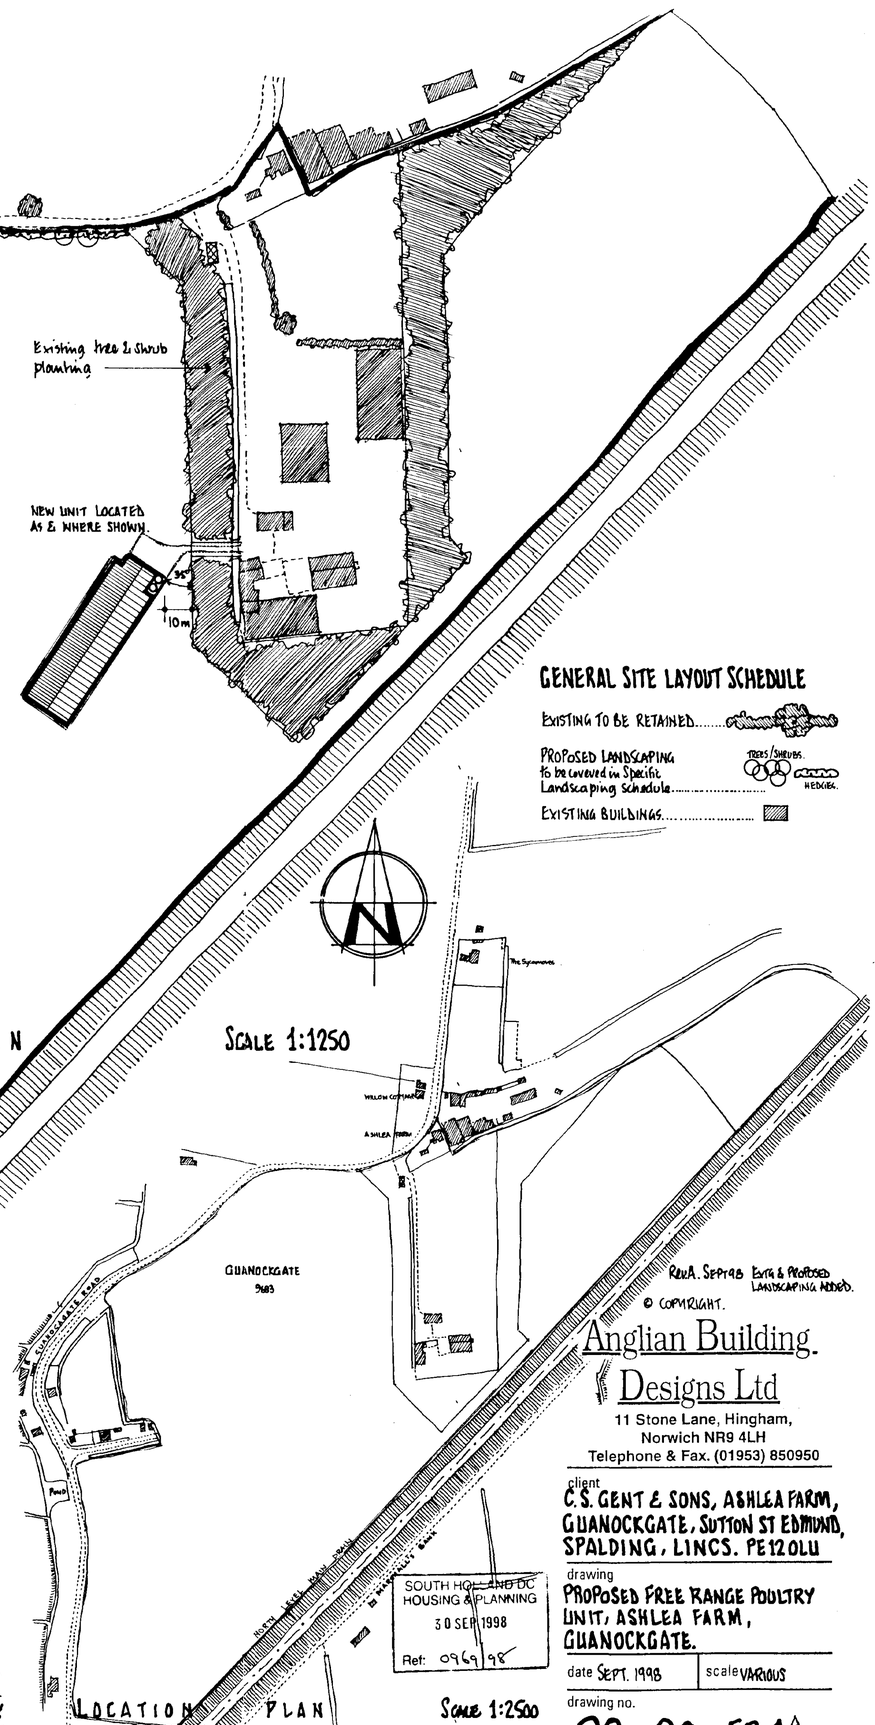

LOCATION PLAN SCALE 1:2500

GENERAL SITE LAYOUT SCHEDULE

EXISTING TO BE RETAINED.....

PROPOSED LANDSCAPING to be covered in Specific Landscaping schedule..... TREES/SHRUBS. HEDGES.

EXISTING BUILDINGS.....

Rev A. SEPT 98 Exist & Proposed Landscaping Added.

© COPYRIGHT.

Anglian Building Designs Ltd
11 Stone Lane, Hingham,
Norwich NR9 4LH
Telephone & Fax. (01953) 850950

client
C.S. GENT & SONS, ASHLEA FARM, GUANOCKGATE, SUTTON ST EDMUND, SPALDING, LINCS. PE12 0LU

drawing
PROPOSED FREE RANGE POULTRY UNIT, ASHLEA FARM, GUANOCKGATE.

date SEPT. 1998 | scale VARIOUS

drawing no.
98.20.FR1.A.