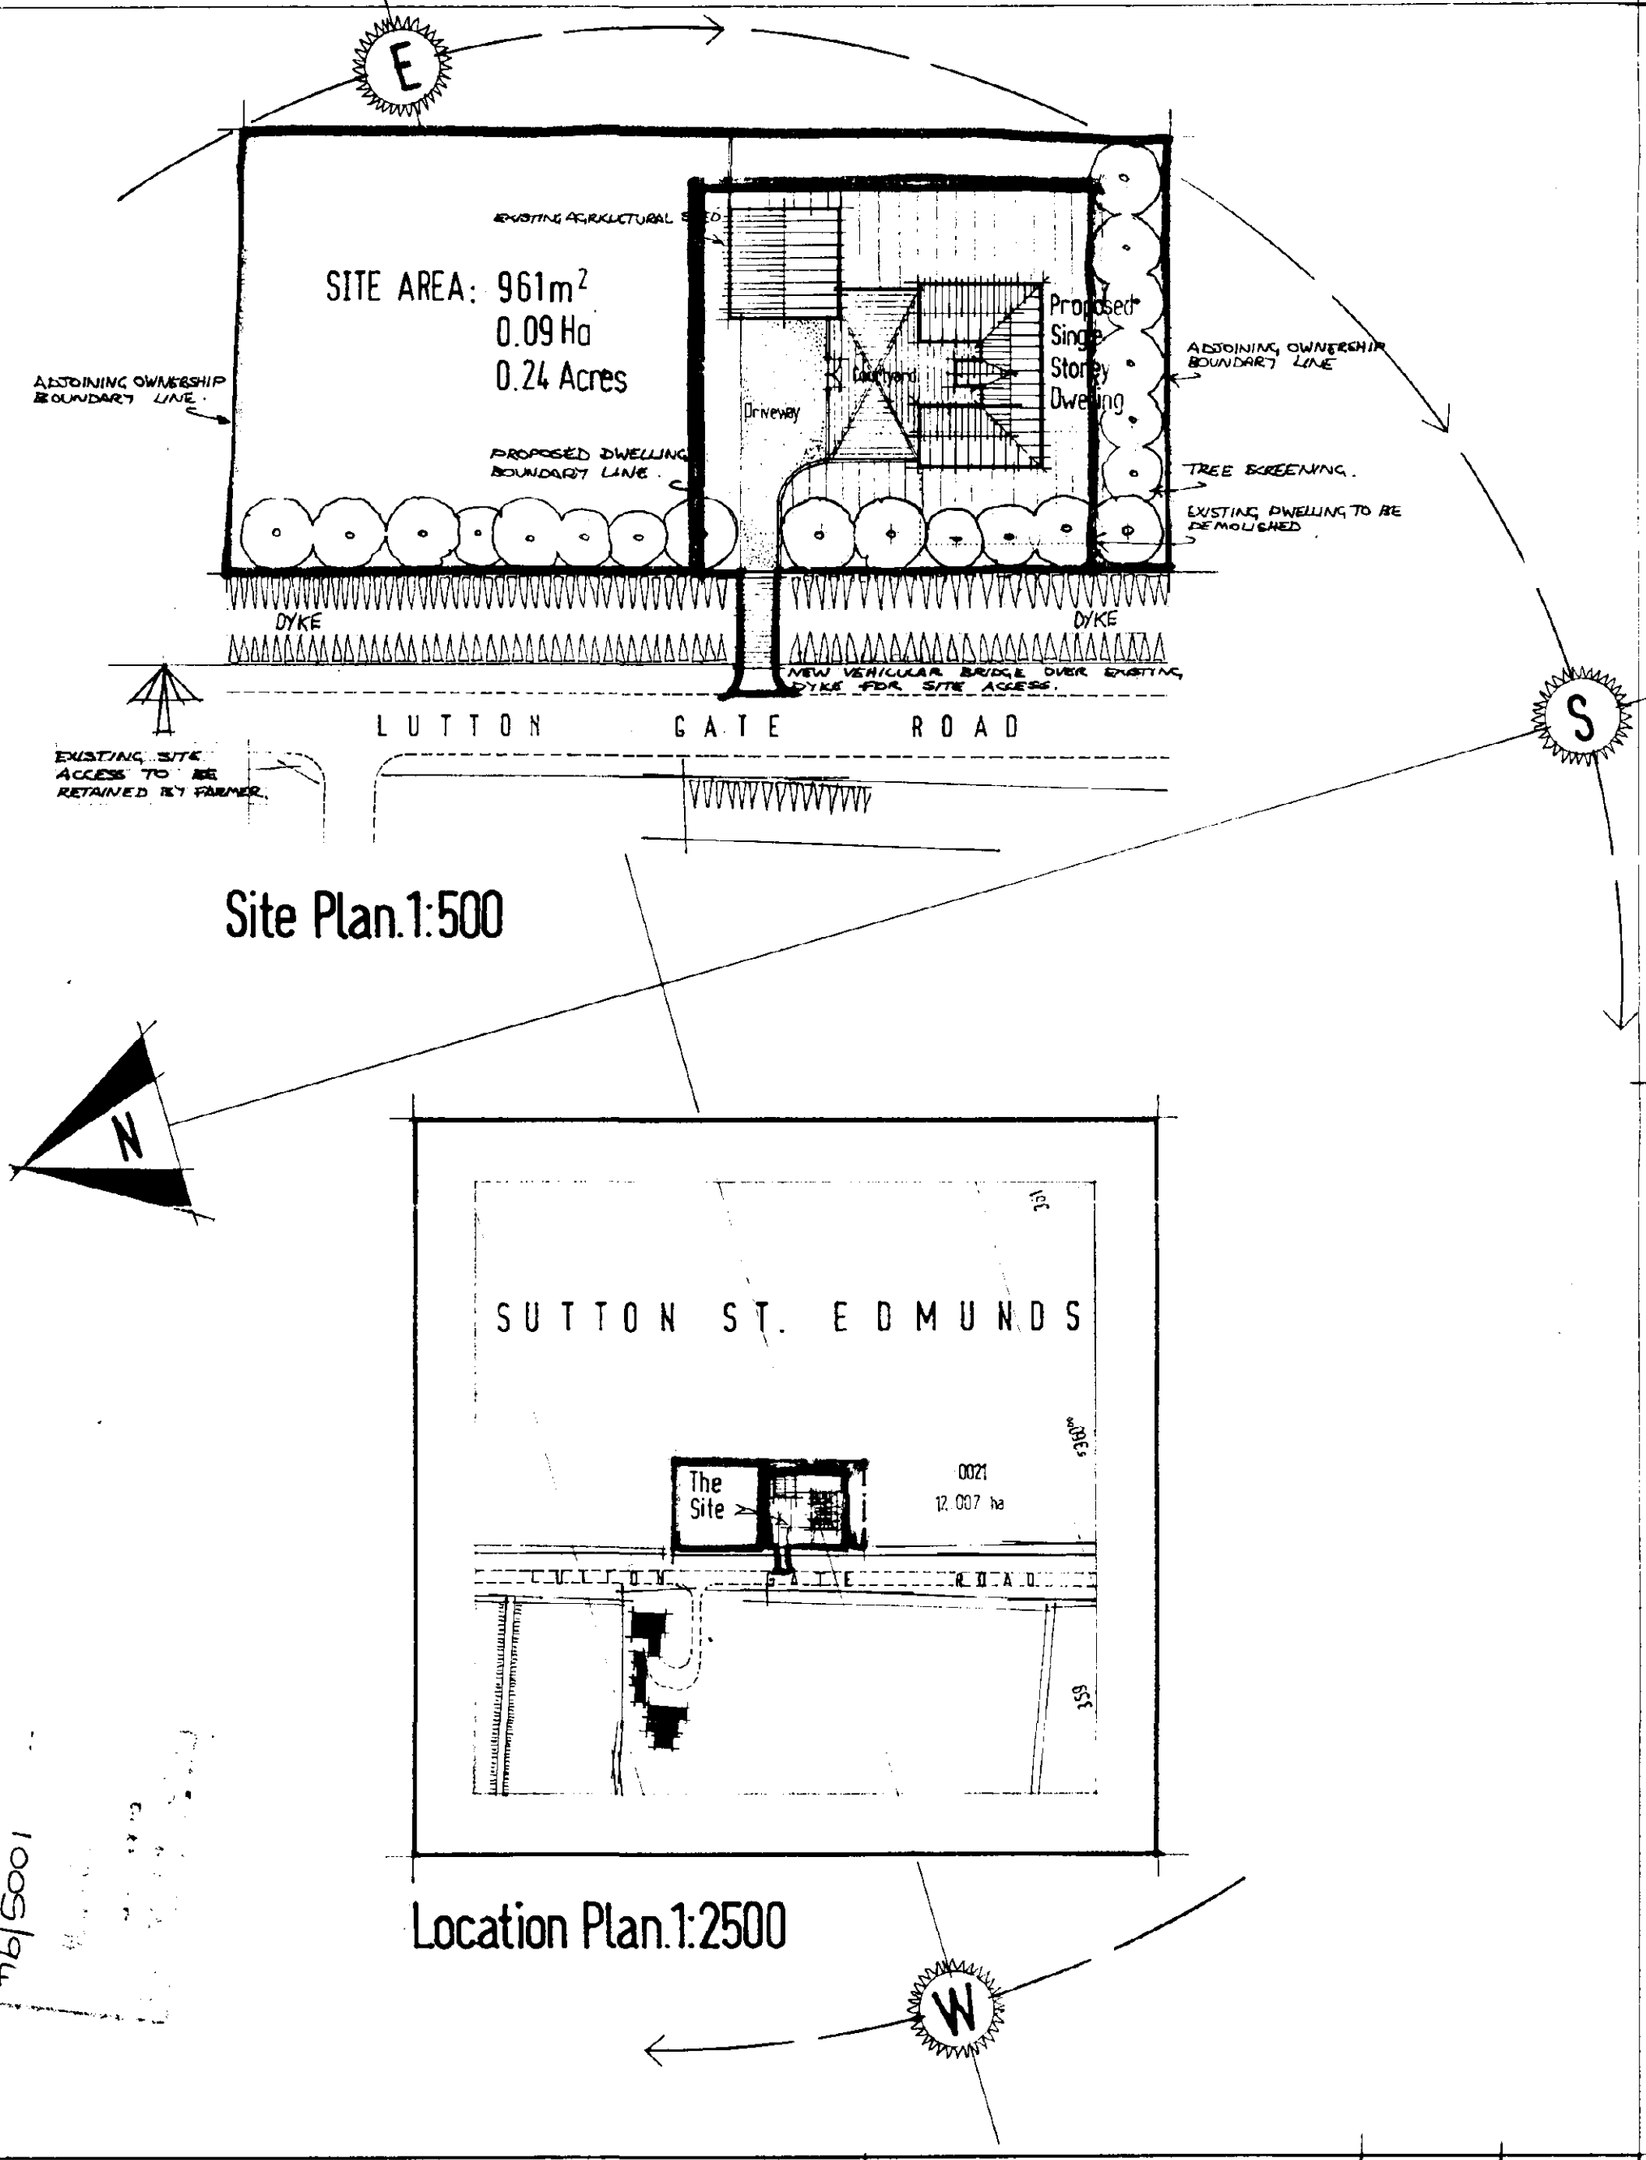


Site Plan.1:500

Location Plan.1:2500

4b/5001

MR.J.WHITWELL. **SK1**

Proposed Dwelling, Lutton Gate Road, Sutton St Edmunds, Wisbech.


DETERMINED PLAN

J HARRALL (Dip-Arch)
2 Post Office Lane,
Wisbech, Cambs.
PE13 1HG. Tel: (0945) 476800.

Sept'94

1:500
1:2500

156/01A

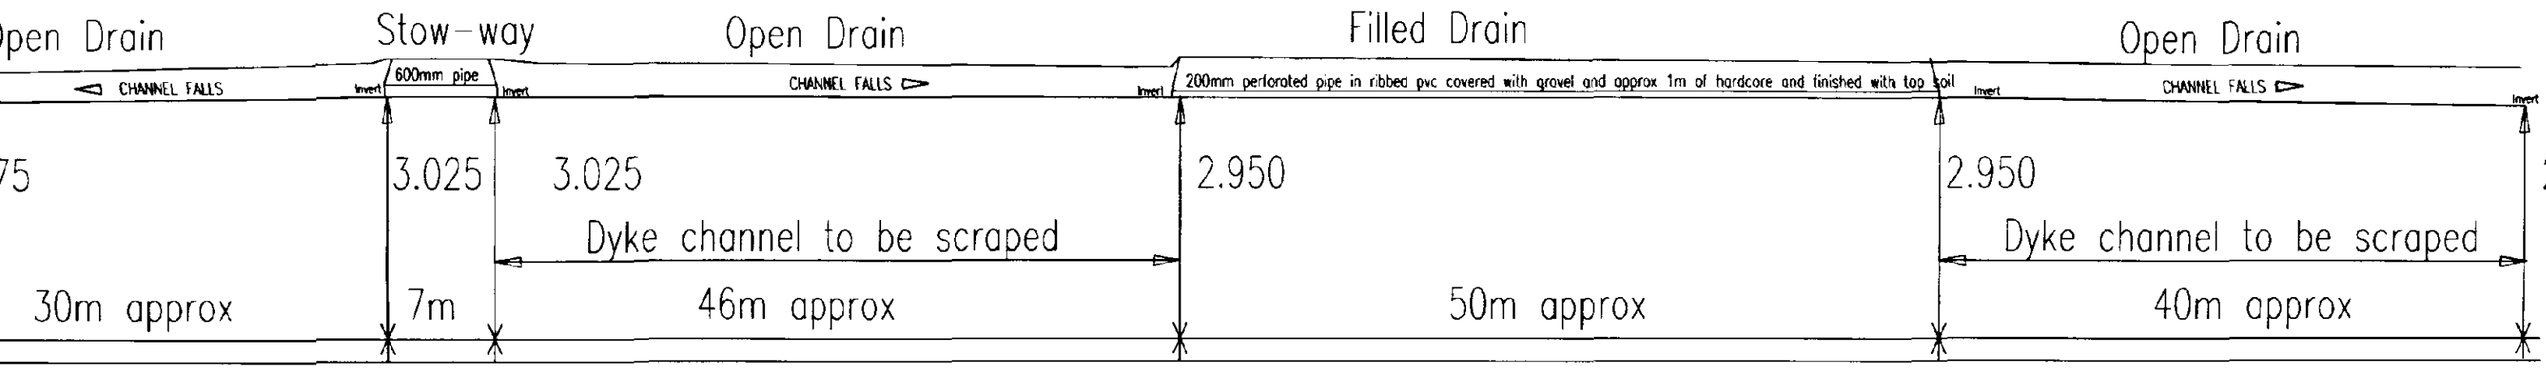


TYPICAL LONG SECTION OF DYKE AND PIPING

el levels taken northward
ntervals revealed,Channel
<LEVEL>

B U I L D I N G P L O T

Channel levels taken Southward
to junction with boards main
drain,revealed approx 500mm fo
away from site

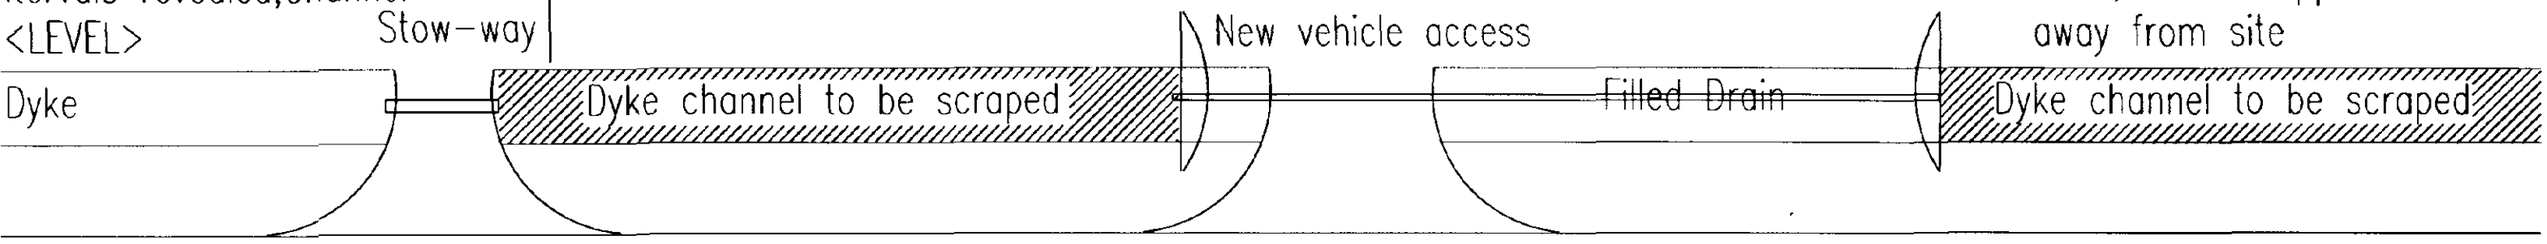

L U T T O N G A T E R O A D


PLAN VIEW

AMENDED PLAN
Ref. A1

SOUTH HOLLAND DC
HOUSING & PLANNING
12 NOV 1997
Ref: 1005/94


WHITWELL. BUILDING PLOT AT LUTTON GATE SUTTON ST EDMUNDS, ACCESS AND PIPING OF DYKE G.A Do Not Scale 7-NOV-97

JRSPI Plotted: Mon Nov 10 14:30:32 1997

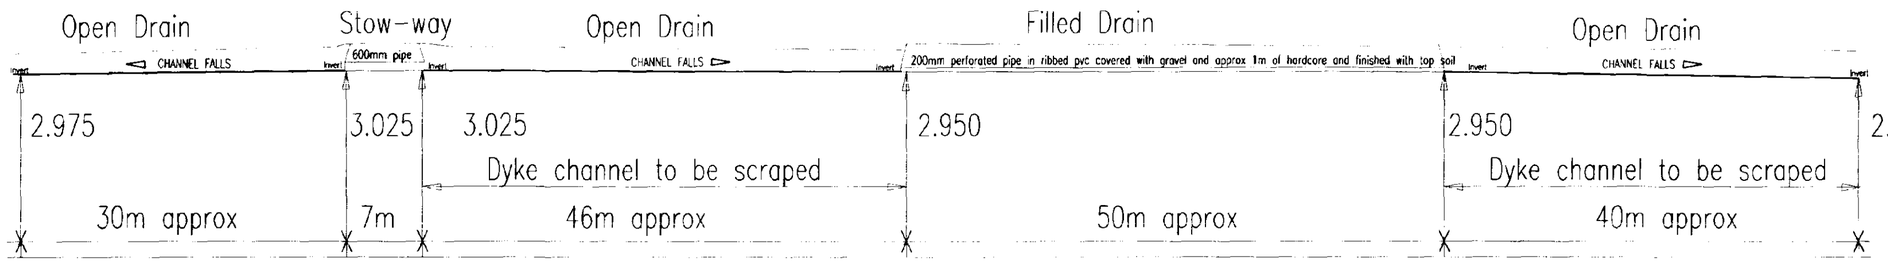

TYPICAL LONG SECTION OF DYKE AND PIPING

SOUTH HOLLAND DC
HOUSING & PLANNING
06 NOV 1997
Ref: 117/97

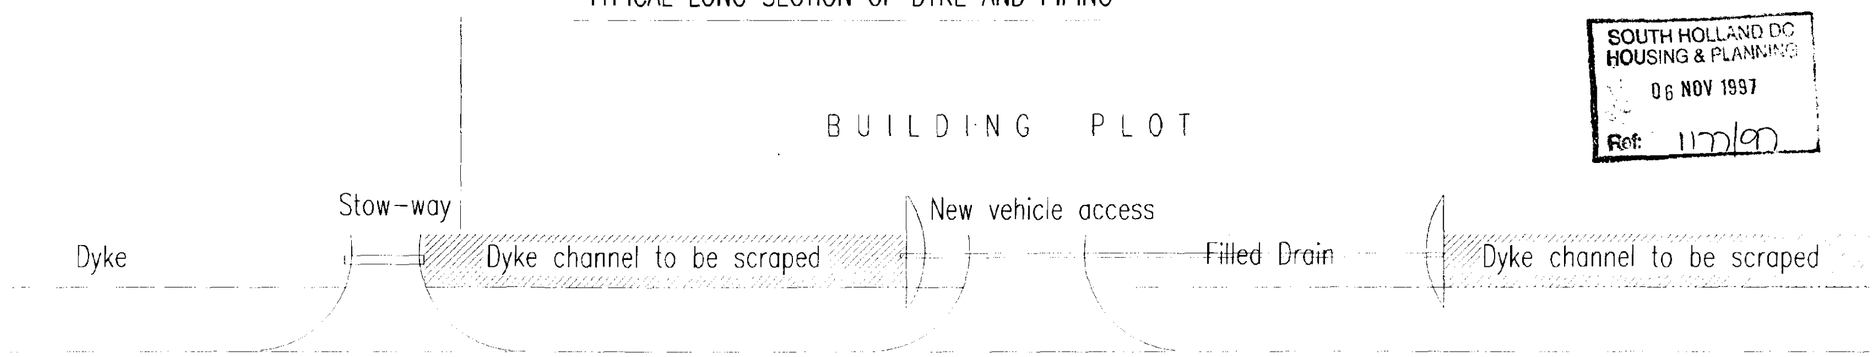


PLAN VIEW

J WHITWELL. BUILDING PLOT AT LUTTON GATE SUTTON ST EDMUNDS, ACCESS AND PIPING OF DYKE G.A Do Not Scale 3-NOV-97

PROPOSED DWELLING
LUTTON GATE ROAD
SUTTON ST EDMUNDS
WISBECH


For MR.J.WHITWELL

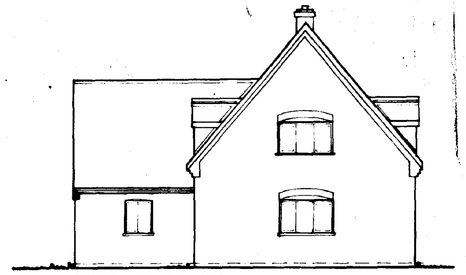


SIDE ELEVATION




FRONT ELEVATION

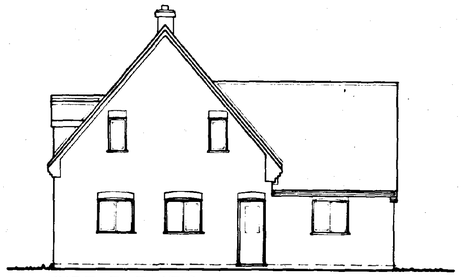


SIDE ELEVATION

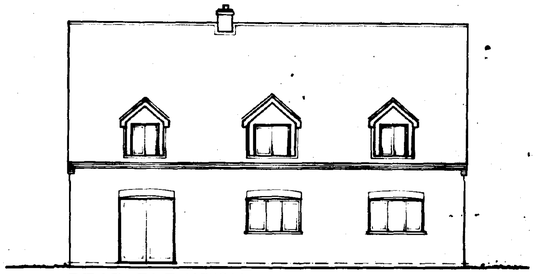


REAR ELEVATION

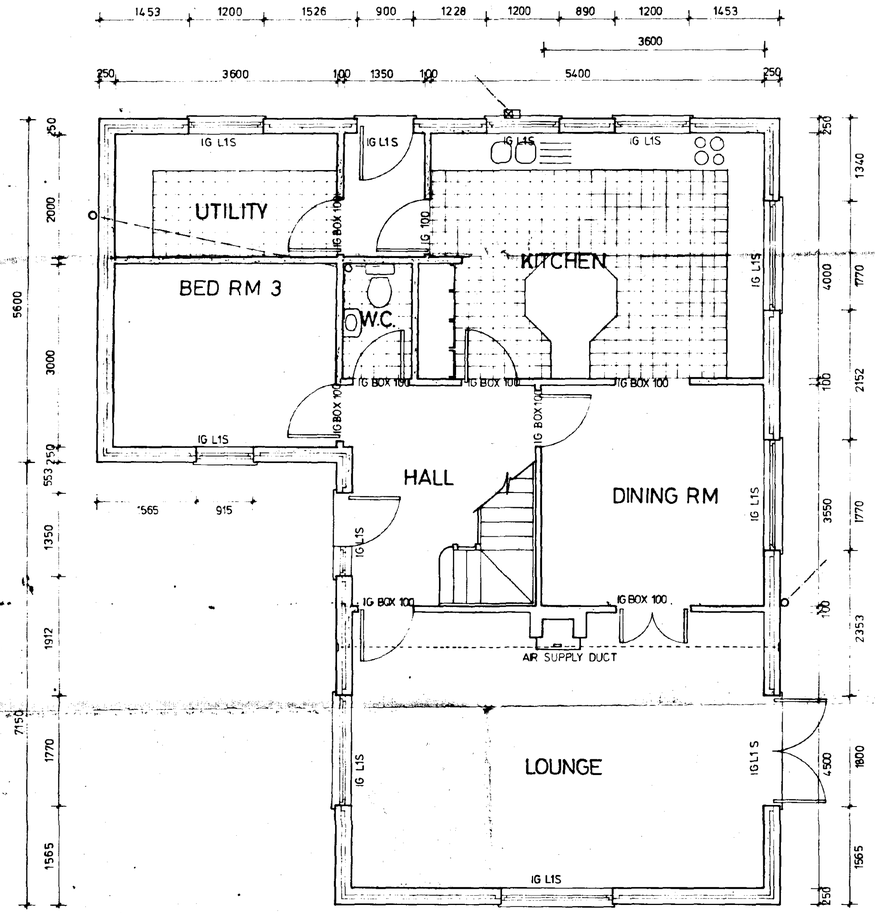

GROUND FLOOR PLAN

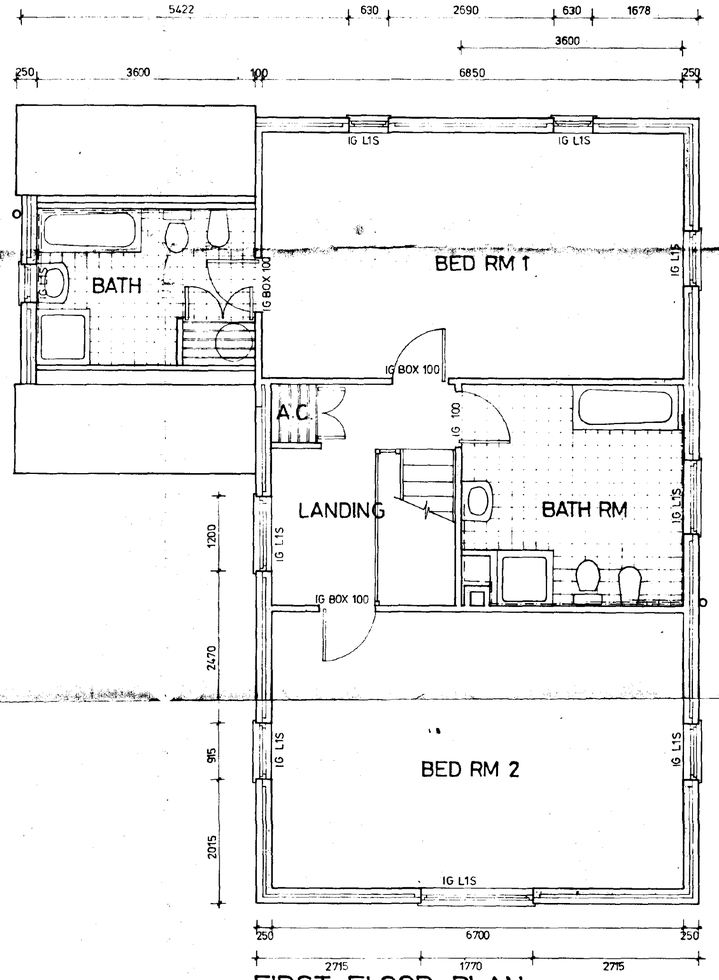

FIRST FLOOR PLAN

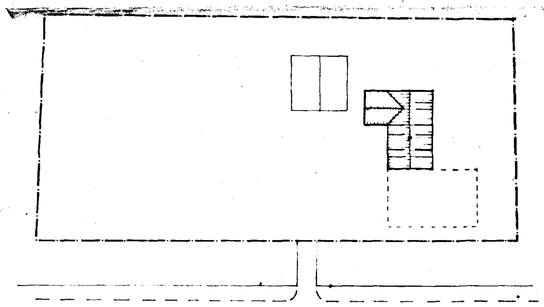

SITE PLAN 1:500

Drg. no. 956-2-221-01
scale 1:50 1:100 1:500
date 31.5.95
drwn. SD chkd.
revised
issued

221-01

DAVID BROKER
ARCHITECTURAL AND
BUILDING TECHNICIAN
TELEPHONE (0945) 410421

DAVID BROKER DESIGN
DANBROOKE HOUSE
STATION ROAD
WISBECH ST. MARY
WISBECH CAMBS.

SOUTH HOLLAND DC
HOUSING & PLANNING
21 JUL 1995
Ref:

ALL DIMENSIONS TO BE VERIFIED ON SITE · DO NOT SCALE · THIS DRAWING AND DESIGN REMAINS THE COPYRIGHT OF DAVID BROKER AND MAY NOT BE REPRODUCED WITHOUT PERMISSION