

THIS DRAWING IS NOT TO BE USED FOR CONSTRUCTION.
THIS DRAWING IS COPYRIGHT SEVEN22 ARCHITECTURE LTD


REV DATE NOTES

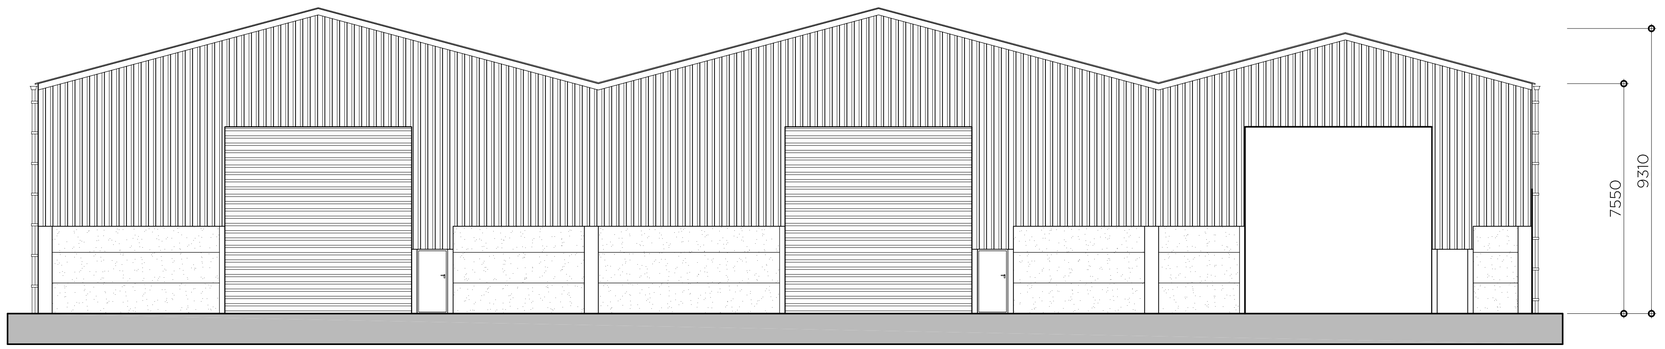


East Elevation (Front)

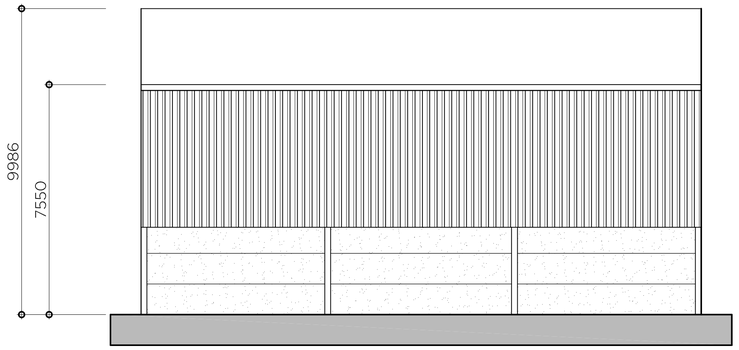

South Elevation (Side)

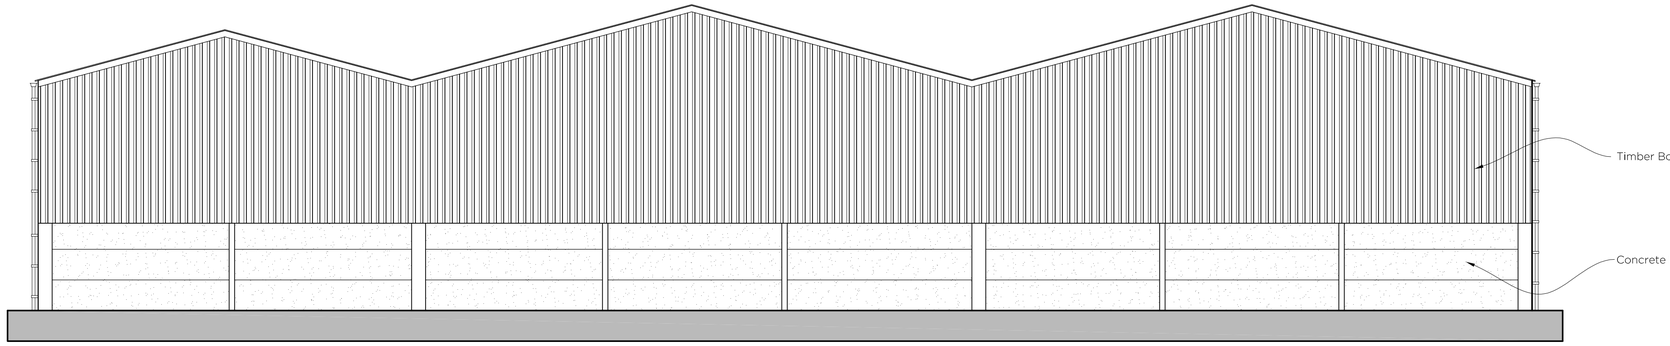

West Elevation (Rear)

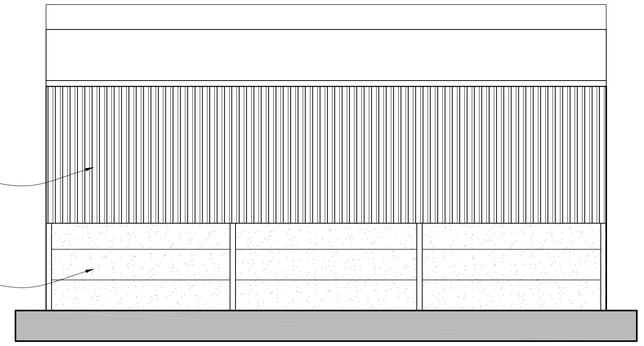

North Elevation (Side)

0 1 2 5 10
Scale 1:100

seven22 ARCHITECTURE LTD

22 SHORE VIEW, PETERBOROUGH
CAMBRIDGESHIRE, PE7 8FS
E.info@seven22.co.uk ~ **T**.07799 585277

PROJECT
PROPOSED GRAIN STORE
FENDYKE HOUSE
SUTTON ST JAMES
SPALDING
LINCOLNSHIRE, PE12 0LQ

CLIENT
Mr G WRIGHT

TITLE
PROPOSED ELEVATIONS

DRAWING No.
103 P03

SCALE	DATE	REV
1:100 @ A1	NOV 2024	