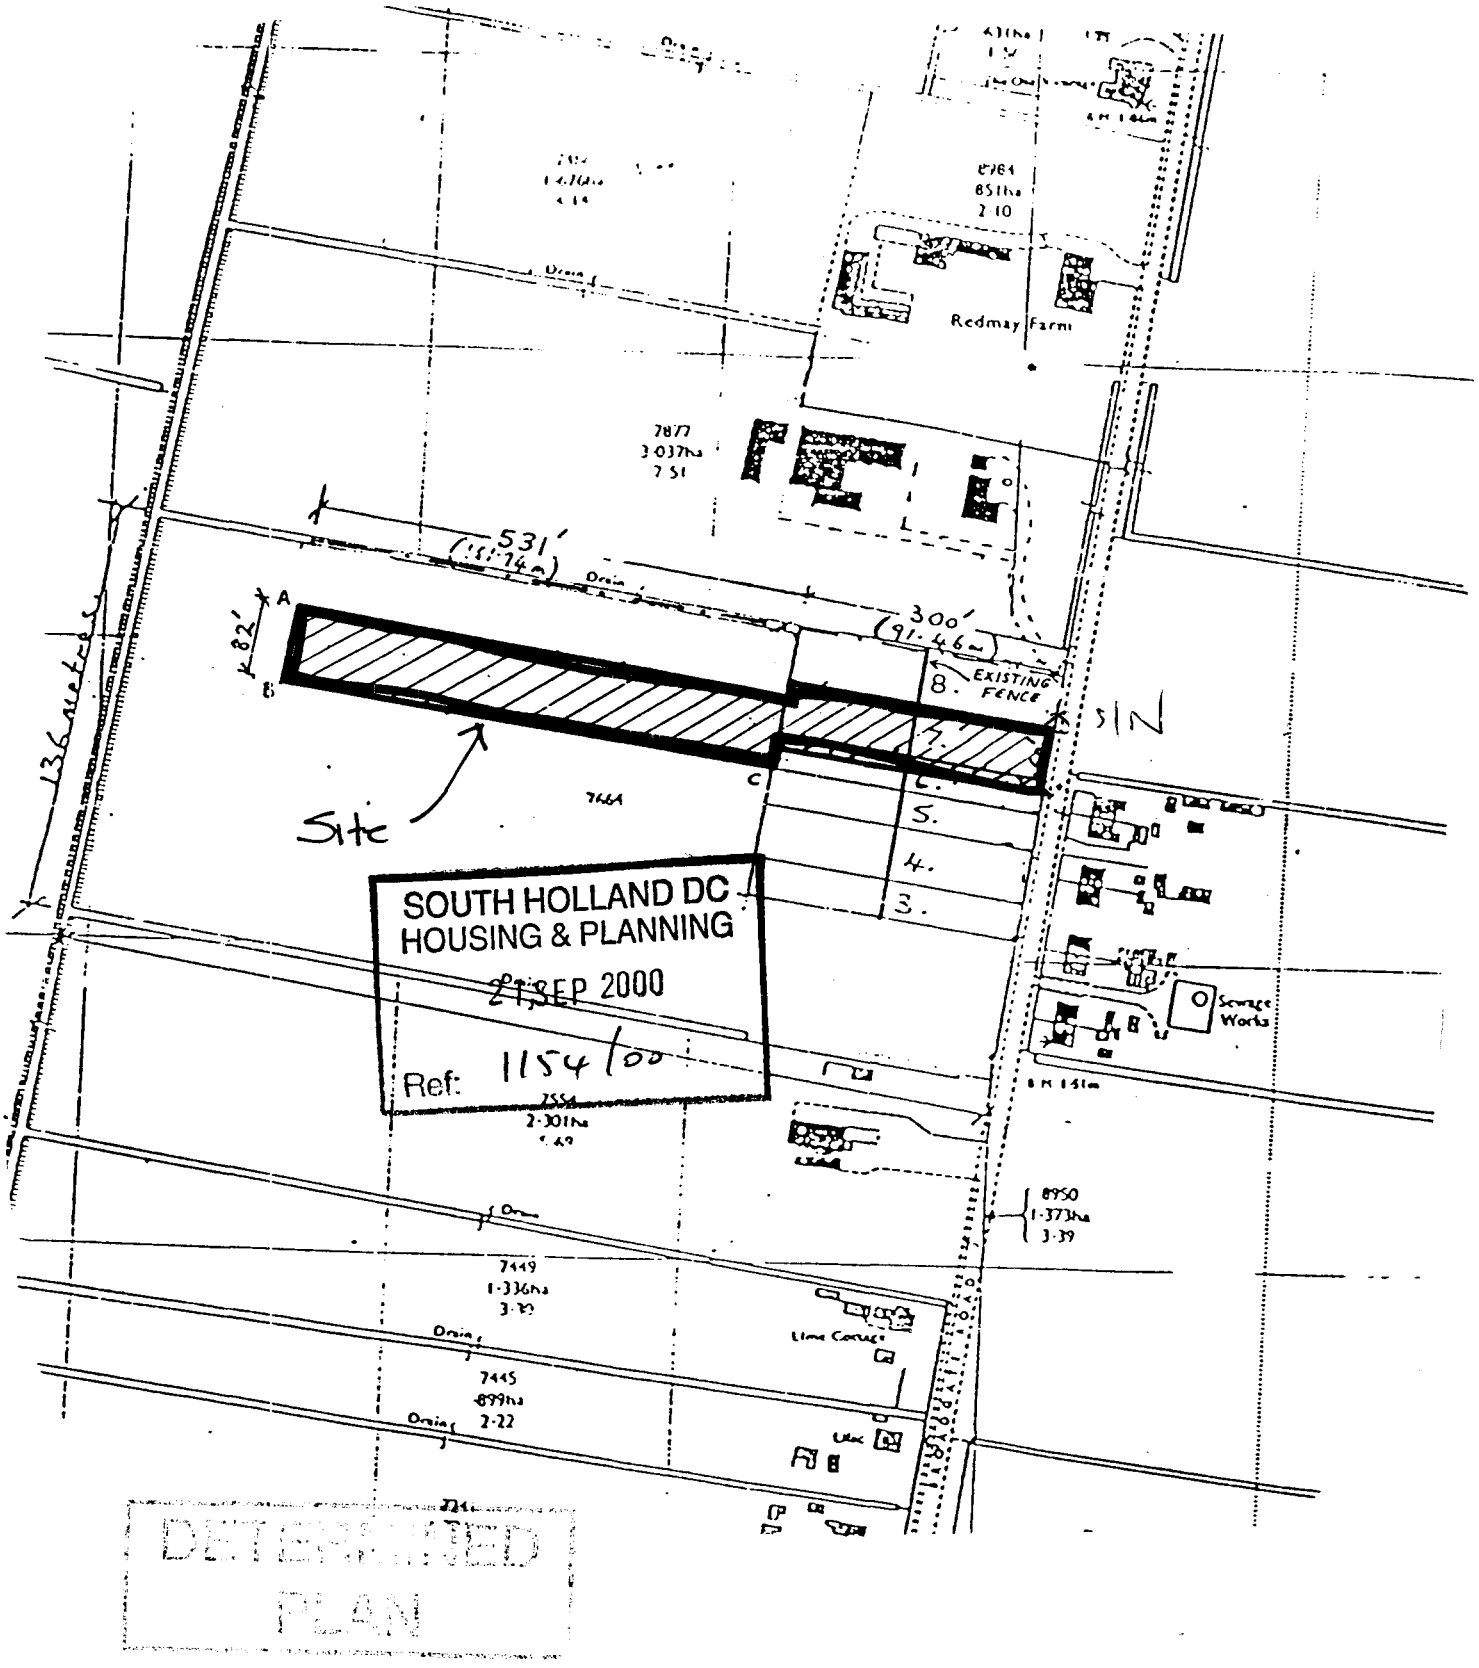



Project Title

# PROPOSED SWIMMING POOL
## Plot 7, Broadgate Road, Sutton St Edmund


Drawing Title

## Location plan

| Scale | Date | Drawn |
|---|---|---|
| 1:2500 | Sept 2000 | I Trundley |

Drawing Number

20020-2

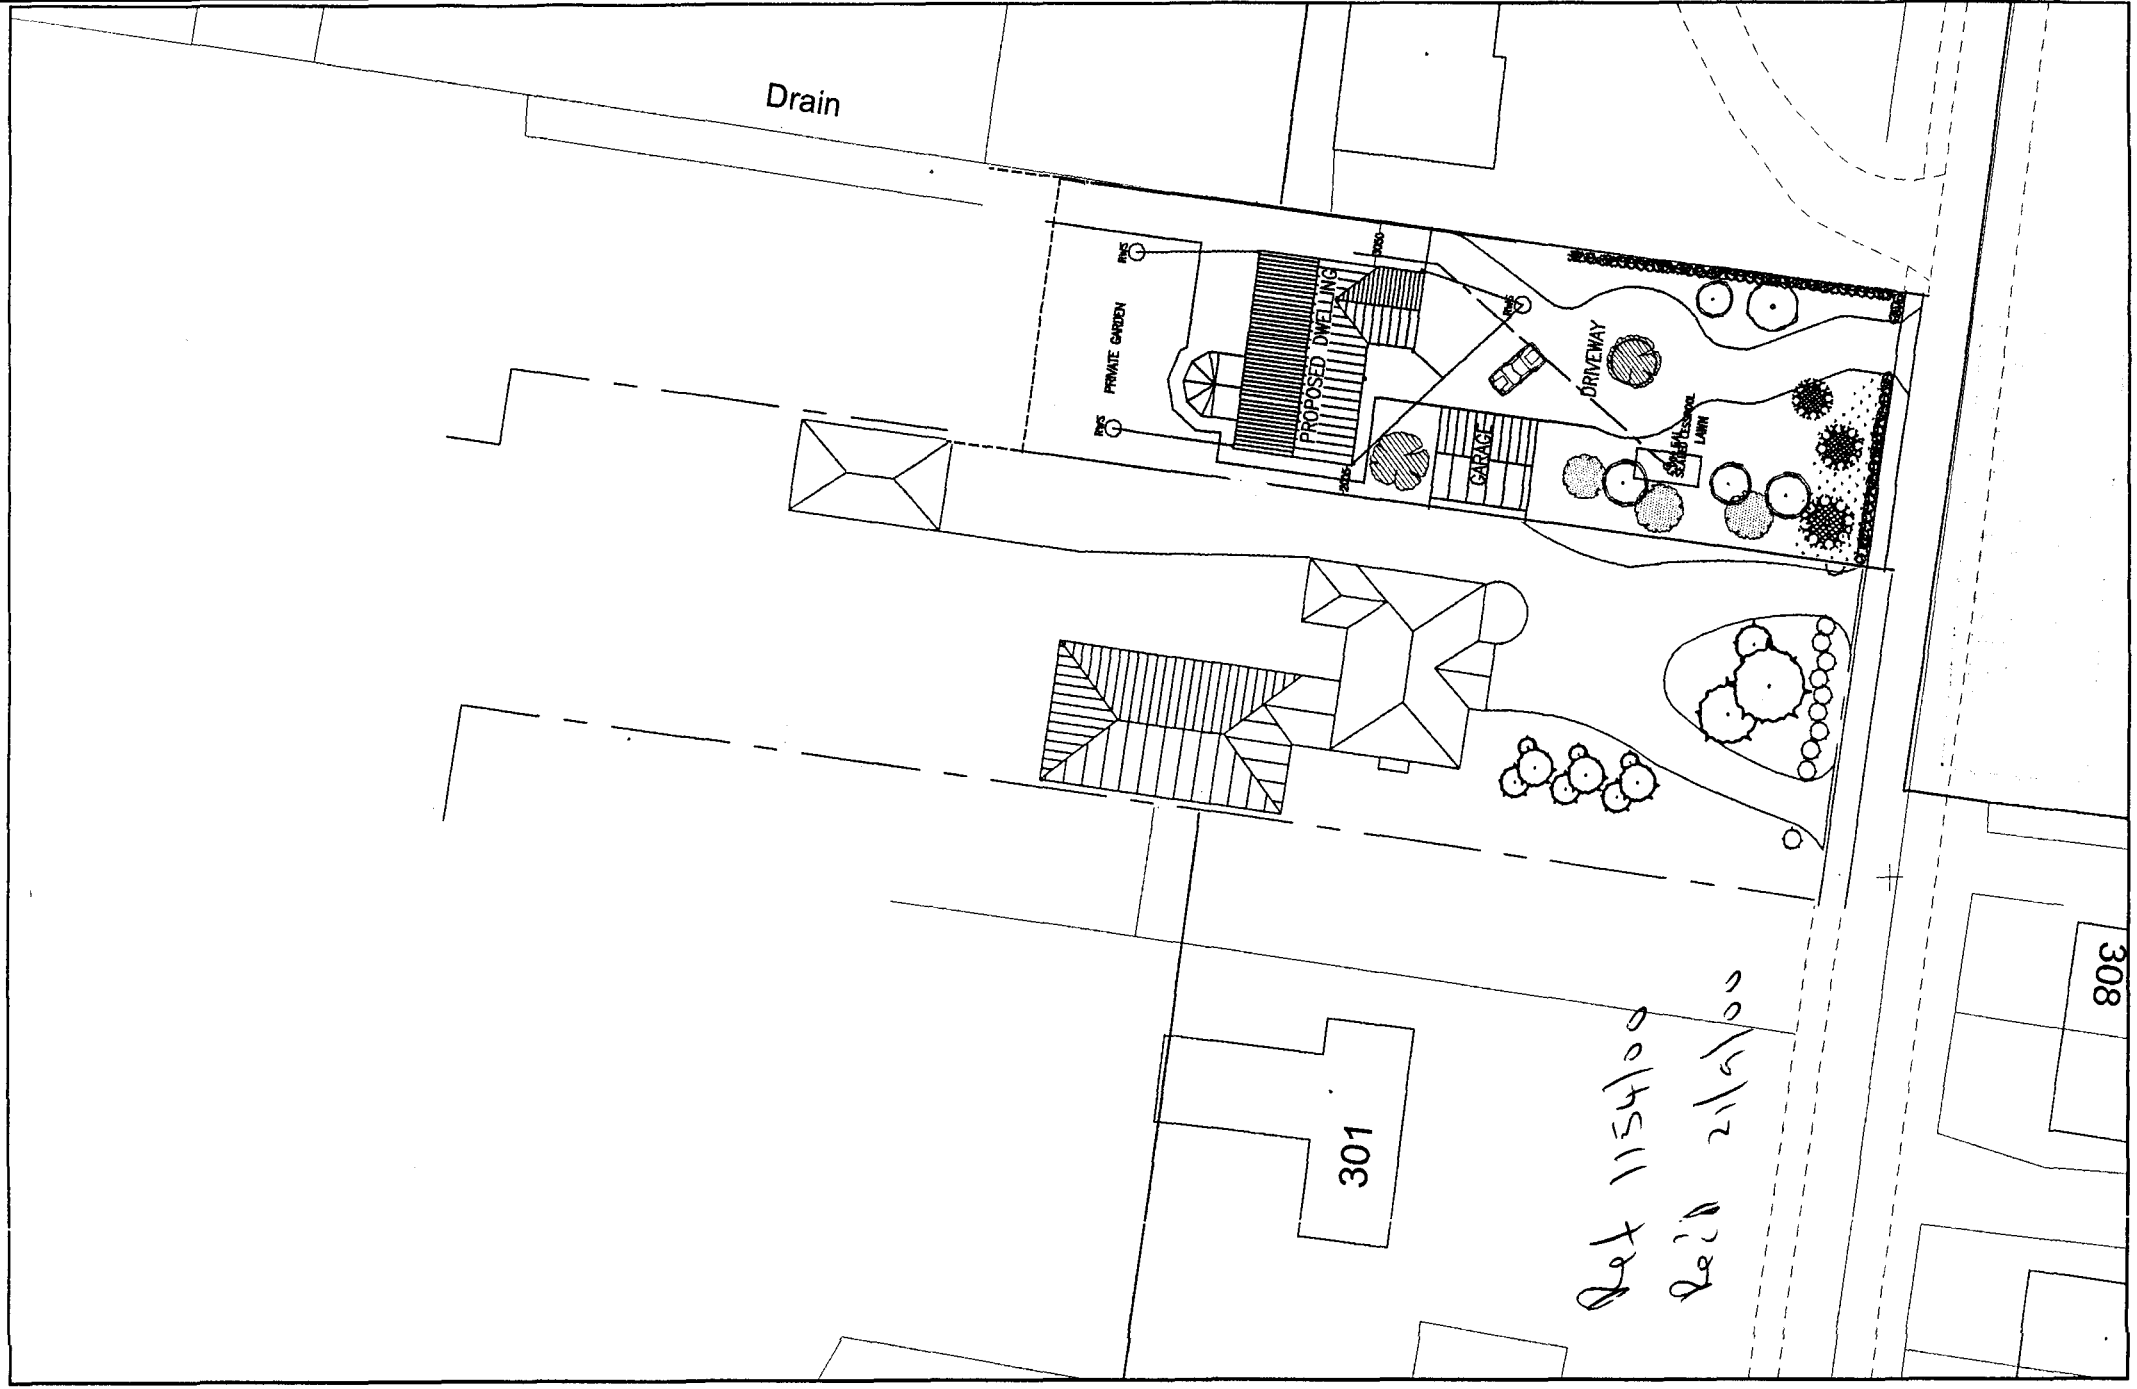


(C) Crown Copyright. South Holland District Council LA 079413 04/10/2000 TF3613NE 1:500

Scale
0 2 4 6 8 10 m




east elevation



ncrth elevation




west elevation

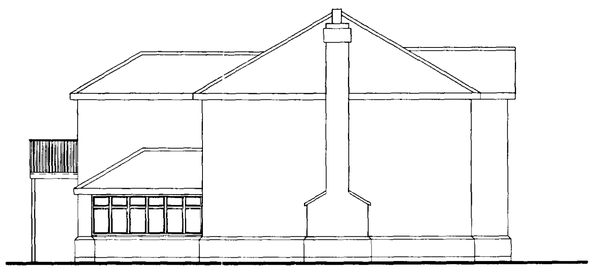

south elevation

EXISTING ELEVATION

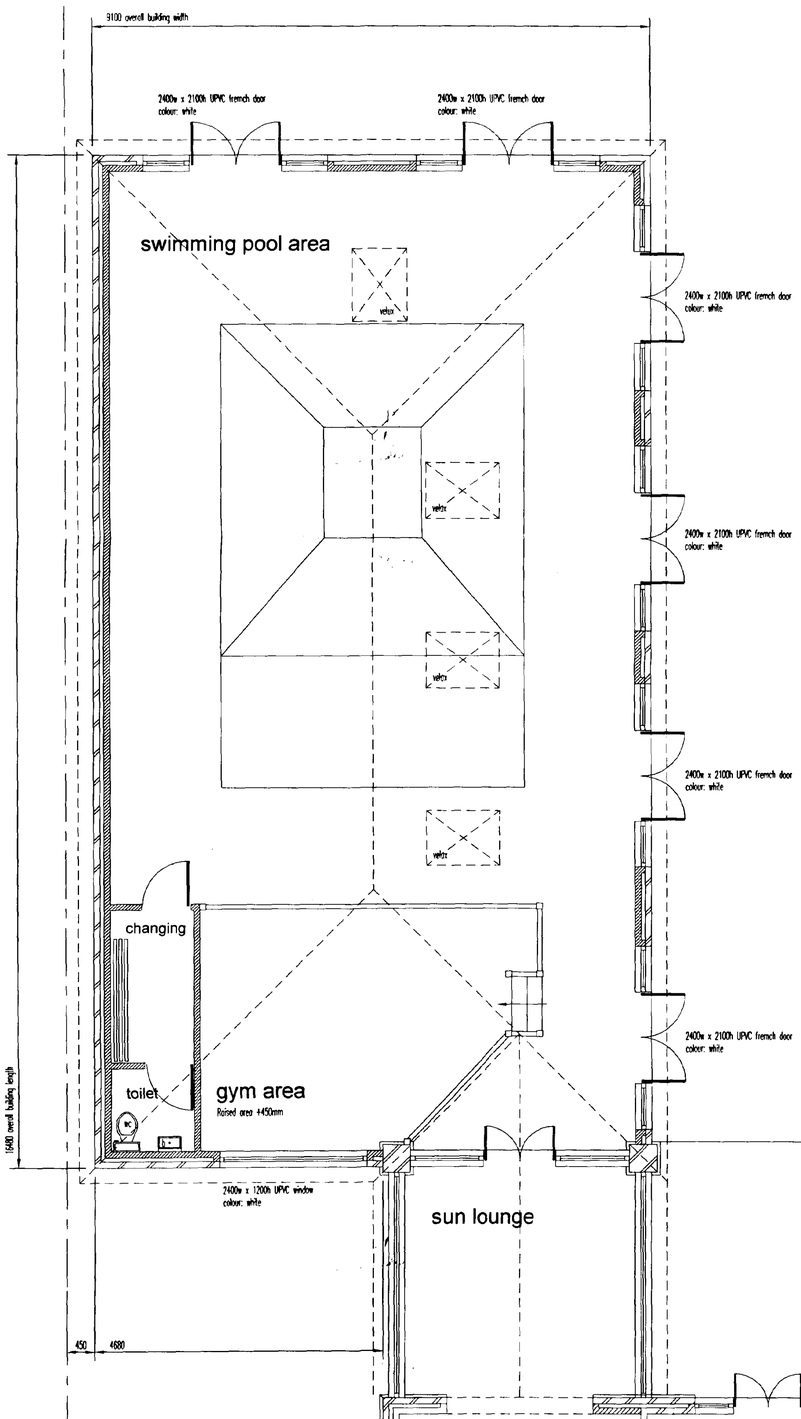






east elevation



west elevation

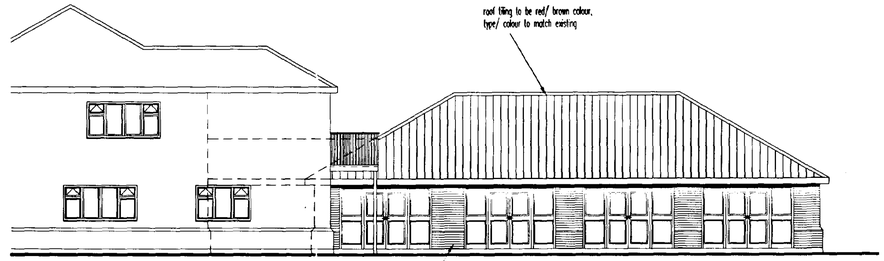



north elevation

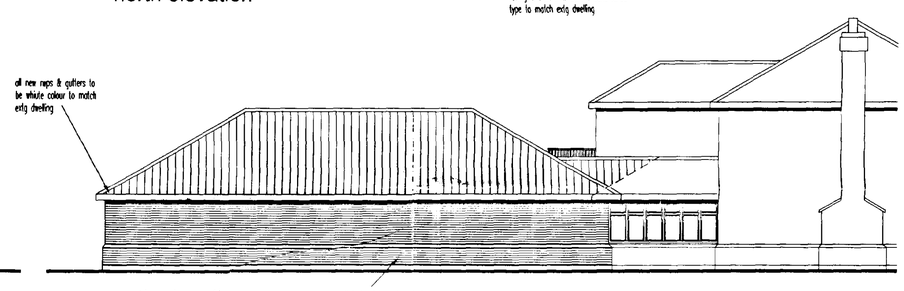


south elevation

PROPOSED ELEVATIONS

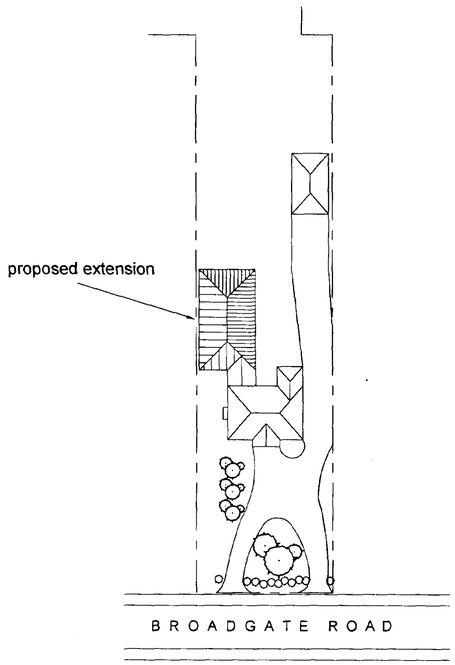


Site plan 1:500

| | | |
|---|---|---|
| A | 10.09.2000 | drawing updated for planning submission |

Revisions

Preliminary | For Construction

Project Title

Plot 7
Broadgate Road
Sutton St Edmund

SOUTH HOLLAND DC
HOUSING & PLANNING
21 SEP 2000
Ref. 1154/00

Proposed swimming pool

Drawing Title

Proposed plans and elevations

DETERMINED PLAN

| Scale | Date | Drawn |
|---|---|---|
| 1:50, 1:100 | July 2000 | I Trundley |

Drawing Number

20020-1A

Copyright.
This drawing must not be re-issued, loaned or copied without the consent of the signed designer
Do not scale this drawing, use only figured or grid dimensions
All dimensions to be checked on site prior to commencement of works