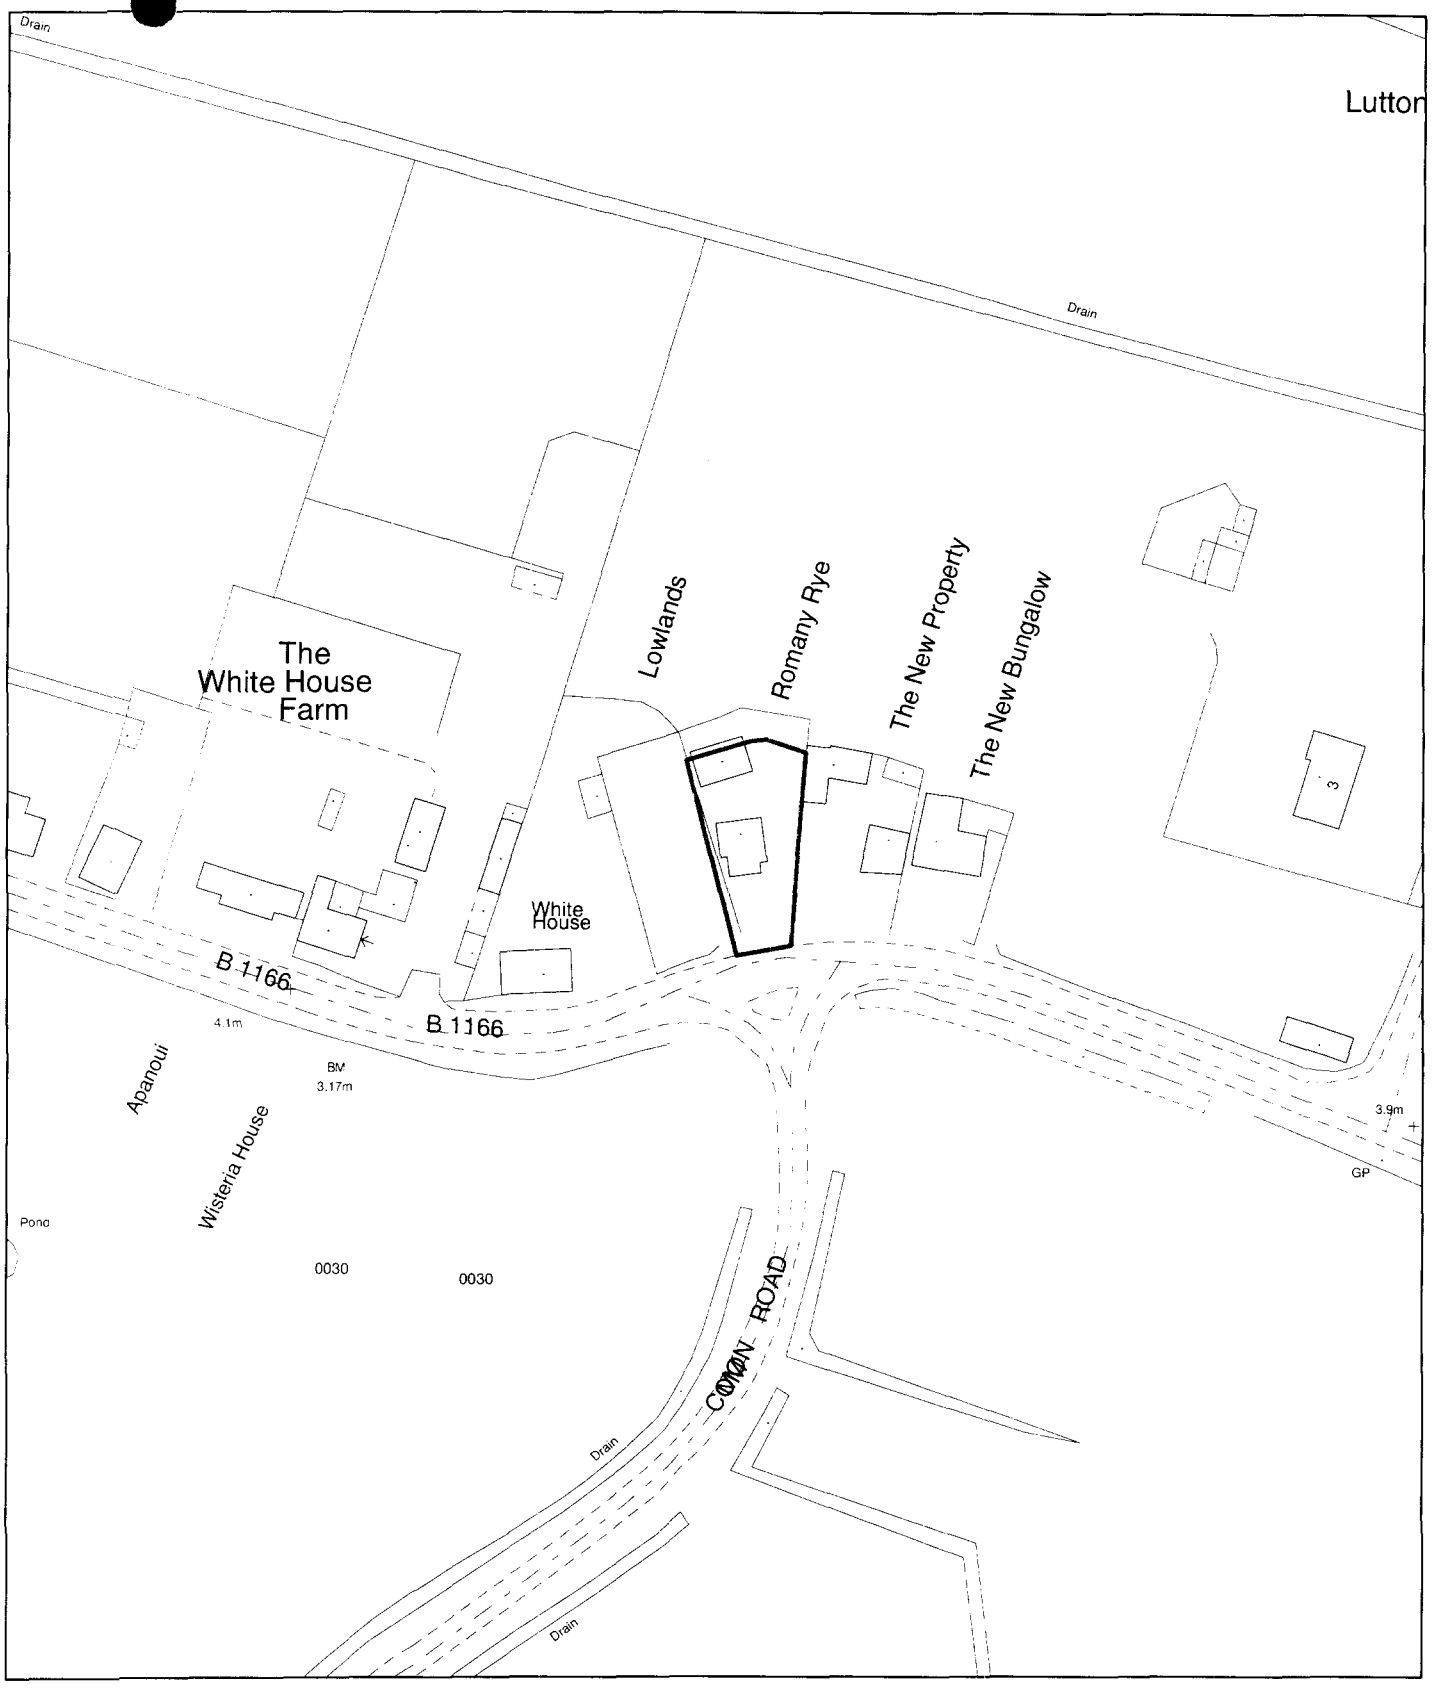


Planning Application Location Plan
Ward Member Notification


H19/1171/01

Scale: 1:1250


Housing and Planning Services Department

Council Offices, Priory Road, Spalding, Lincolnshire

PLEASE DO NOT COPY THIS PLAN
This map is reproduced from Ordnance Survey material with permission of Ordnance Survey on behalf of Her Majesty's Stationery Office (c) Crown copyright. Unauthorised reproduction infringes Crown copyright and may lead to prosecution or civil

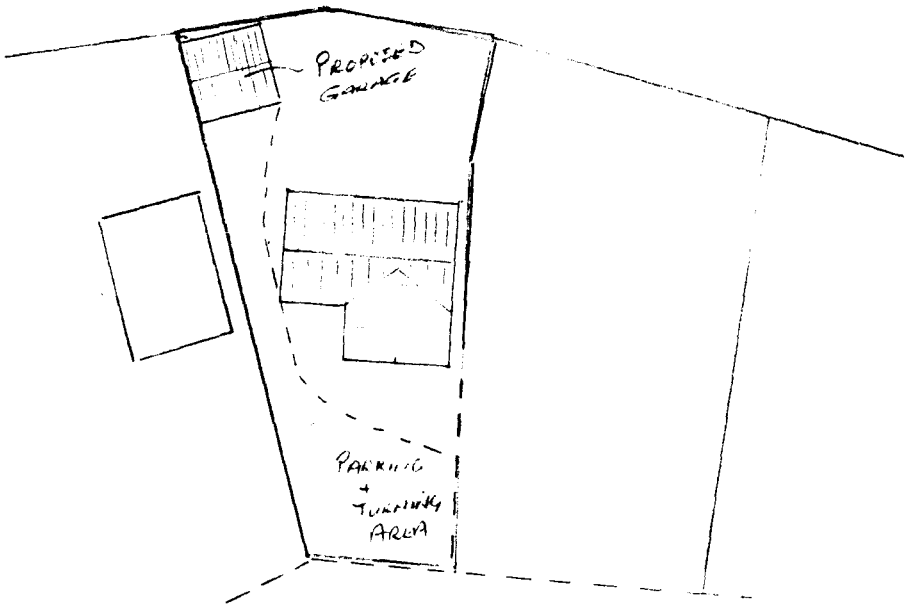

SITE PLAN
1:500

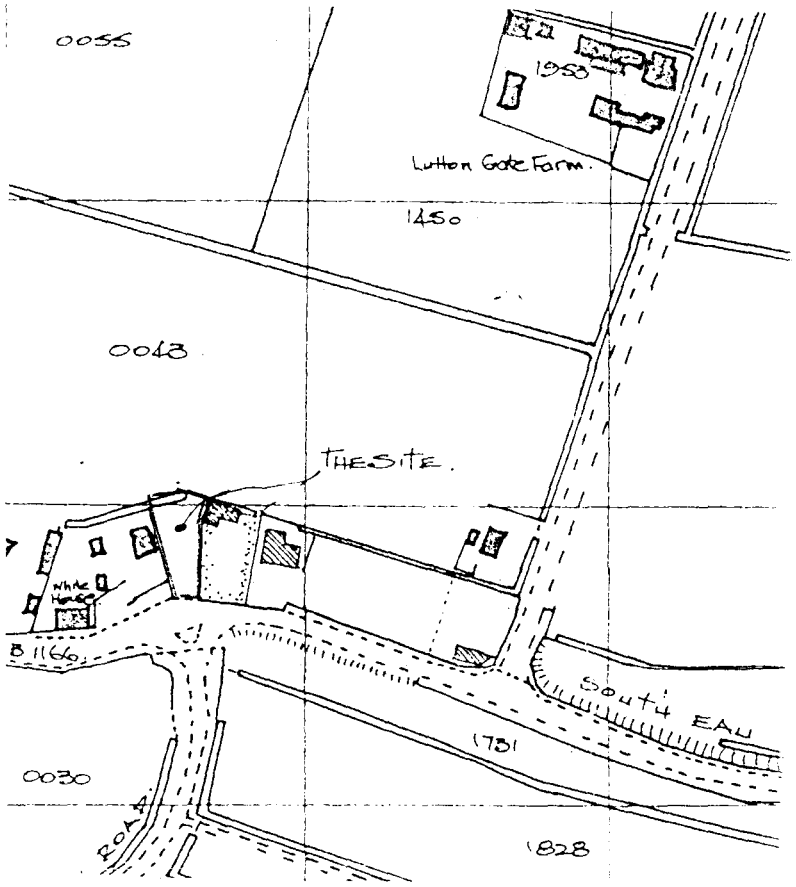

LOCATION PLAN
1:2500

DETERMINED PLAN

SOUTH HOLLAND DC
HOUSING & PLANNING
-3 OCT 2001
Ref: 1171/01

SOUTH EAU BANK
TIDDEY HILL
SPALDING