

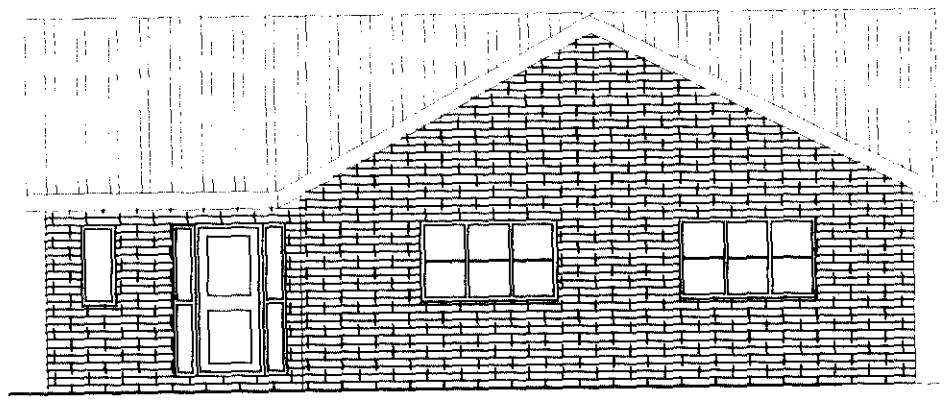



Front

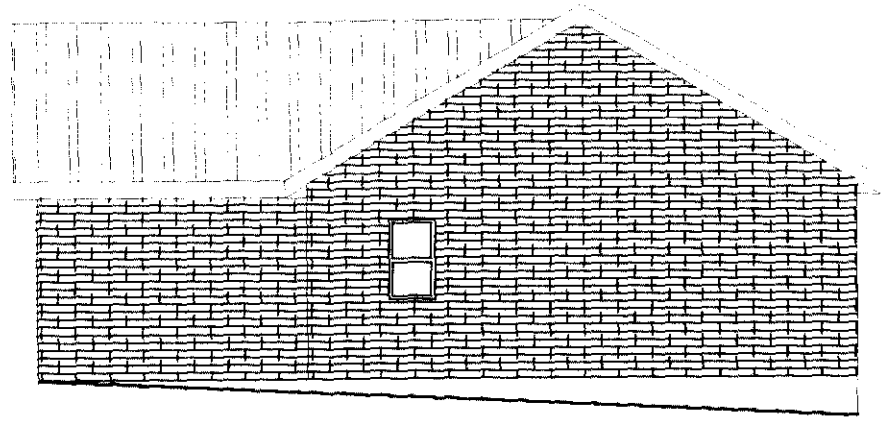

Side

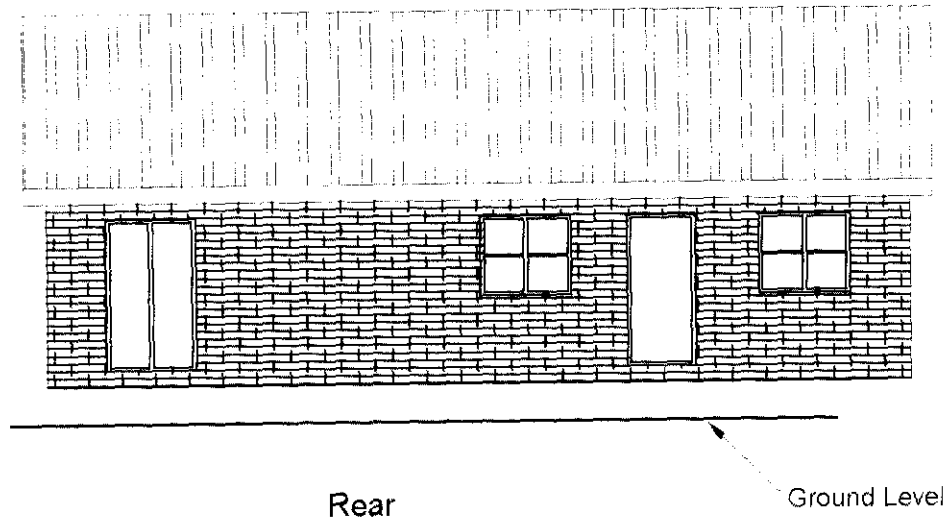

Rear

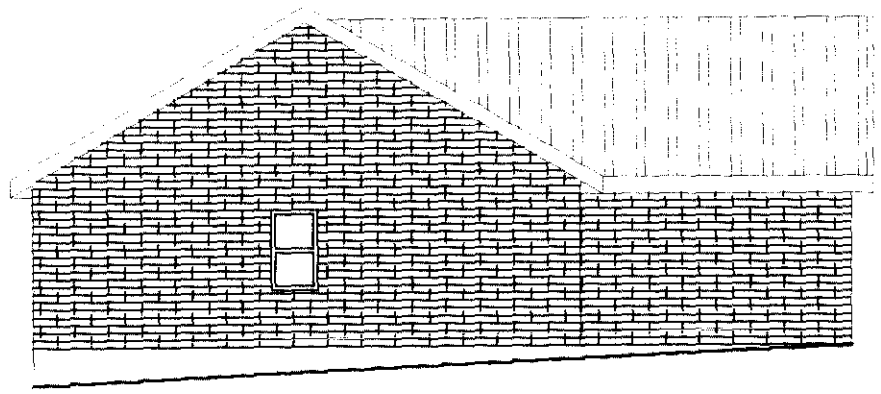

Side

SOUTH HOLLAND DC
HOUSING & PLANNING
- 3 OCT 2001
Ref: 11/01

DETERMINED
PLAN

R C Murray

Consulting Structural Engineer
17 Woodland Gardens
North Wootton
Kings Lynn


Tel/Fax 01553 631770

Client: Mr & Mrs R Strickland

Title:
Proposed 2 Bed Bungalow
South Eau Bank
Gedney Hill

Proposed Elevations

Drawn: RCM	Date: July 2001
Scale: 1:100	
Drawing No. 01/030-02	**Rev.**

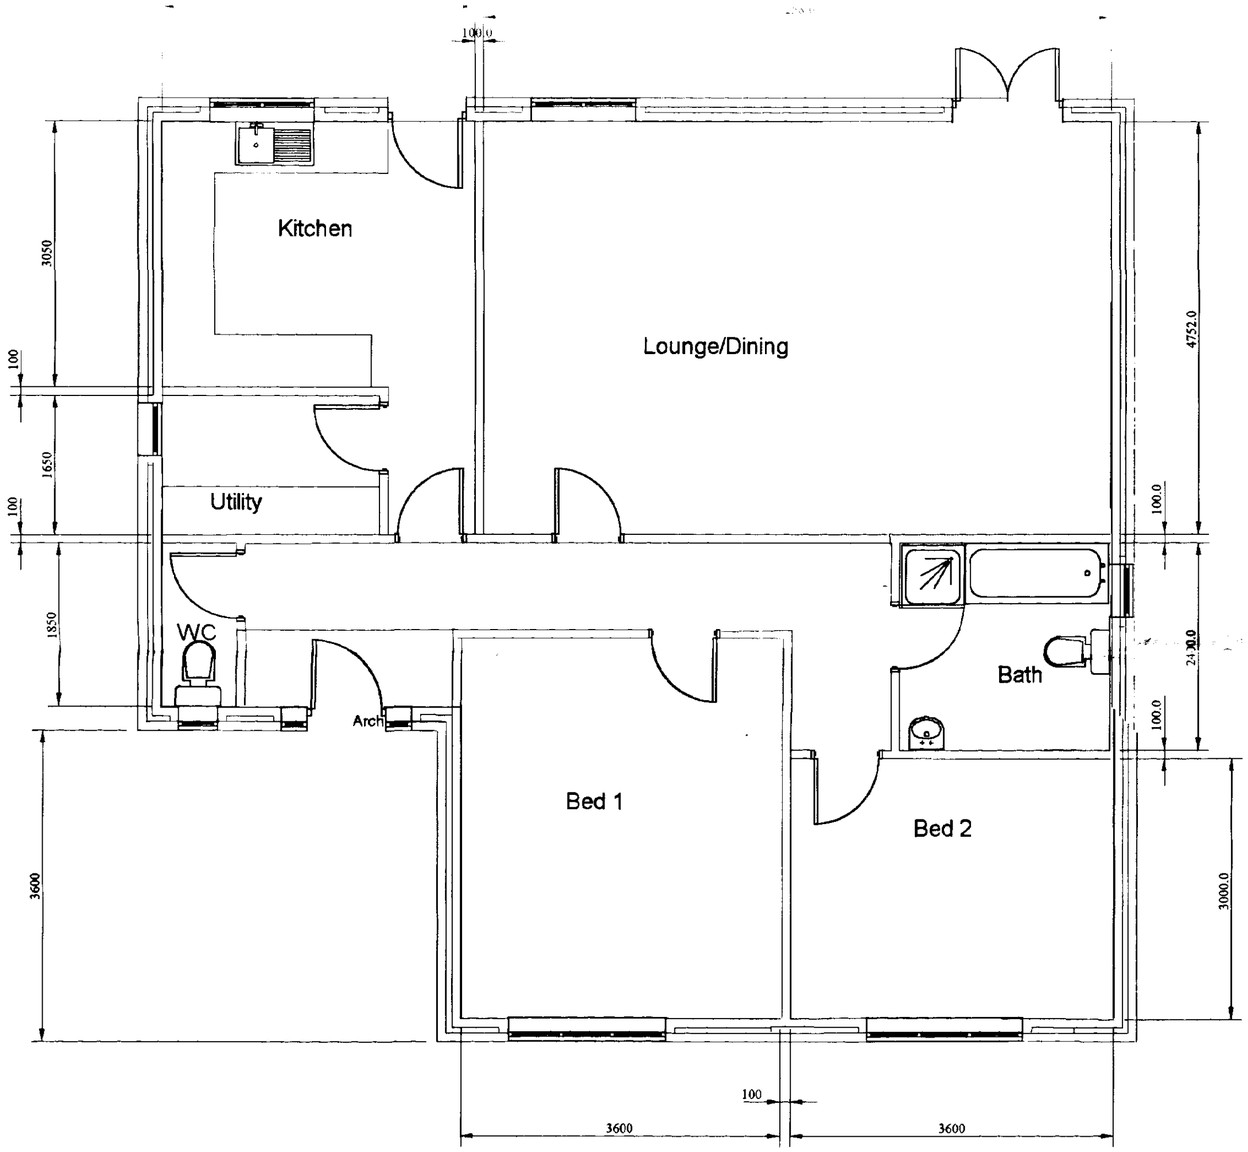

SOUTH HOLLAND DC
HOUSING & PLANNING
-3 OCT 2001
Ref: 1/1101

DETERMINED
PLAN

R C Murray
Consulting Structural Engineer
17 Woodland Gardens
North Wootton
Kings Lynn

Tel/Fax 01553 631770

Client: Mr & Mrs R Strickland

Title: Proposed 2 Bed Bungalow
South Eau Bank
Gedney Hill

Proposed Layout

Drawn: RCM	Date: July 2001
Scale: 1:50	
Drawing No. 01/030-01	Rev.

R C Murray

Consulting Structural Engineer
17 Woodland Gardens
North Wootton
Kings Lynn

Tel/Fax 01553 631770


Client: Mr & Mrs R Strickland

Title:
Proposed Garage
to Rear of Proposed Bungalow
South Eau Bank
Gedney Hill


Layout & Elevations

Drawn: RCM	Date: July 2001
Scale: 1:50	

Drawing No.	Rev.
01-030/03	

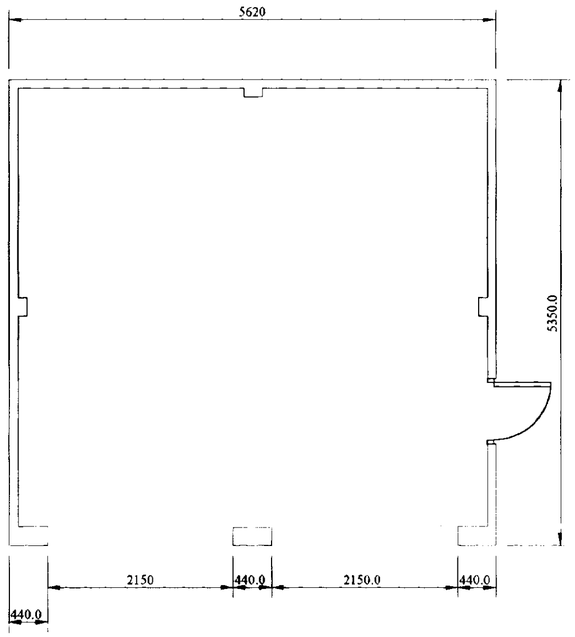


Plan

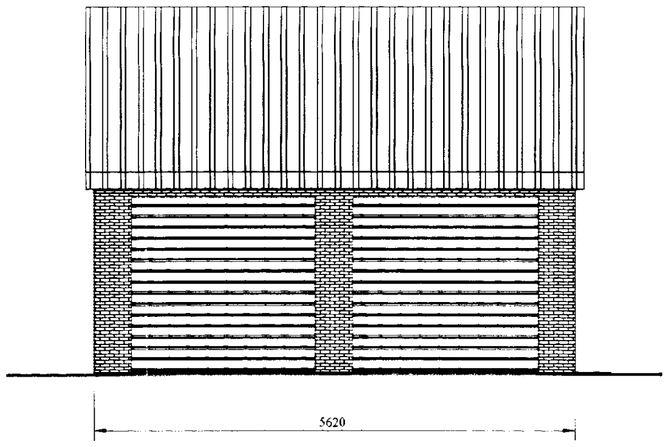

Front Elevation

DETERMINED PLAN

SOUTH HOLLAND D.C.
HOUSING & PLANNING
-3 OCT 2001

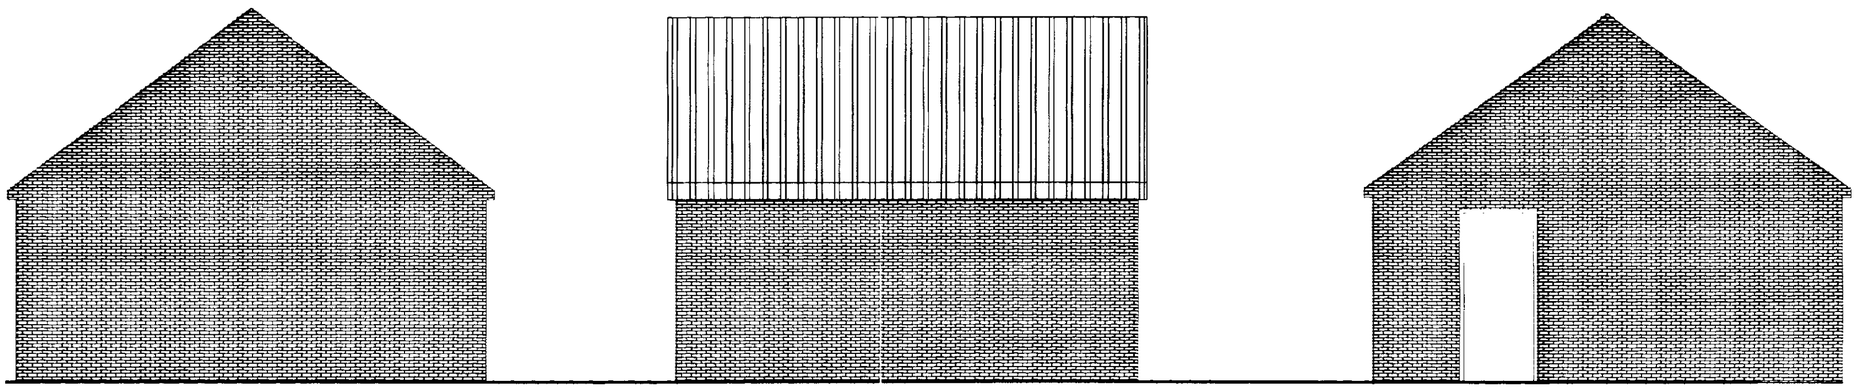

Side Elevation

Rear Elevation

Side Elevation