
South Holland Housing & Planning
REF H19/0994/95

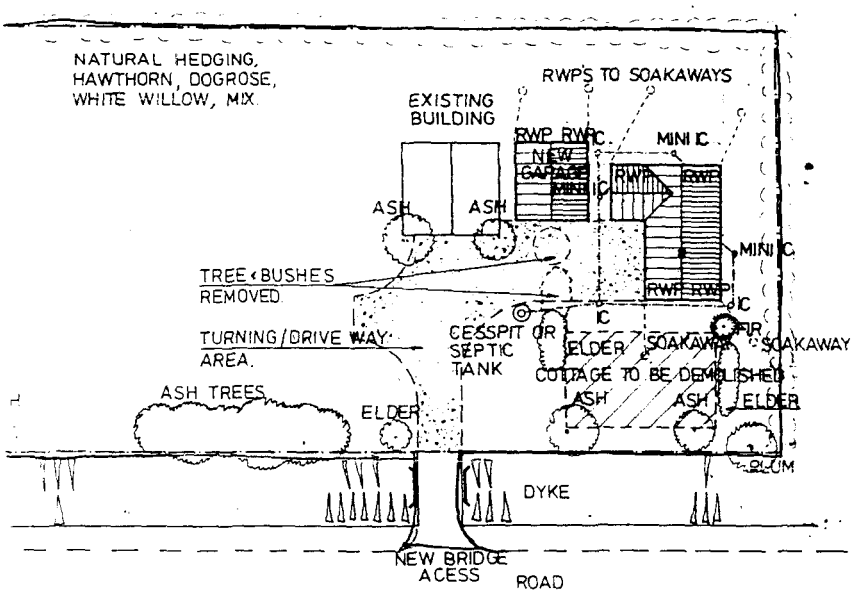

SITE PLAN 1:500

COPYRIGHT
THIS DRAWING
THE PROPERTY
OF BYDEN

SHDC
02 DEC 1997
Housing & Planning
Received

Equals Only Wked 8 3/12

RECEIVED
HOUSING & PLANNING
10 OCT 1995
Ref: H19/0994/95

Drg. no. 956-2-221-01
scale 1:50 1:100 1:500
date 31.5.95
drwn. SD chkd.
revised
issued