


FRONT ELEVATION
1:100


END ELEVATION

REAR ELEVATION


END ELEVATION

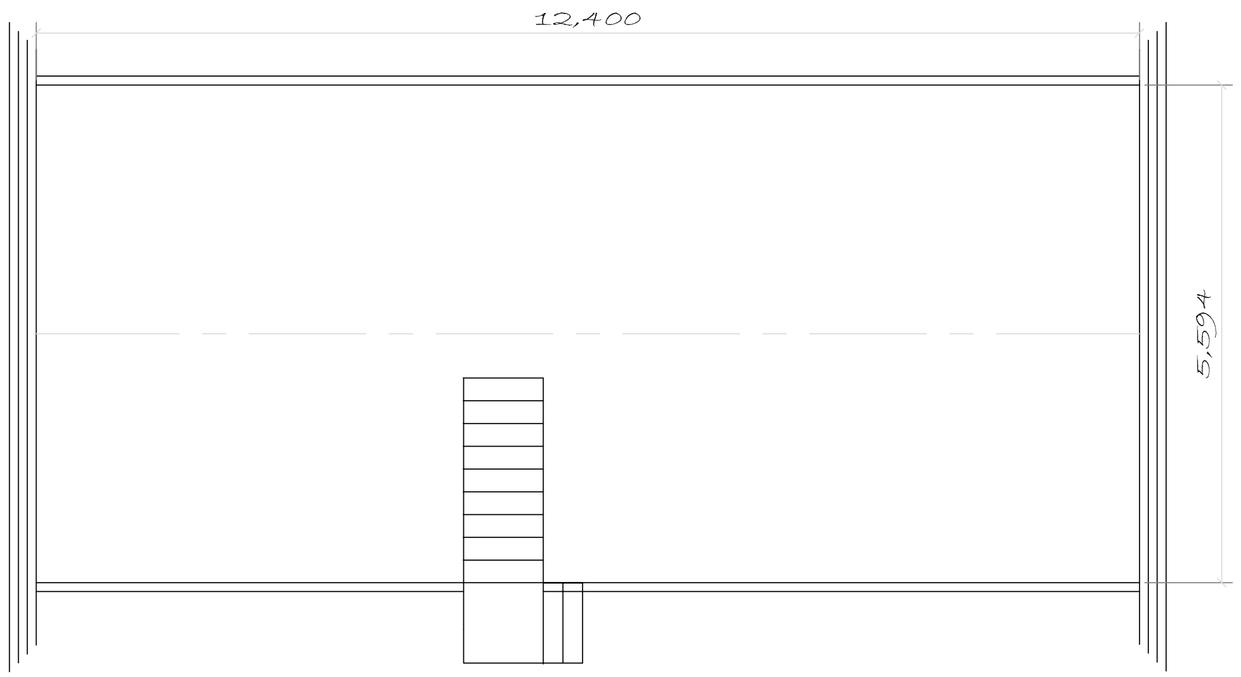


FIRST FLOOR
1:50

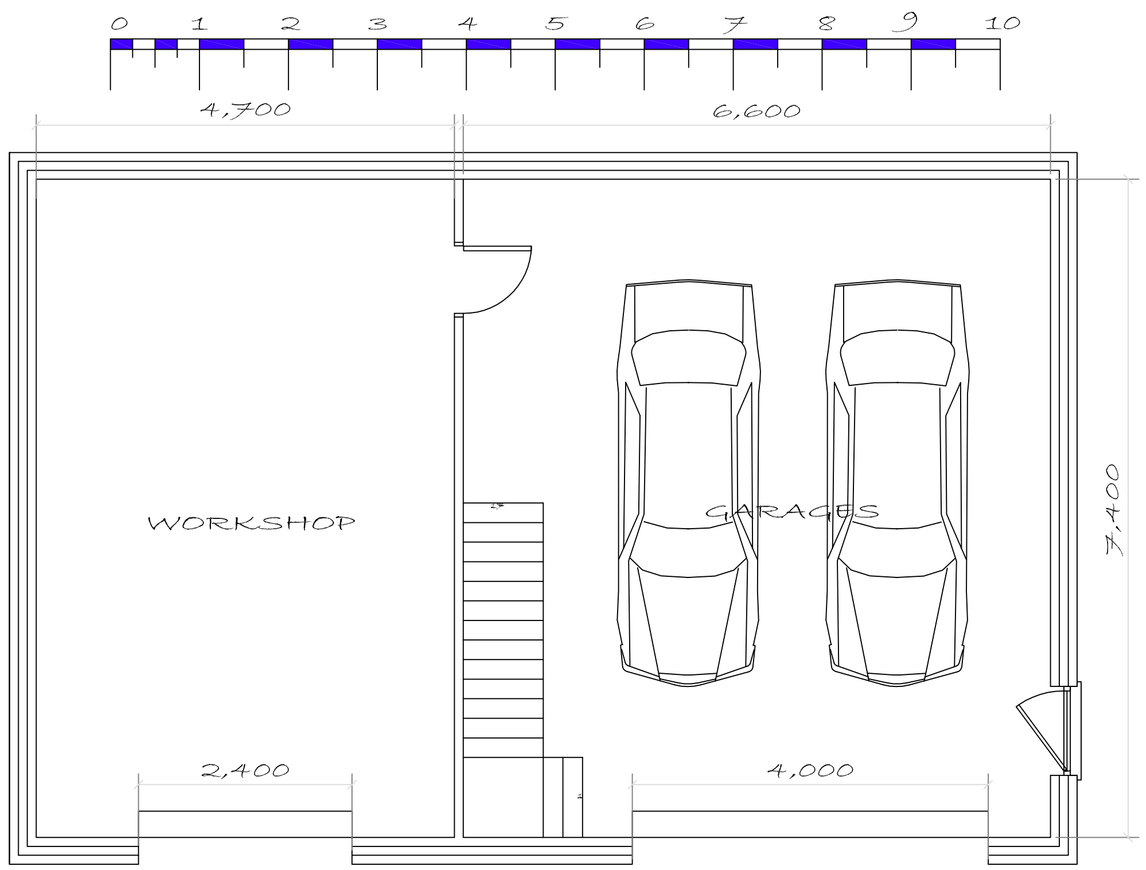



GROUND FLOOR PLAN
1:50

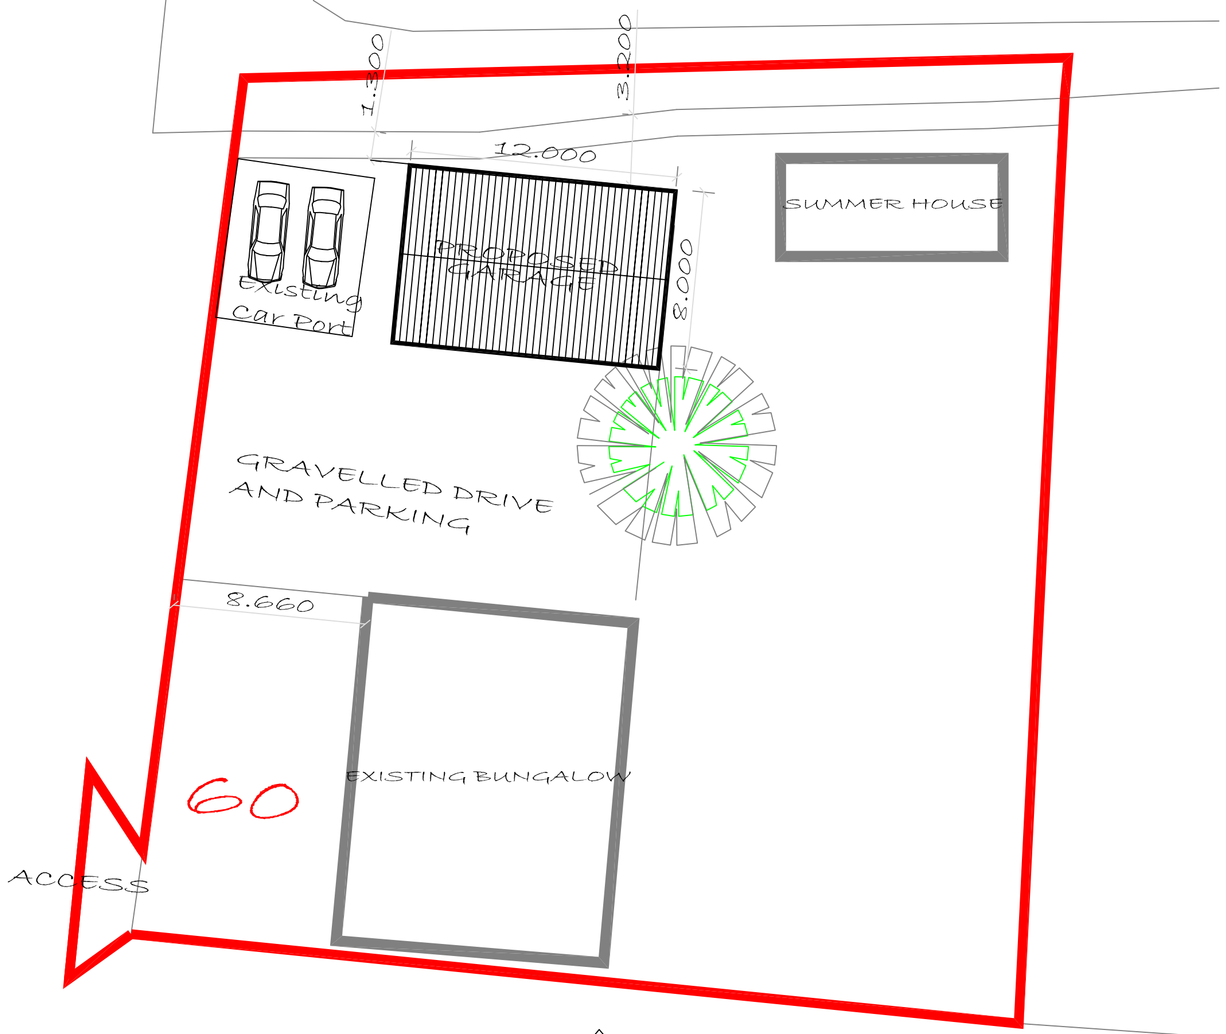

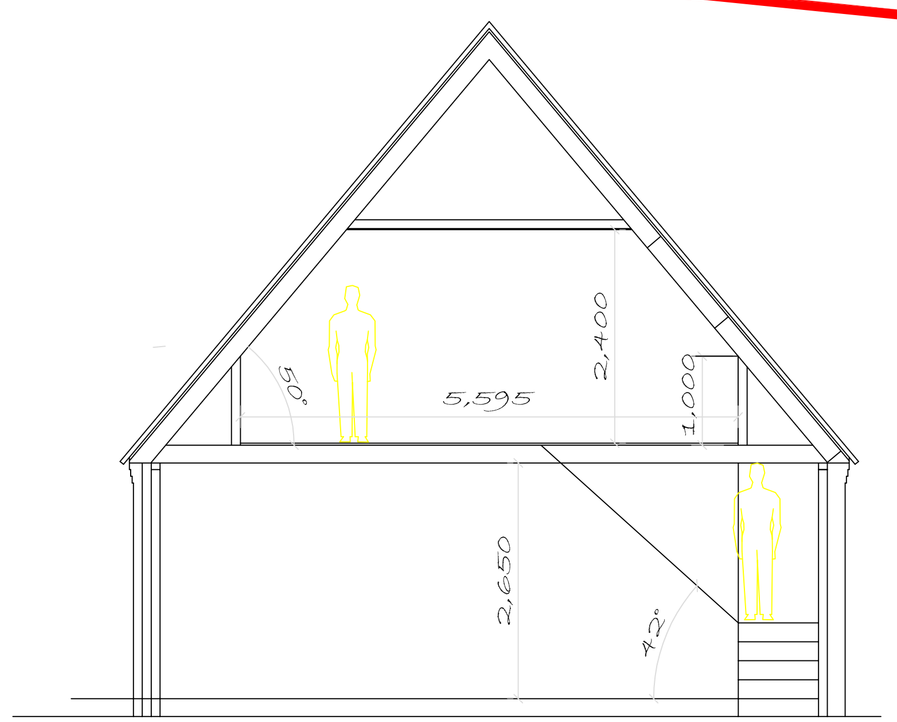

ATTIC ROOF SECTION
1:50

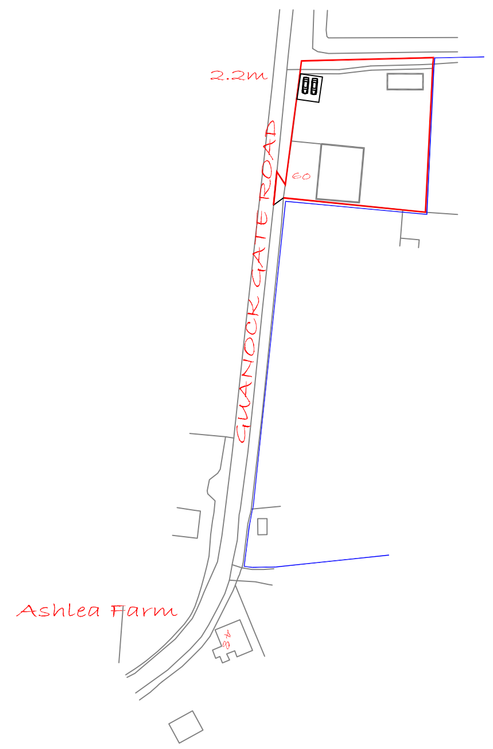

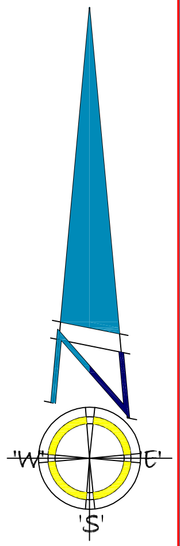

Borough Council of Kings Lynn & West Norfolk The Mayors Award for Design in the Environment 2011
Highly Commended Residential New Build

LABC Peterborough City Council
Winner, New Small Scale housing development 2011
Highly commended Commercial catagory building 2011
Design and Construction award 2010

Building Design Awards Building Excellence In Fenland
Winner, Herritage award for Conversion or Renovation 2010
Highly commended for Conversion or Renovation 2010
Highly commended Heritage award New Build 2009

Rev	Purpose	By	Date
-	-	-	-

D B D S

Web site www.davidbrokerdesignservices.co.uk

DAVID BROKER DESIGN SERVICES
ta
CONCEPT 2000
DESIGN AND DEVELOPMENT LTD
ESTABLISHED 1975

ARCHITECTURAL TECHNICIANS
OLDEN LODGE STATION ROAD
WISBECH ST MARY
WISBECH CAMBS PE13 4RY
Telephone 01945 410421
E-mail- david.broker@btinternet.com

Issue:	
Client:	MR E WARD
Drawing No:	2013-1 G A PLANS AND ELEVATIONS
Project:	PROPOSED GARAGE AND GARDEN WORKSHOP
Site:	No 60 GUANOCKGATE ROAD SUTTON ST EDMUNDS SPALDING LINCS

Postcode: PE12 OLU	Drawn: DB	Checked: -
Print Scale: 1:50	Date: DEC 17	Revision No: -

DO NOT SCALE FROM THIS DRAWING - All dimensions to be verified on site - This drawing and design remains the copyright of David Broker and may not be reproduced without permission. David Broker or Concept 2000 will not be held responsible for any construction works undertaken prior to approval or before approved plans are issued - Any alterations to details or specifications may invalidate the approval and incurr significant additional costs.