This drawing is copyright. Only figured dimensions to be worked to.


	revision		
A	Elevations added, ensuite modified	MCC	13:11:98
B	Elevations and plans modified	MCC	24:11:98
C	Garage & floor / site areas added	MCC	18:12:98
D	1:500 site plan added	MCC	25:1:99




West Elevation




Garrage

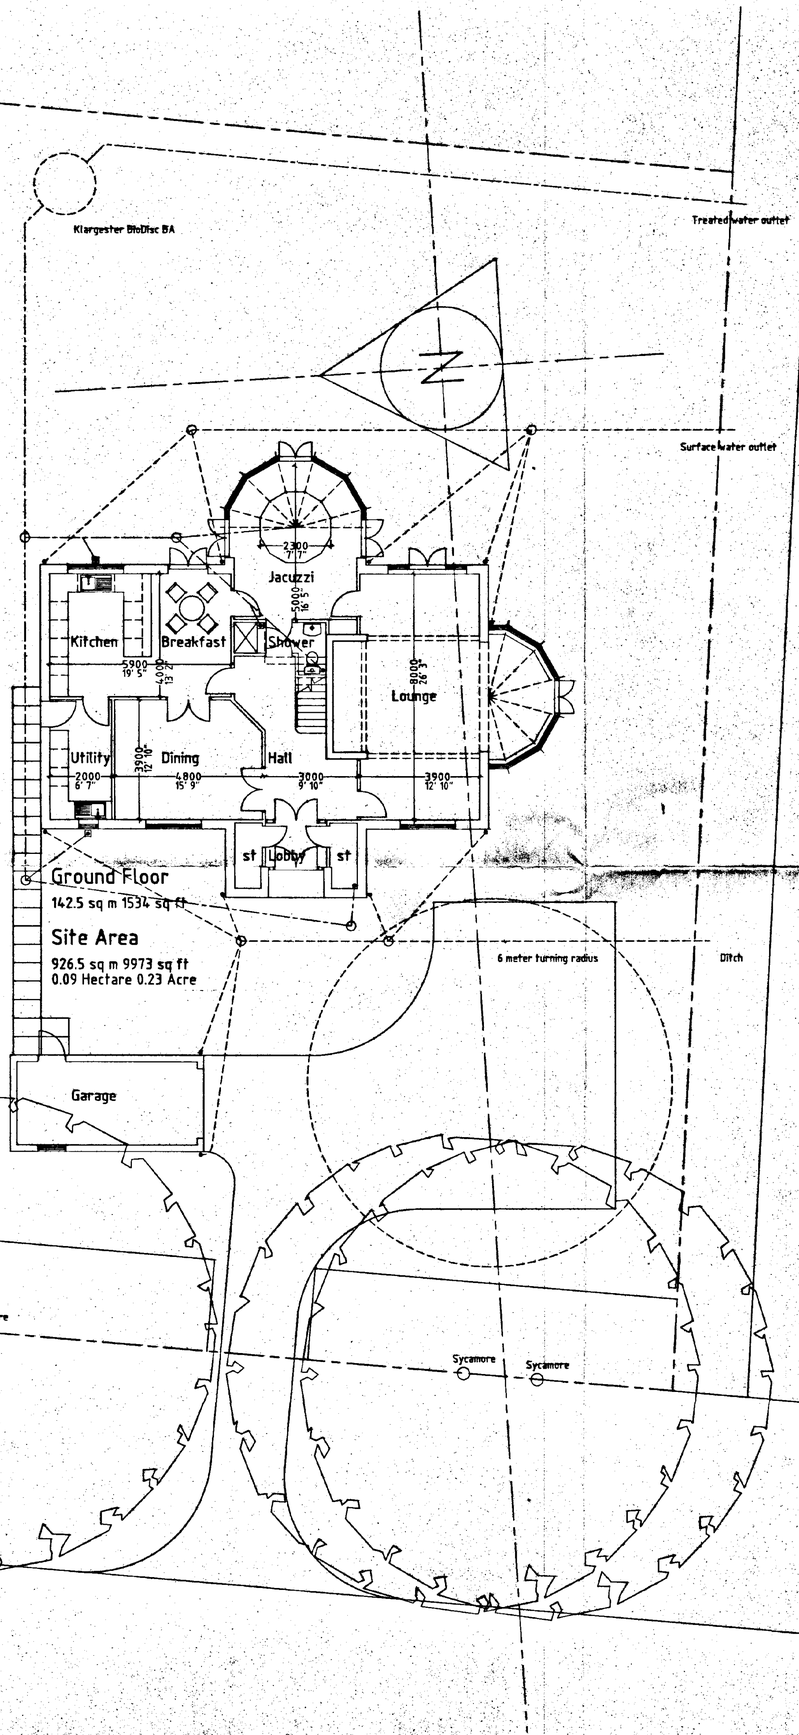


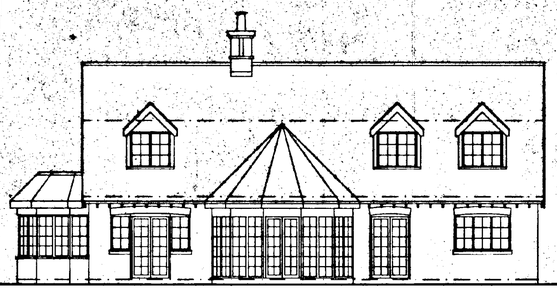


East Elevation

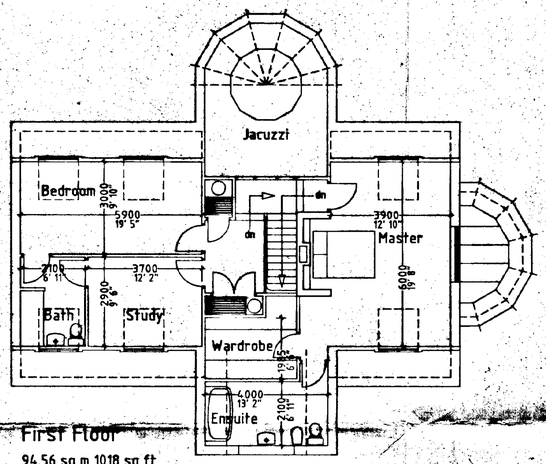

First Floor
94.56 sq m 1018 sq ft

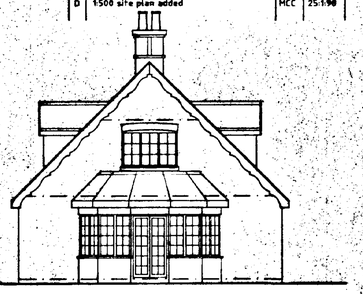

South Elevation

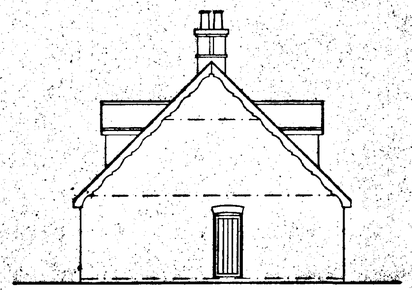


North Elevation

Materials


Pantile roof, red brick wall & white stained windows

Location Plan 1:2500

TF36851300

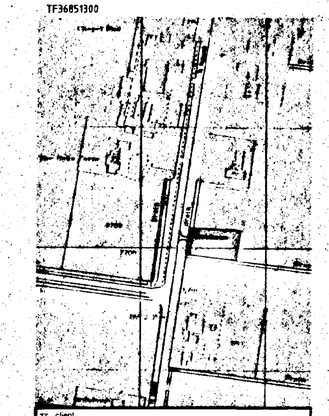

Site Plan 1:500

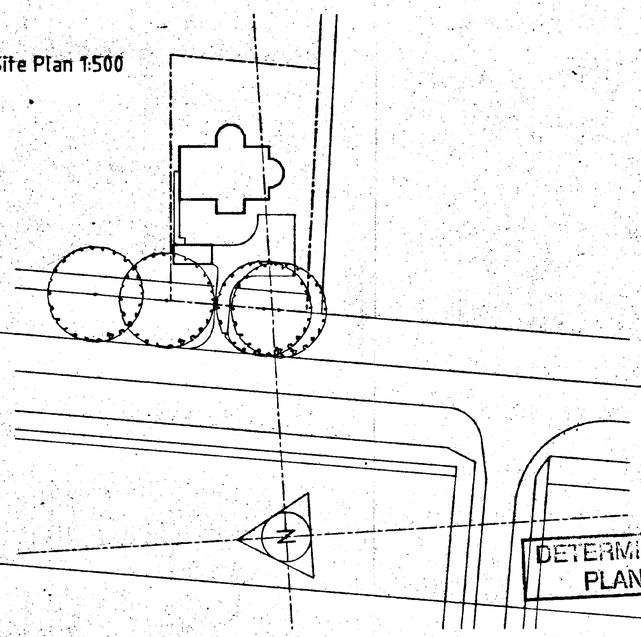

DETERMINED PLAN

client
Mrs. L. Dawson

project
Broadgate, Sutton St. Edmund.
Spalding, South Lincolnshire.

drawing
Proposed House.
28 JAN 1999
Scheme Plan
Ref 1272/98

date 8:10:98 | scale 1:100 | drawn MCC

OWEN BOND
PARTNERSHIP
ARCHITECTURE
Queens House, Queens Road, Norwich NR1 3PL
Telephone (01603) 620328 Fax (01603) 761580

98 | 5716 | 1 | D

This drawing is copyright. Only figured dimensions to be worked to.


	revision		
A	Elevations added, ensuite modified	MCC	13:11:98
B	Elevations and plans modified	MCC	24:11:98
C	Garage & floor / site areas added	MCC	18:12:98
D	1:500 site plan added	MCC	25:1:98
E	Building reduced in size	MCC	12:5:99



West Elevation



Garrage

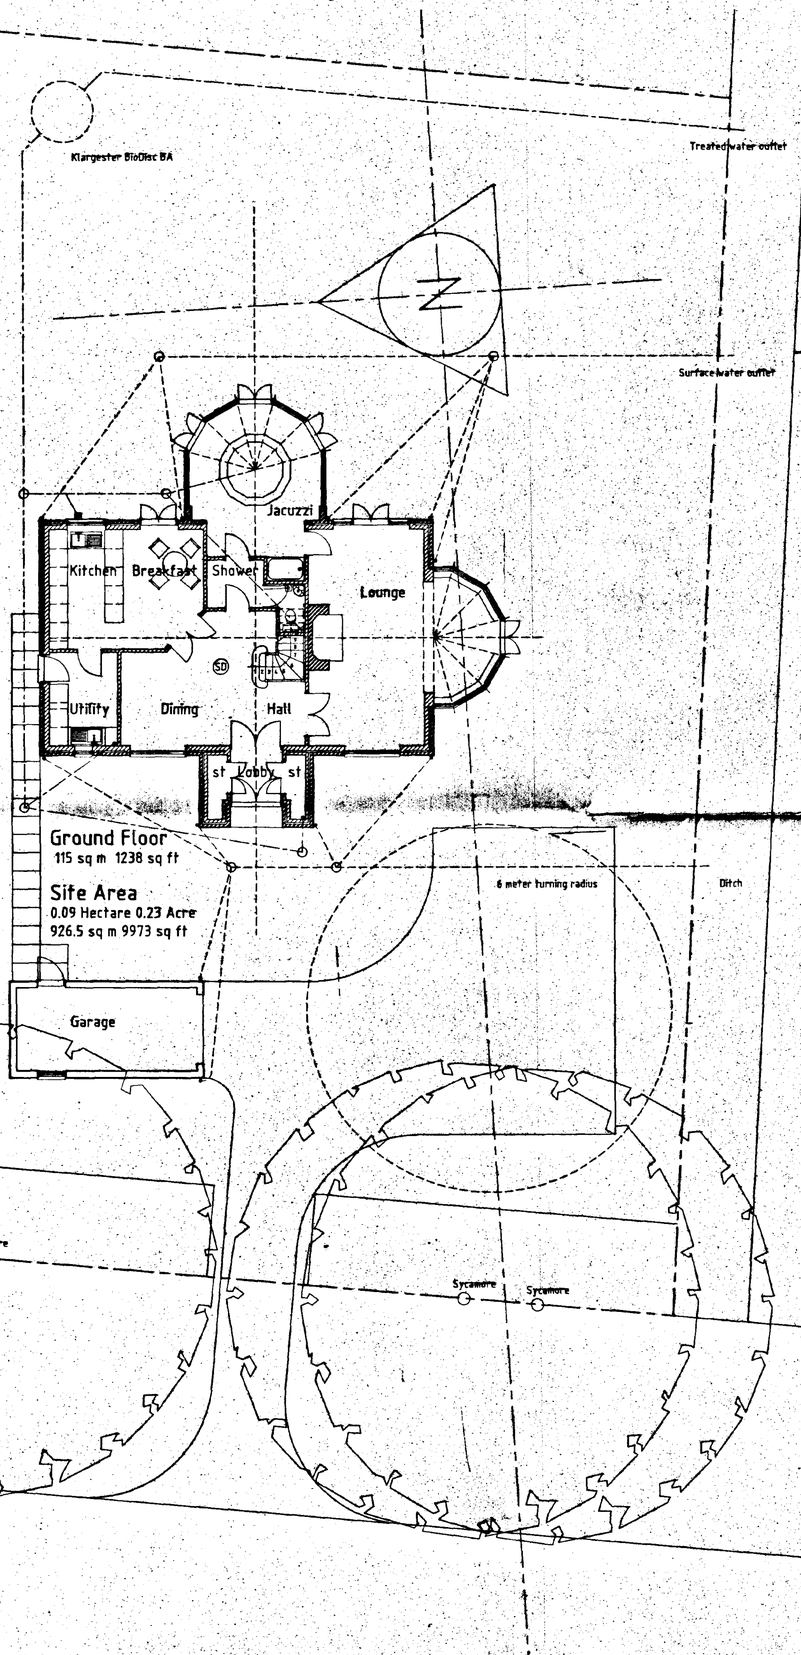


Ground Floor
115 sq m 1238 sq ft

Site Area
0.09 Hectare 0.23 Acre
926.5 sq m 9973 sq ft



East Elevation

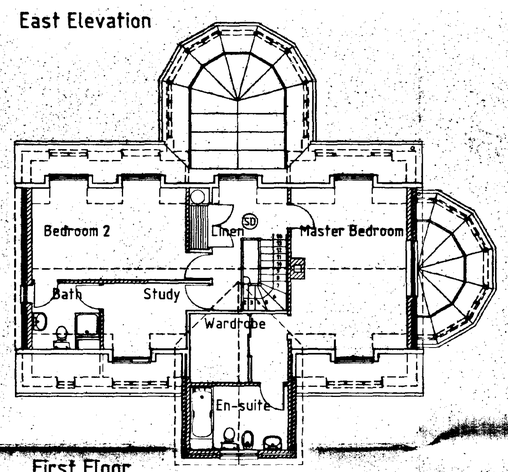


First Floor
76.5 sq m 823 sq ft

Total Floor Area
191.5 sq m 2061 sq ft




South Elevation

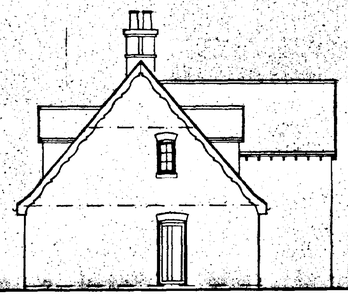


North Elevation

Materials
Pantile roof, red brick wall & white stained windows

Location Plan 1:2500

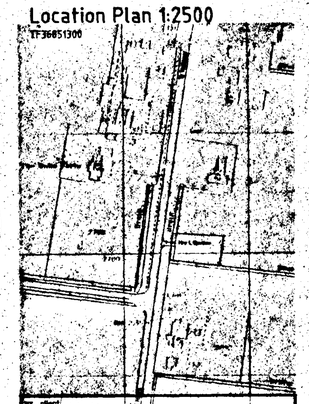

Site Plan 1:500

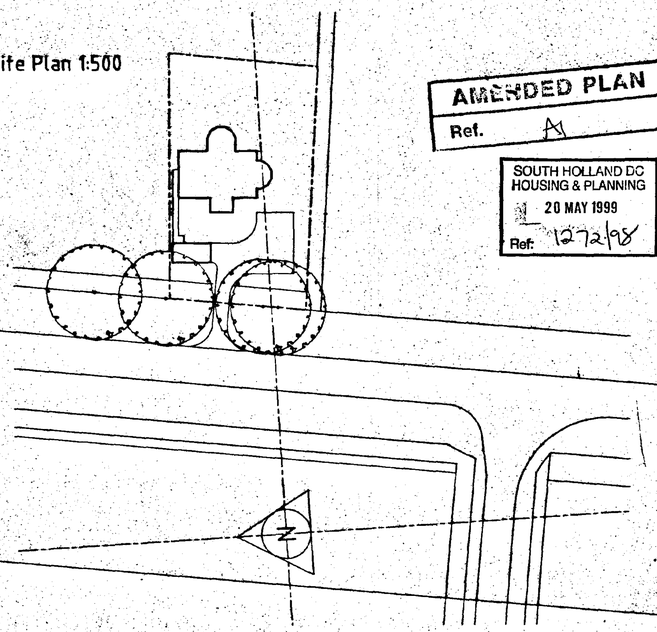

AMENDED PLAN
Ref. A

SOUTH HOLLAND DC
HOUSING & PLANNING
20 MAY 1999
Ref: 1272/98

client
Mrs. L. Dawson

project
Broadgate, Sutton St. Edmund.
Spalding, South Lincolnshire.

drawing
Proposed House.

Scheme Plan

date	scale	drawn
8:10:98	1:100	MCC

OWEN BOND
PARTNERSHIP
ARCHITECTURE
Queens House, Queens Road, Norwich NR1 3PL
Telephone (01603) 620328 Fax (01603) 761580

98	5716	1	E