

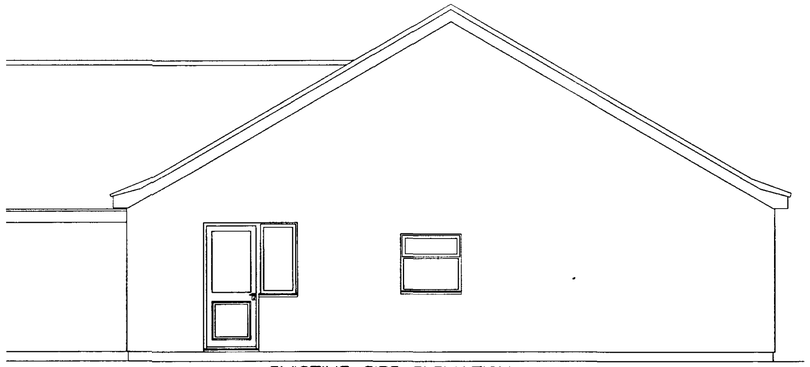



EXISTING SIDE ELEVATION

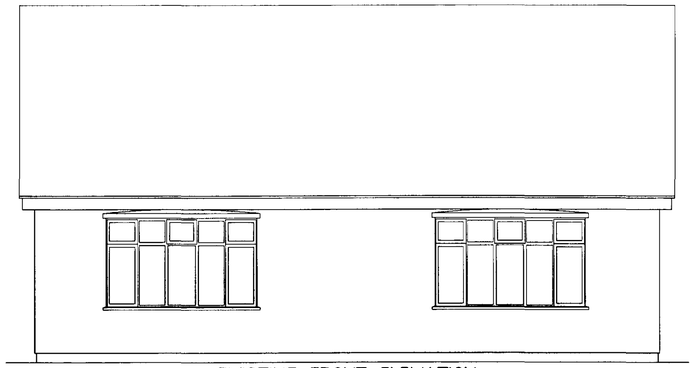


EXISTING FRONT ELEVATION

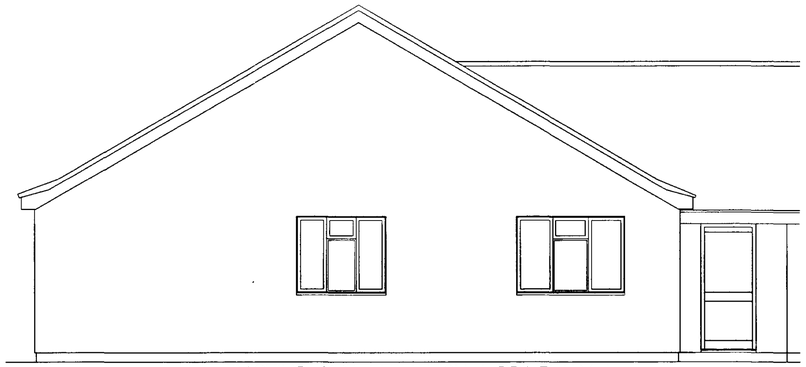


EXISTING SIDE ELEVATION (DRIVEWAY)

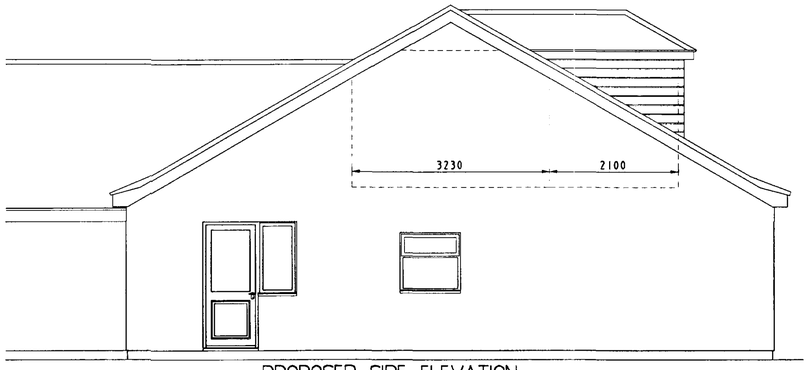


PROPOSED SIDE ELEVATION

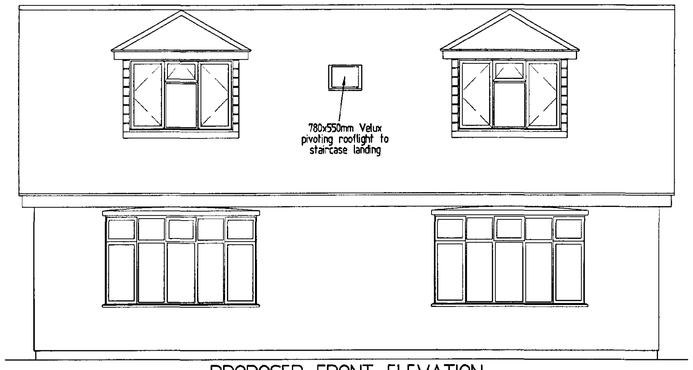

PROPOSED FRONT ELEVATION

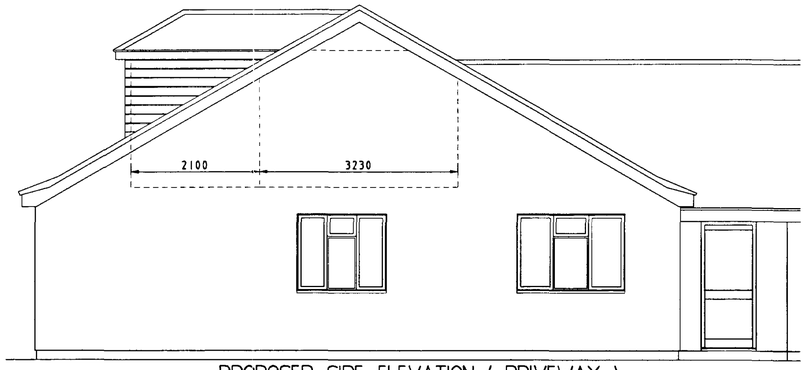


PROPOSED SIDE ELEVATION (DRIVEWAY)

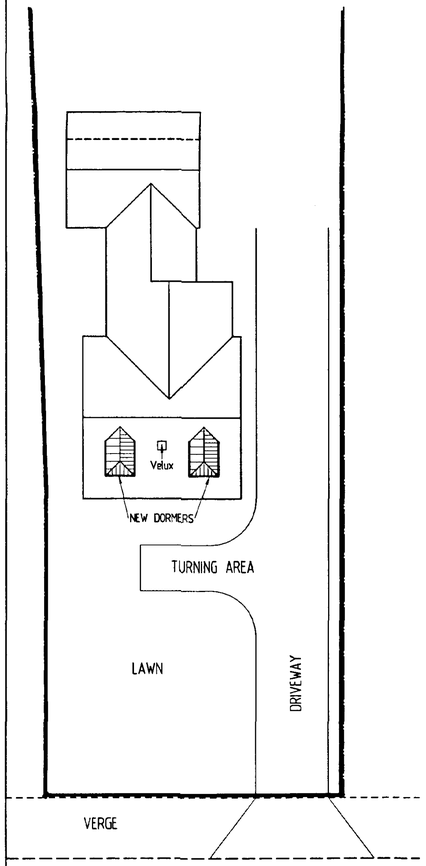


LUTTON GATE ROAD

SITE LAYOUT PLAN Scale 1:200

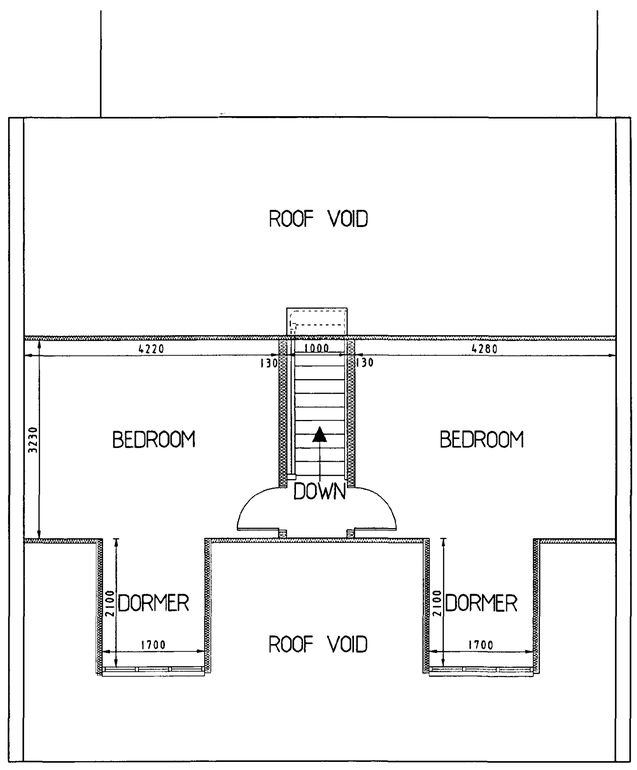

PROPOSED FIRST FLOOR LAYOUT

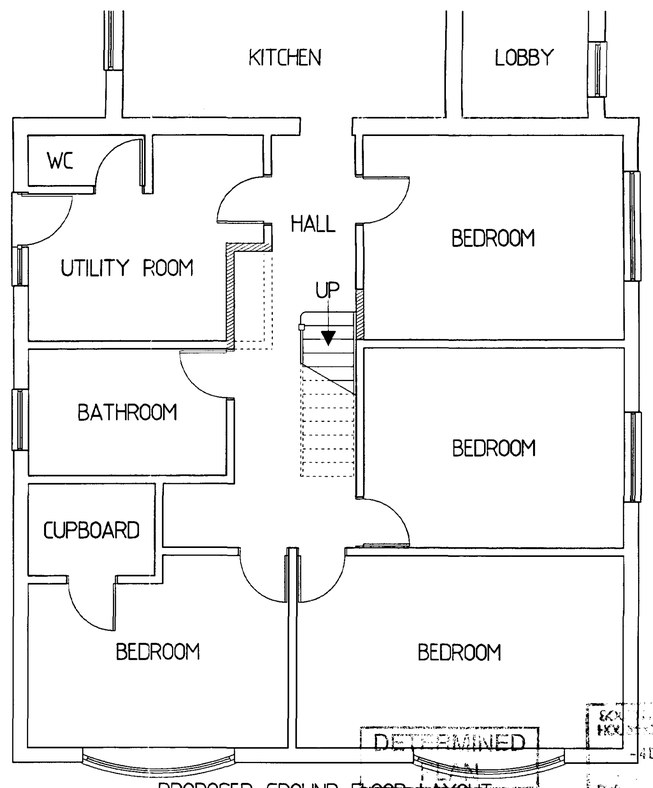

PROPOSED GROUND FLOOR LAYOUT

DETERMINED
4 DEC 2001

Drawing Title -
CONVERSION OF EXISTING BUNGALOW LOFT SPACE TO FORM TWO ADDITIONAL BEDROOMS
266 LUTTON GATE, SUTTON ST. EDMUNDS, LINCS.
Existing and Proposed Floor Layouts and Elevations

Client -
Mr. and Mrs. P. LING
266 LUTTON GATE, SUTTON ST .EDMUNDS, LINCS.

Scales -	Date -	Drawing No -	Rev -
1:50	November 2001	CAD 48 / 1	

Craig Brand
Architectural & Highway Design.
53a St. Peters Road.
March. Cambs. PE15 9NA.
Tel: (01354) 656977 / 660012.