



SIDE ELEVATION
SCALE 1:100

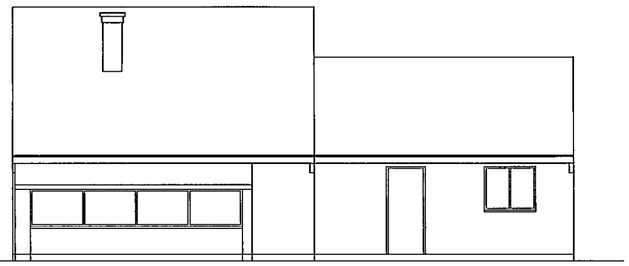


REAR ELEVATION
SCALE 1:100

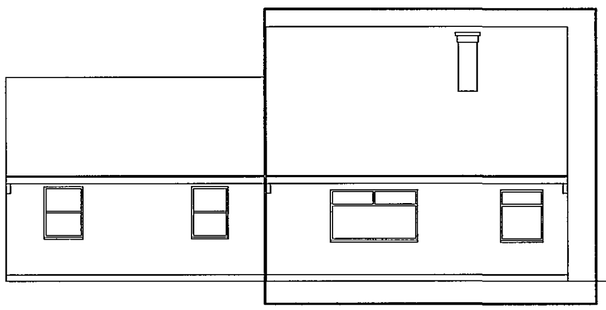



FRONT ELEVATION
SCALE 1:100

section to be re-built

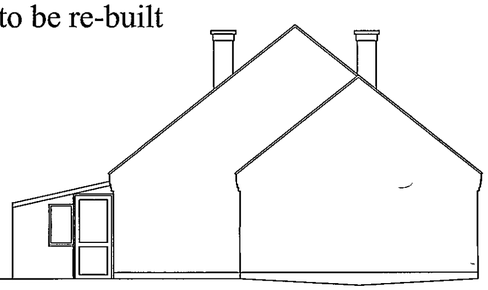

SIDE ELEVATION
SCALE 1:100

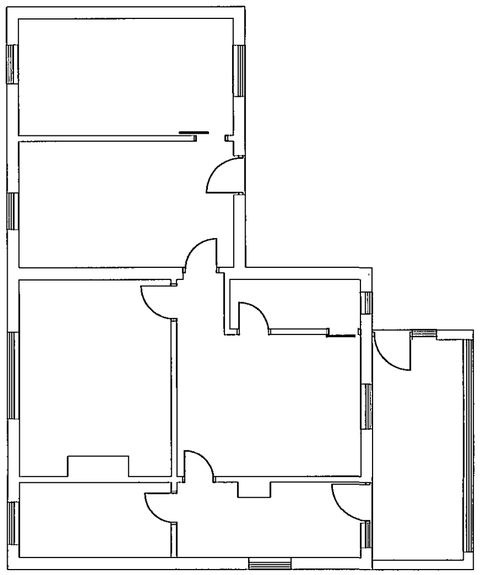

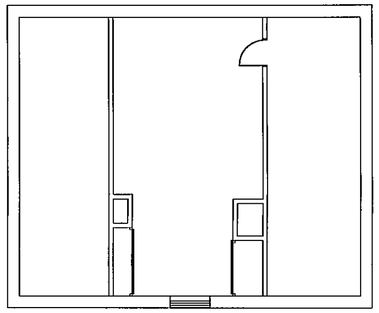

- Contractors are responsible for checking dimensions, tolerances and references. Any discrepancy to be verified with Peter Humphrey Assocoates Limited before proceeding with the works.

- Where a detail is covered by drawings to different scales the larger scale drawing is to be worked to.

- Figured dimensions to be worked to in all cases.

Rev.	Date	Description	Initials

Peter Humphrey Associates LTD
ARCHITECTURAL DESIGN AND BUILDING

PROJECT
PROPOSED EXTENSION

ADDRESS

FIG TREE COTTAGE
GUANOCKGATE
SUTTON ST EDMUND

CLIENT
MR.HUNNS

DATE	SCALE	DRAWN BY
MARCH 06	1:100	
JOB. NO 3846-SURVEY		REVISION

DO NOT SCALE FROM THIS DRAWING

COPYRIGHT: THIS DRAWING MUST NOT BE ISSUED, LOANED OR COPIED WITHOUT THE CONSENT OF PETER HUMPHREY ASSOCIATES LIMITED

Architectural
Peter Humphrey Associates LTD
ARCHITECTURAL DESIGN AND BUILDING
TELEPHONE 01945 466 966
FAX 01945 466 433
E-MAIL: info@peterhumphrey.co.uk
30 OLD MARKET WISBECH CAMBS PE13 1NB
British Institute of Architectural Technologists