
notes


- Contractors are responsible for checking dimensions, tolerances and references. Any discrepancy to be verified with Peter Humphrey Associates Limited before proceeding with the works.

- Where a detail is covered by drawings to different scales the larger scale drawing is to be worked to.


- Figured dimensions to be worked to in all cases.

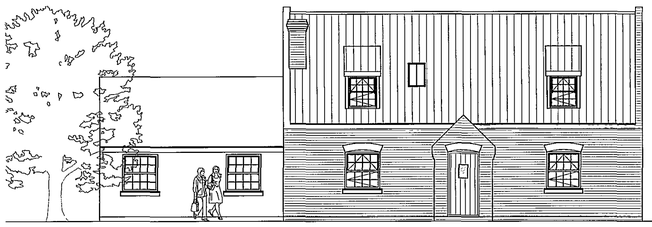


FRONT ELEVATION
SCALE 1:100

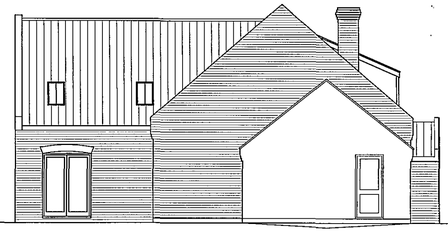


SIDE ELEVATION
SCALE 1:100

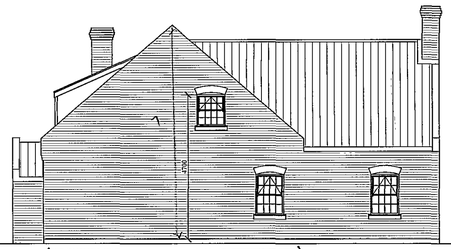


SIDE ELEVATION
SCALE 1:100

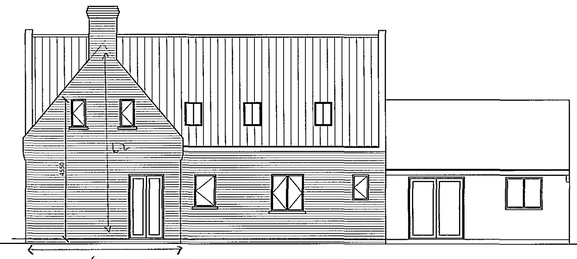

FRONT ELEVATION
SCALE 1:100

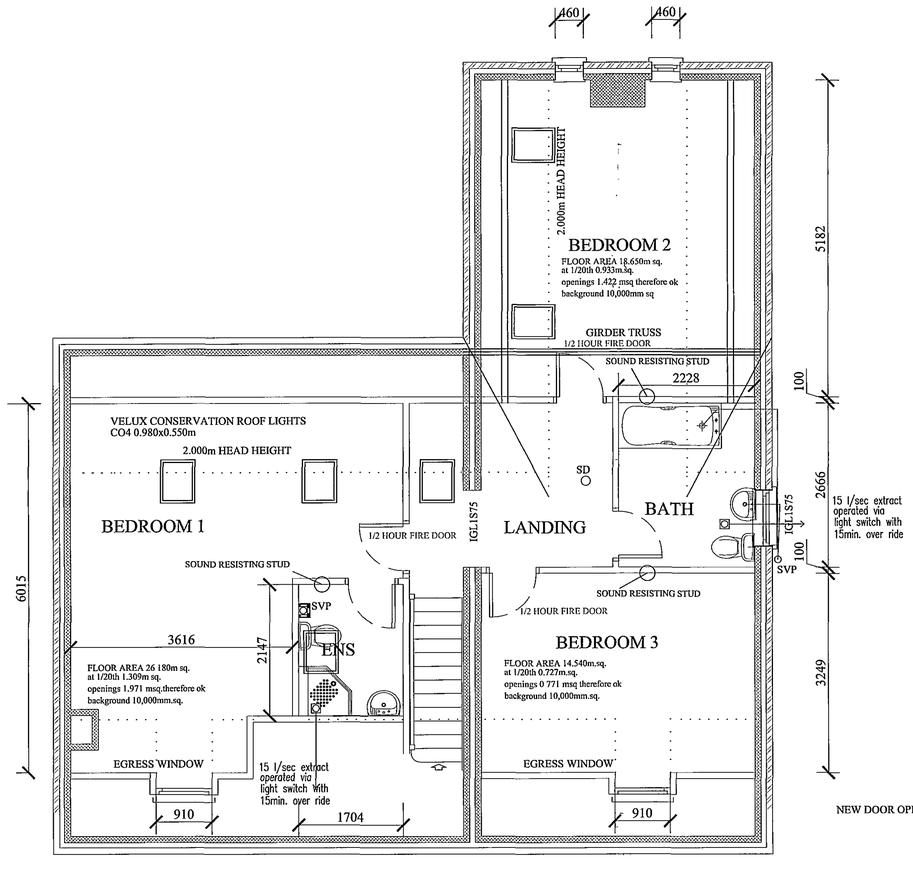

FIRST FLOOR

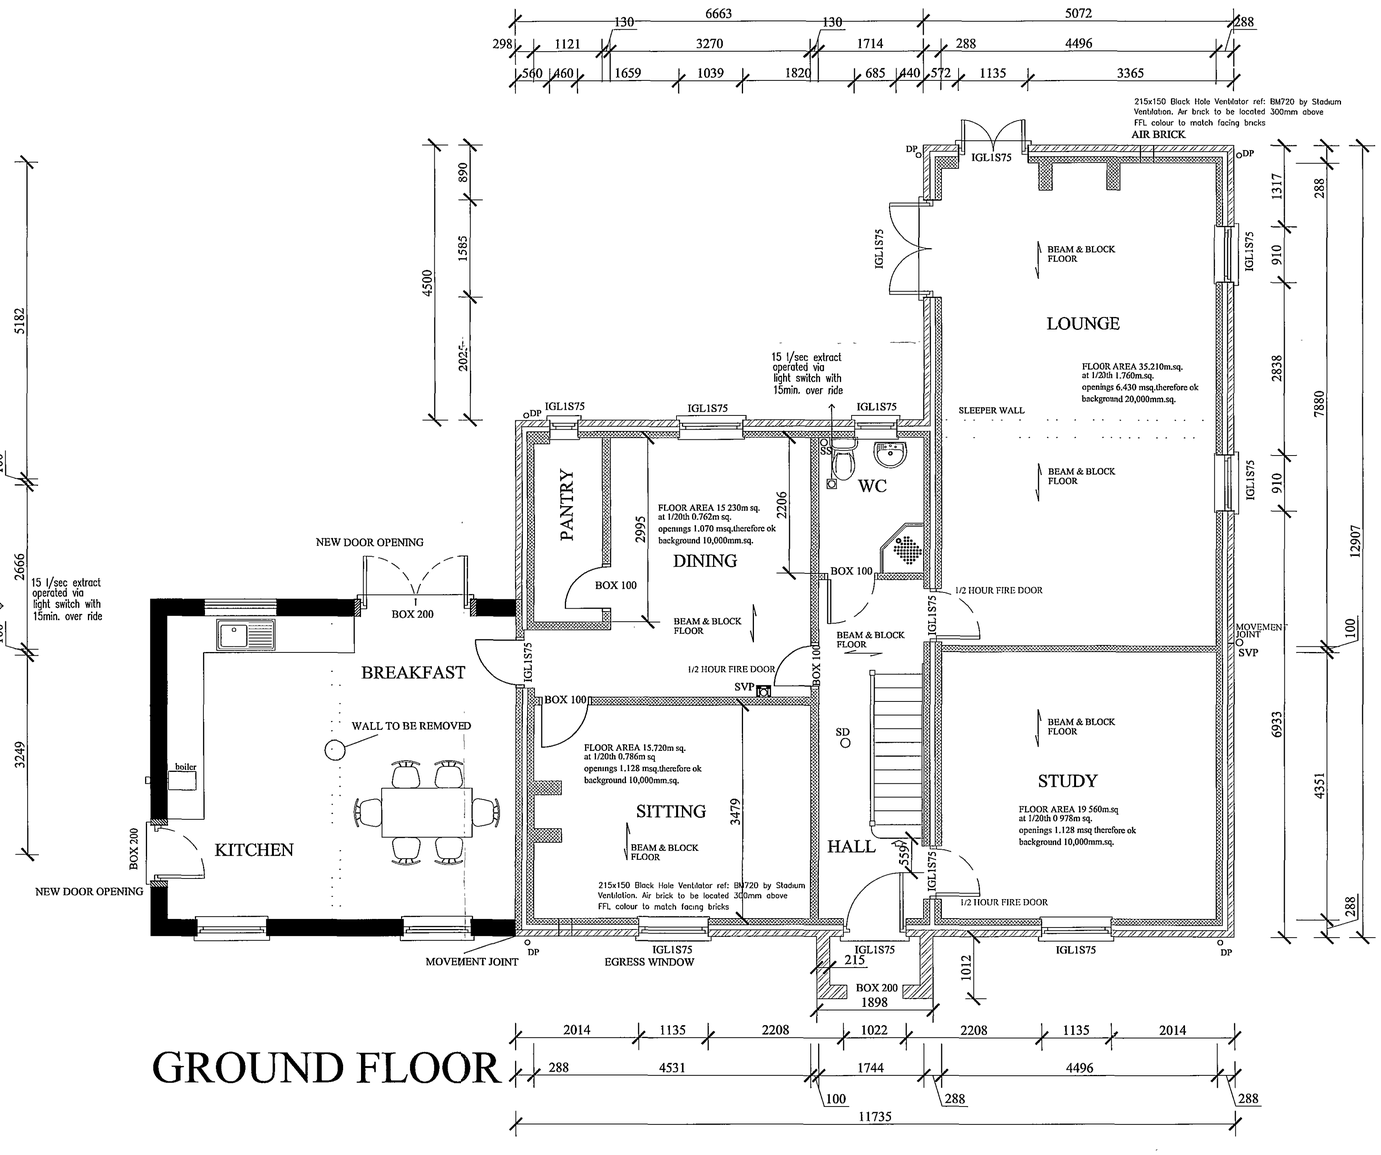

GROUND FLOOR

RECEIVED
SHDC
PLANNING & DEVELOPMENT
2 4 OCT 2007
Ref. 1430/07

Rev.	Date	Description	Initials

Peter Humphrey Associates LTD
ARCHITECTURAL DESIGN AND BUILDING

PROJECT
PROPOSED EXTENSION

ADDRESS

FIG TREE COTTAGE
GUANOCKGATE
SUTTON ST EDMUND

CLIENT
MR HUNNS

DATE	SCALE	DRAWN BY
SEPT 07	1:100 1:50	
JOB. NO 3846-PL02		REVISION

DO NOT SCALE FROM THIS DRAWING
COPYRIGHT: THIS DRAWING MUST NOT BE ISSUED, LOANED OR COPIED WITHOUT THE CONSENT OF PETER HUMPHREY ASSOCIATES LIMITED

Architectural
Peter Humphrey Associates LTD
ARCHITECTURAL DESIGN AND BUILDING
TELEPHONE 01945 466 966
FAX 01945 466 433
E-MAIL: info@peterhumphrey.co.uk
30 OLD MARKET WISBECH CAMBS PE13 1NB
British Institute of Architectural Technologists