
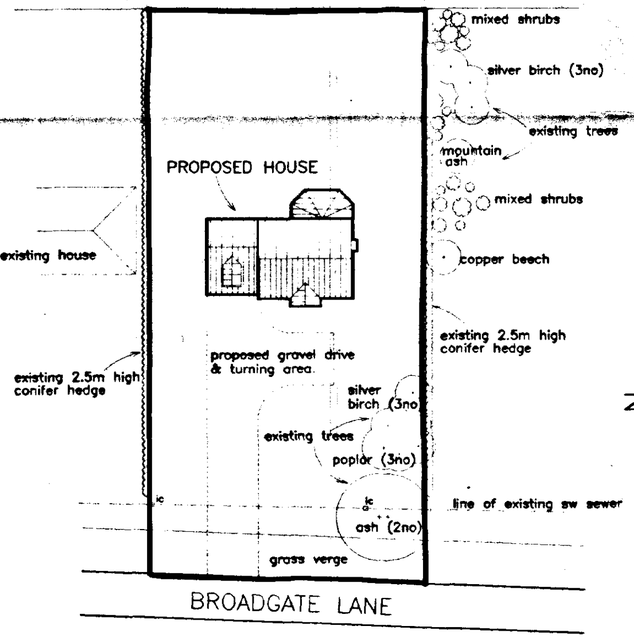


SITE PLAN 1:500

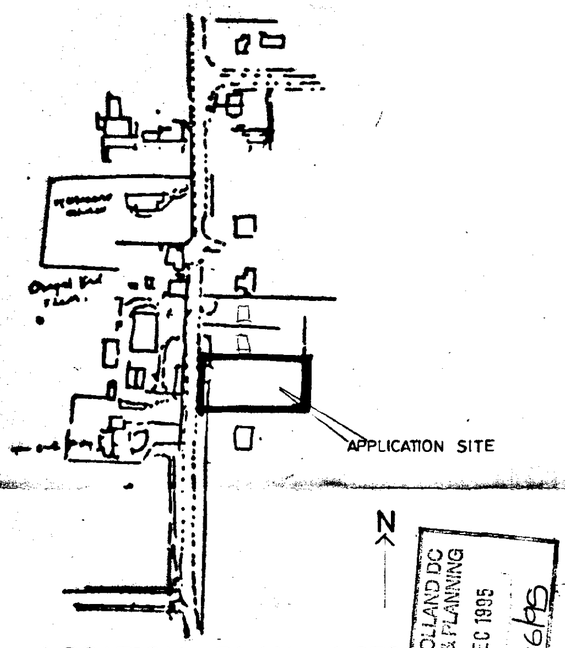

LOCATION PLAN 1:2500

SOUTH HOLLAND DC
HOUSING & PLANNING
04 DEC 1995
Ref: 1/1366/95

DETERMINED
PLAN

Broadgate Builders

Broadgate Builders (Spalding) Limited

Broadgate House, Weston Hills, Spalding, Lincolnshire, PE12 6DB.

Telephone: Holbeach (0406) 380532

TITLE

PROPOSED DETACHED HOUSE
AT: SUTTON ST. EDMUNDS

for: MR & MRS BRADLEY

SITE AND LOCATION PLANS

DATE NOV 1995	DRAWN MD
DRWG. No 9500 5/01	SCALE 1:500, 1:2500


REVISIONS	DES	DATE	SIGN

PLANNING	BUILDING REGS.
CHECK BY	

THIS DRAWING MUST NOT BE REPRODUCED WITHOUT PERMISSION FROM BROADGATE BUILDERS (SPALDING) LTD.

AM ADMEL 932322

This drawing is copyright and may not be altered, traced, copied, photographed or used for any purpose other than that for which it is issued without consent of Broadgate Builders (Spalding) Ltd.

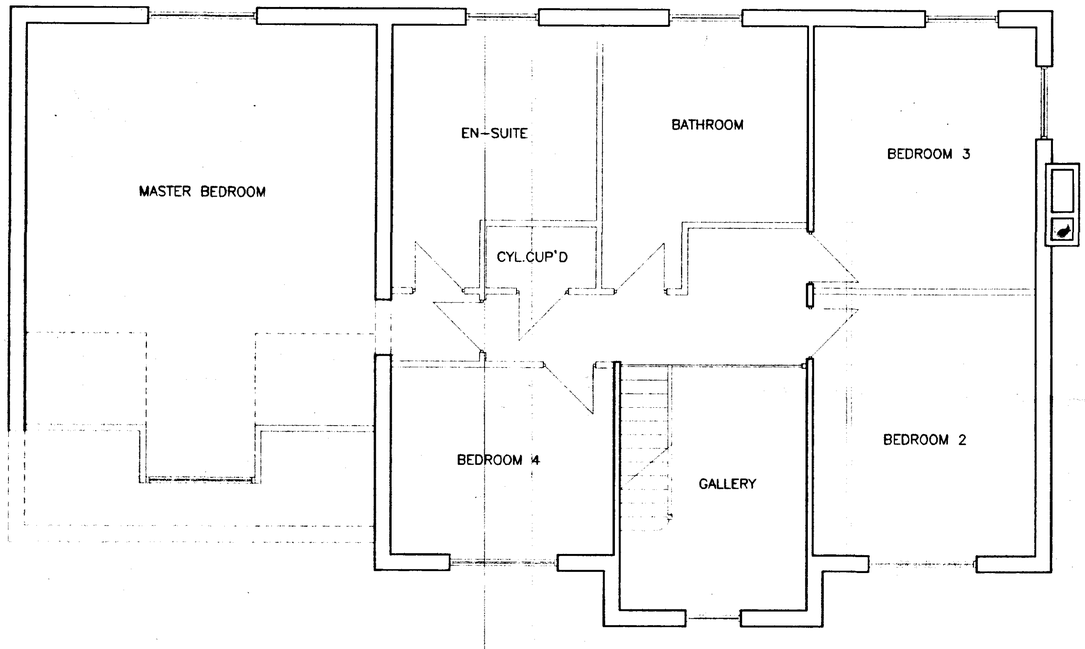

FIRST FLOOR LAYOUT



FRONT ELEVATION


Facing Brickwork to be:
~~Butterley Desford Sandstone.~~
With stone quions to front elevation.
Roof covering to be:
~~Marley Modern Smooth Brown.~~




SIDE ELEVATION



~~REAR ELEVATION~~

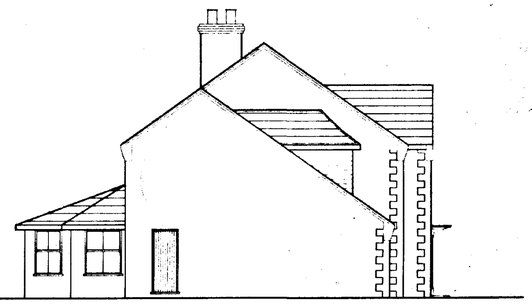

SIDE ELEVATION

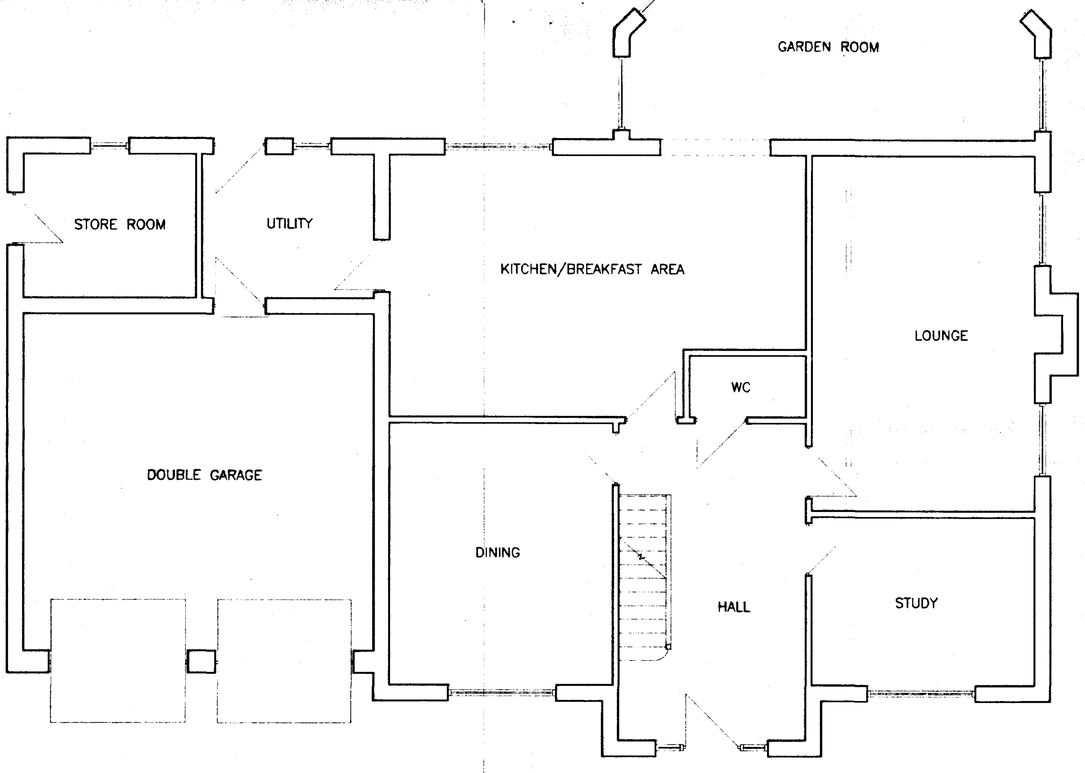

GROUND FLOOR LAYOUT

SOUTH ... HOUSING ... DRAWING
27 NOV 1995
Ref: H19/1136/95.

DETERMINED PLAN

Broadgate Homes
Broadgate Builders (Spalding) Ltd
Broadgate House, Weston Hills,
Spalding, Lincolnshire, PE12 6DB.
Telephone: (01406) 380532 Fax: (01406) 380014

PROJECT TITLE

PROPOSED DETACHED HOUSE
AT: SUTTON ST. EDMONDS
FOR:
MR & MRS BRADLEY

DRAWING

FLOOR LAYOUTS AND ELEVATIONS

REV	DESCRIPTION	DATE	BY

SCALE	DRAWN
1:100, 1:50	MD
DATE	**DRAWING No.**
NOV 95	95005/02