
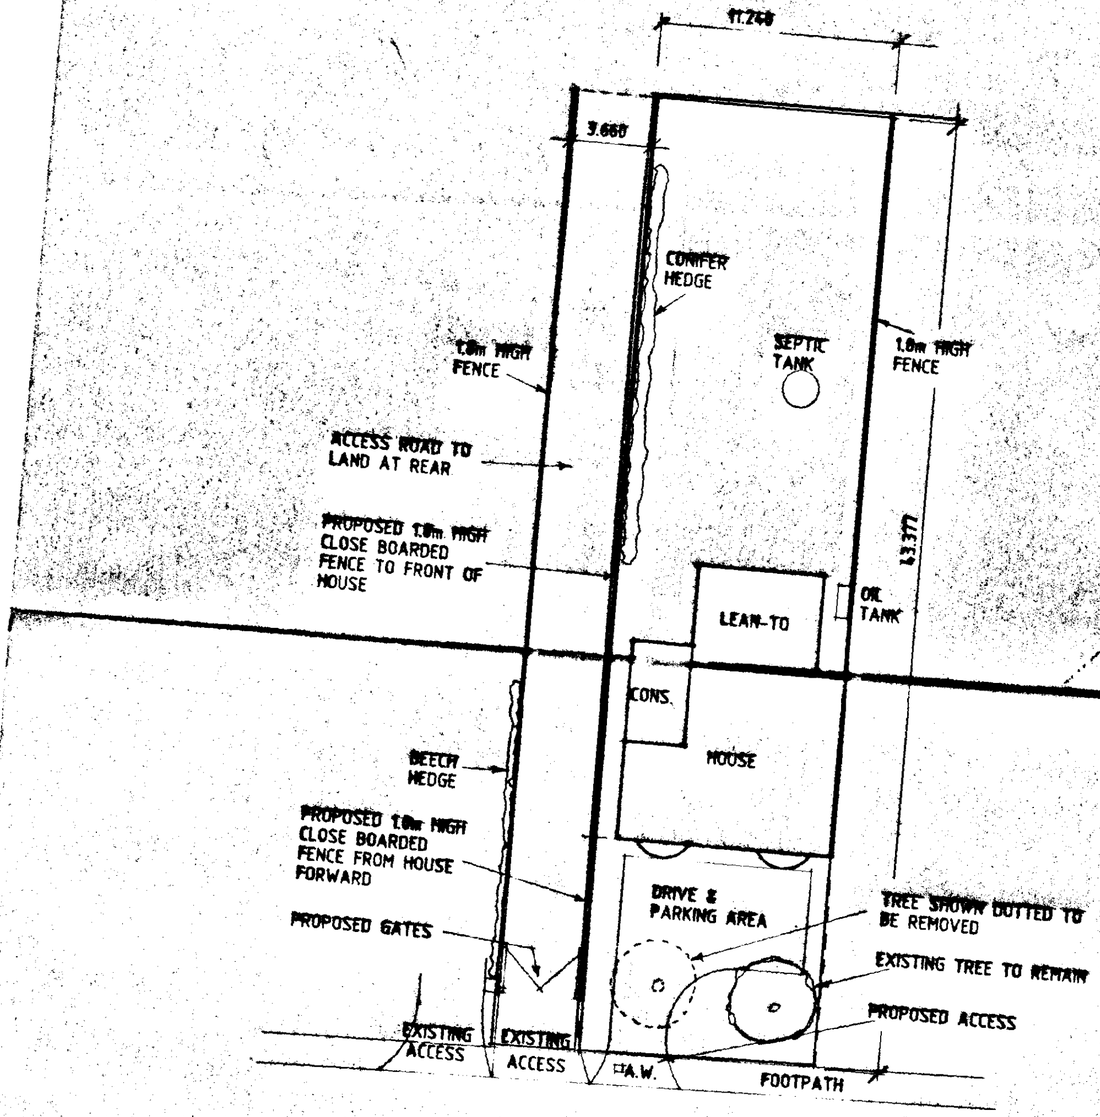


SITE PLAN

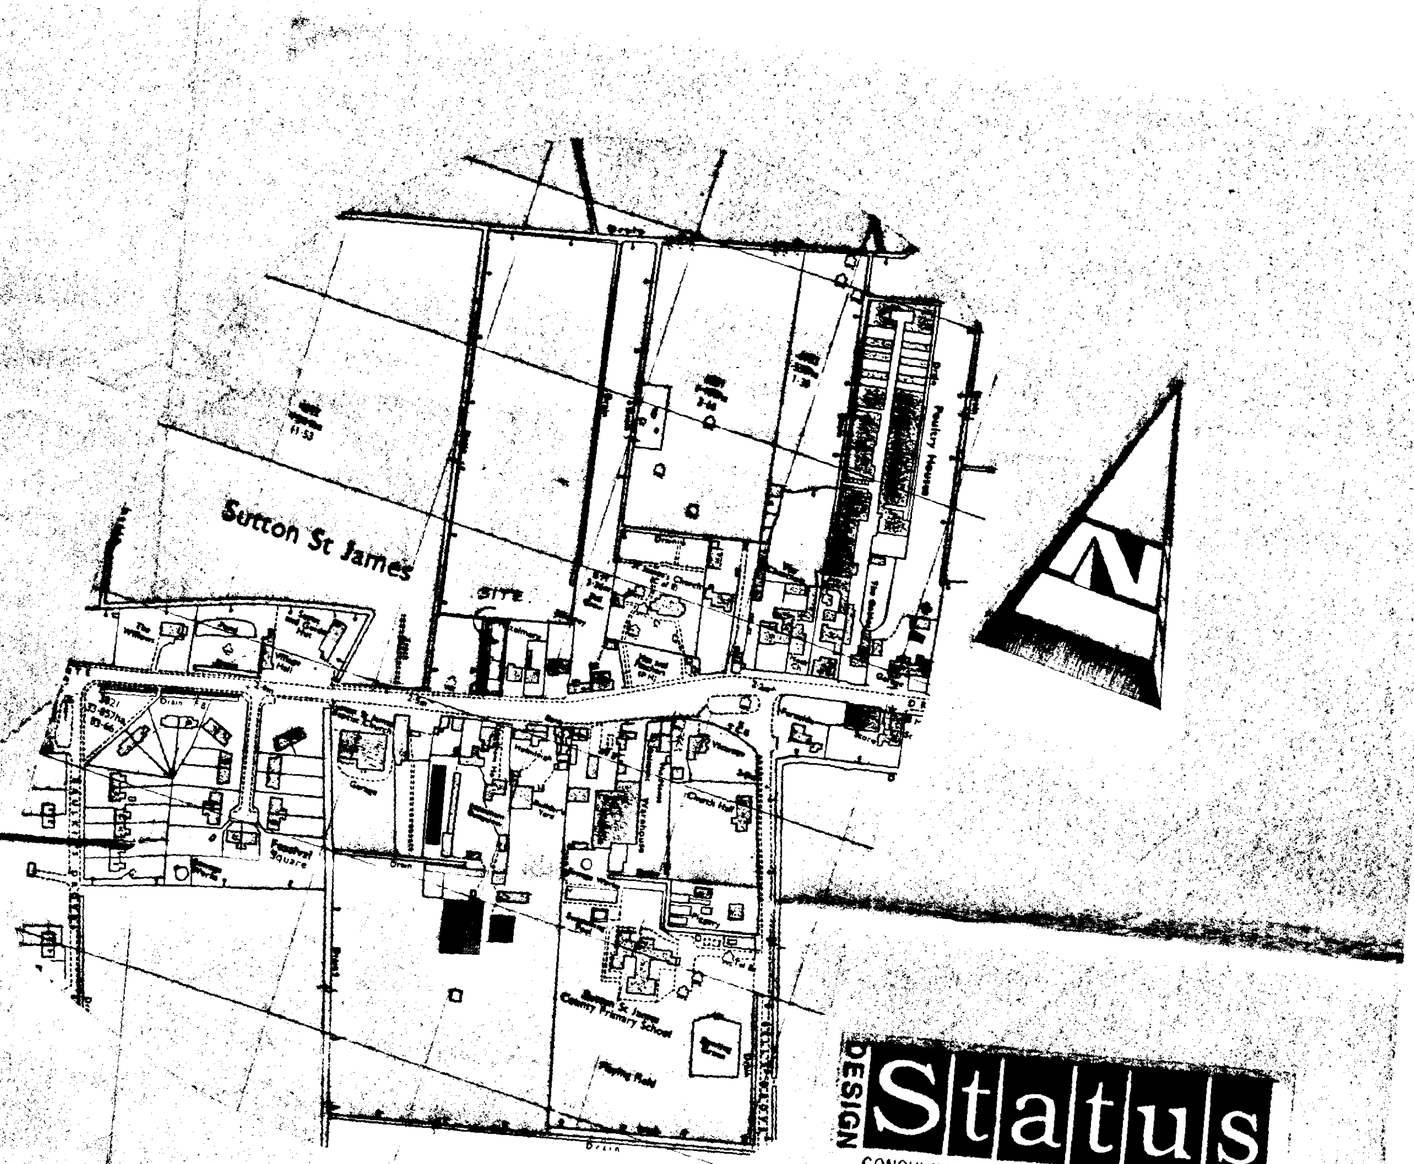

LOCATION PLAN

DETERMINED PLAN

DESIGN Status
CONSULTANTS IN ARCHITECTURE & PLANNING

PROPOSED ACCESS AT MERTON HOUSE, CHAPELGATE, SUTTON ST. JAMES FOR

MR. A. JOHNSON

SOUTH HOLLAND DC HOUSING & PLANNING
06 JAN 1997

SCALE 1:200 1:2500	DRG. No. 9719/2A
DEC-96	S.GILHAM.

3 Edinburgh Walk, Holbeach, Spalding, Lincs. PE12 7AP. Tel: 01406 426343 Fax: