



Proposed Front Elevation 1:100




Proposed Side Elevation 1:100

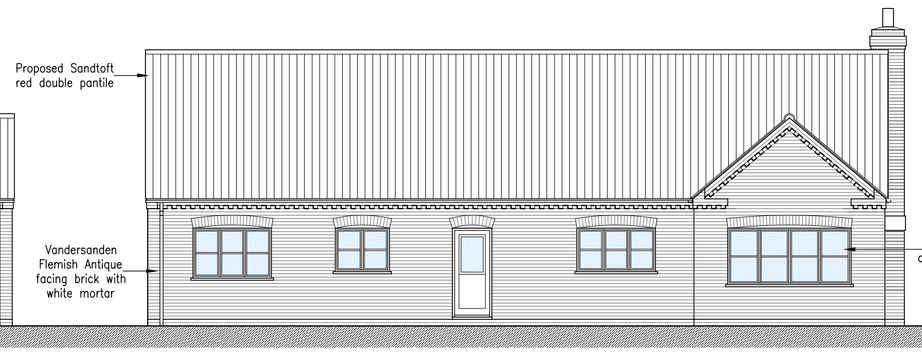


Proposed Rear Elevation 1:100

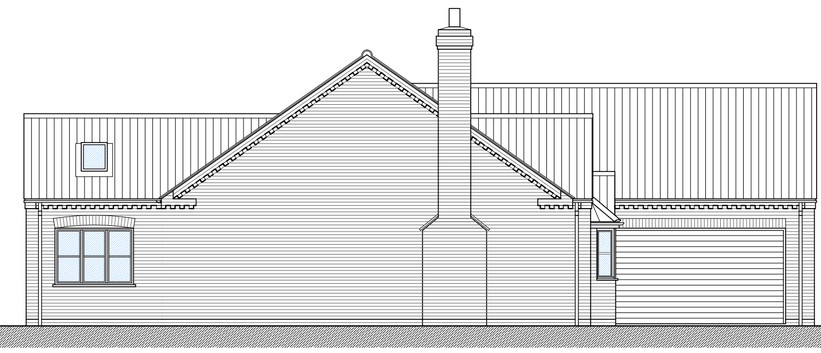


Proposed Side Elevation 1:100

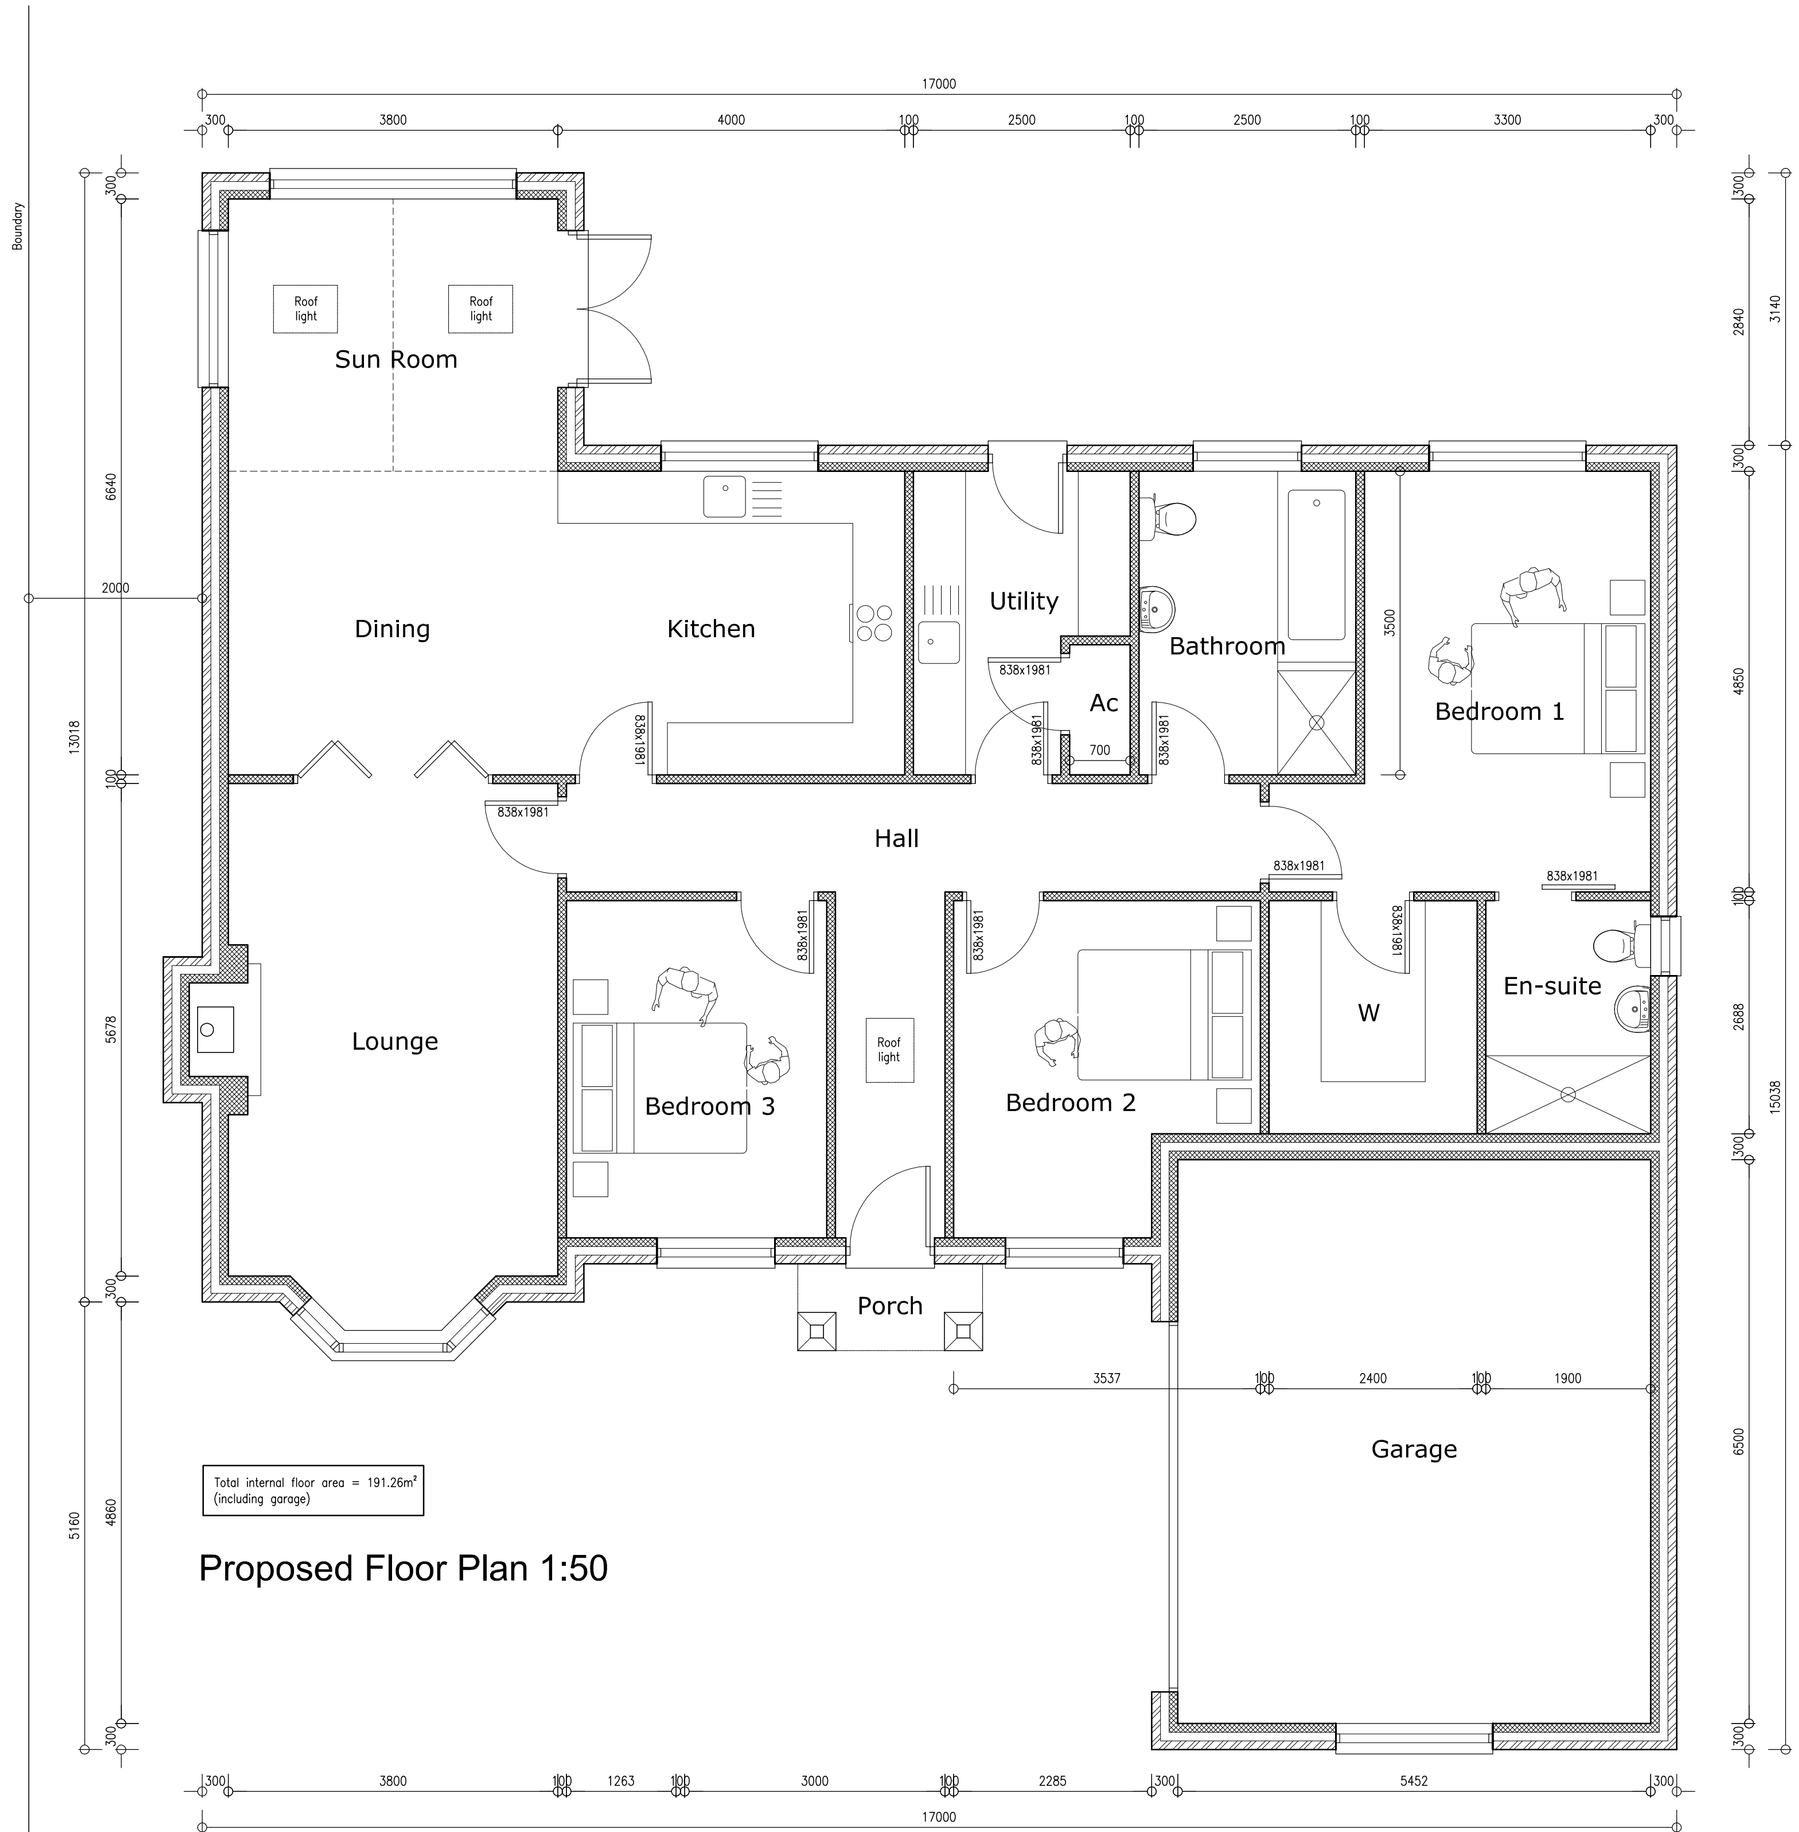

Proposed Floor Plan 1:50

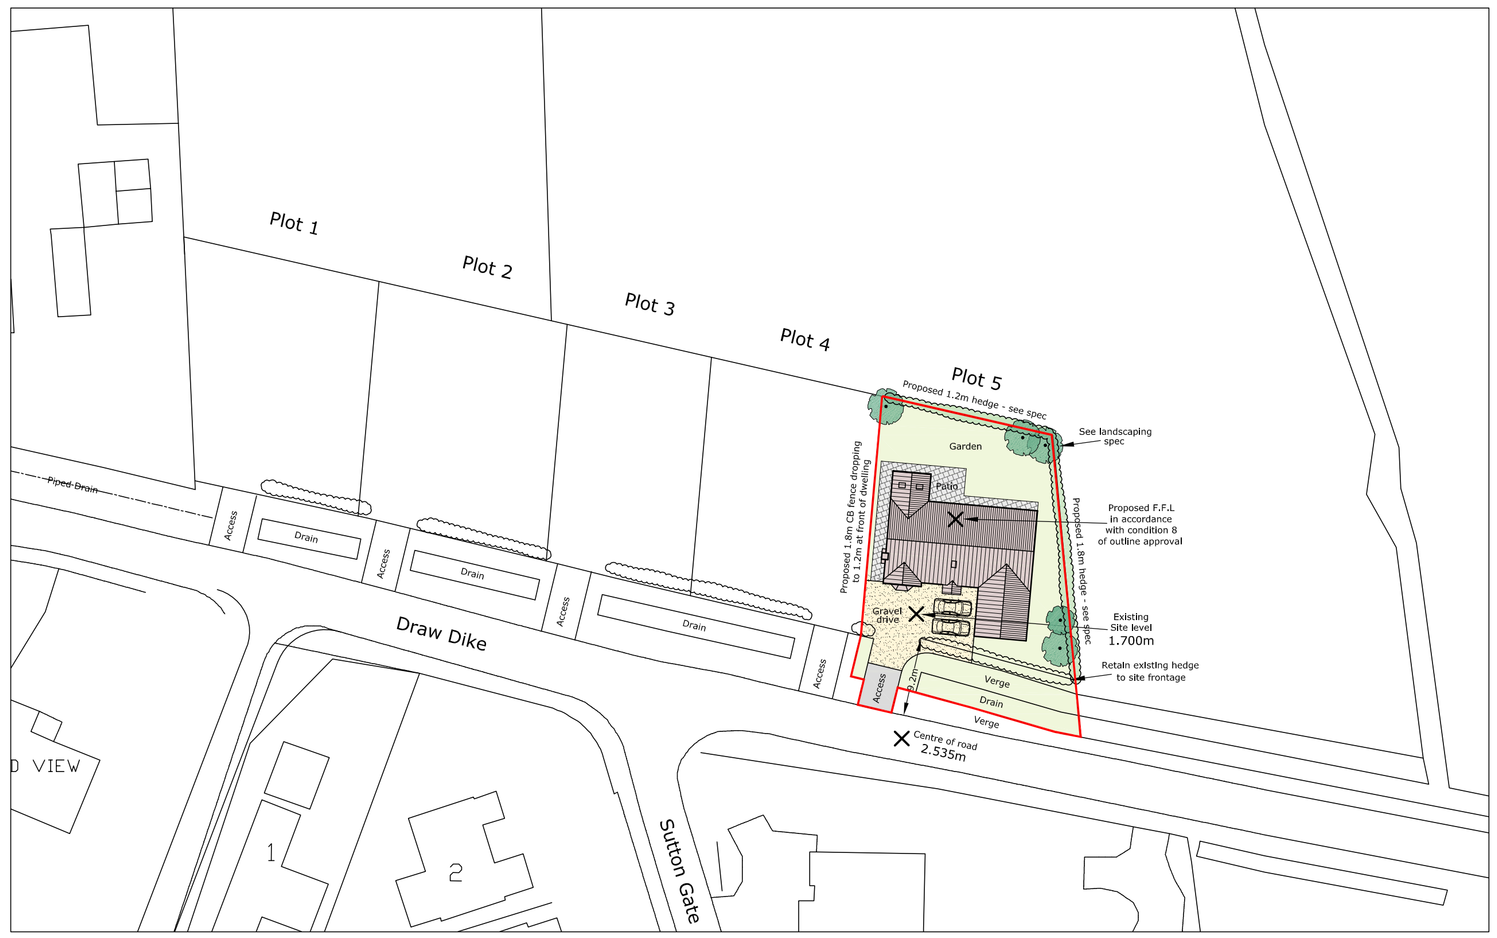

Proposed Site Plan 1:500

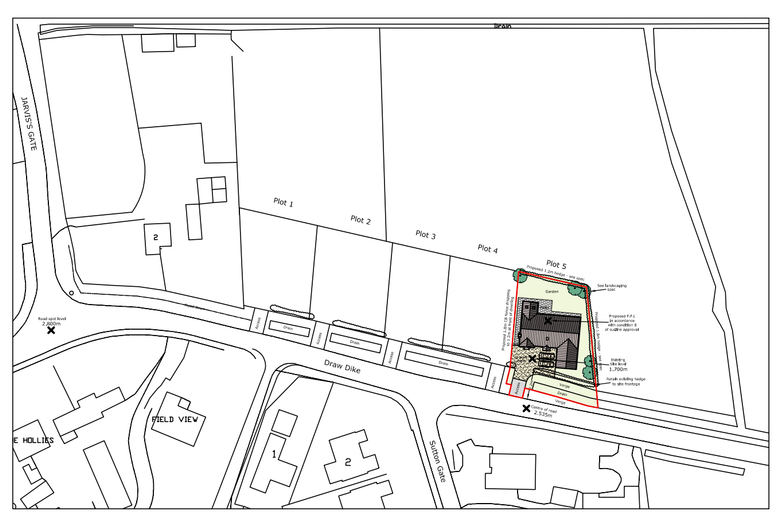

Location Plan 1:1250

N

Peter Humphrey Associates Ltd.
ARCHITECTURAL DESIGN AND BUILDING

PROJECT
Proposed Dwelling
SITE
Plot 5
Land of Draw Dike
Sutton St James
Spalding
Lincs

DRAWING TITLE
PLANNING DRAWING
CLIENT
Mr & Mrs Buckle
DATE OCT 2018 SCALE as shown JOB No. Buckle01

DO NOT SCALE FROM THIS DRAWING
COPYRIGHT: THIS DRAWING MUST NOT BE ISSUED, LOANED OR COPIED
WITHOUT THE CONSENT OF PETER HUMPHREY ASSOCIATES

Peter Humphrey Associates
ARCHITECTURAL DESIGN AND BUILDING
TELEPHONE: 01945 466 966
FAX: 01945 466 433
E-MAIL: info@peterhumphrey.co.uk
31 OLD MARKET WISBECH CAMBS PE13 1NB

Fenland District Council
Building Design Awards
Building Excellence in Fenland
Category Winner 08,09,10
Overall Winner 2010