



Proposed South-West Elevation 1:100

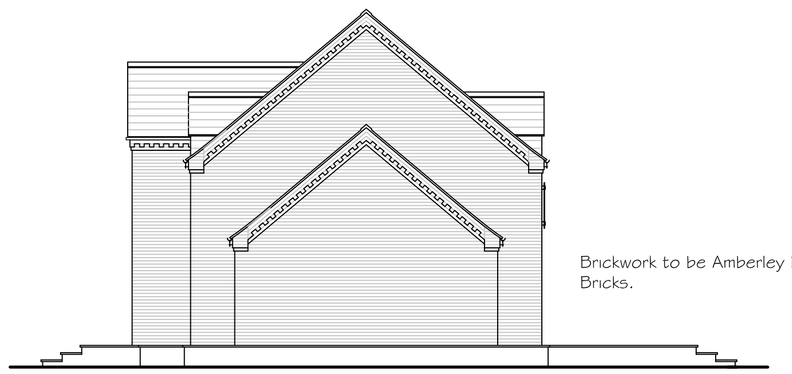


South-East Elevation




North-East Elevation

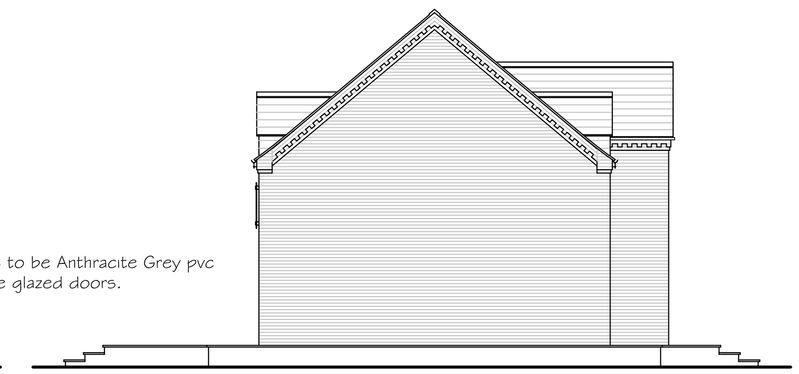


North-West Elevation

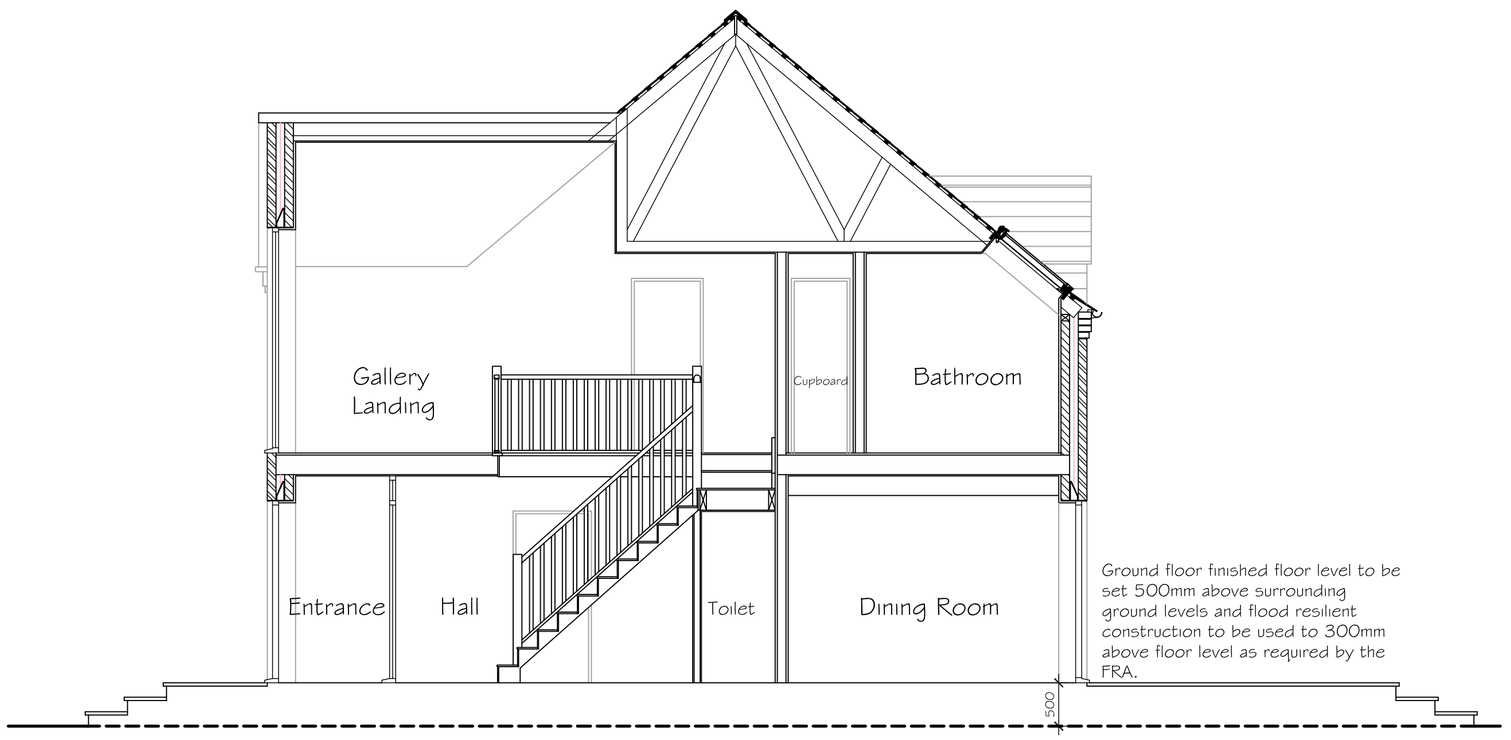


Section A-A 1:50

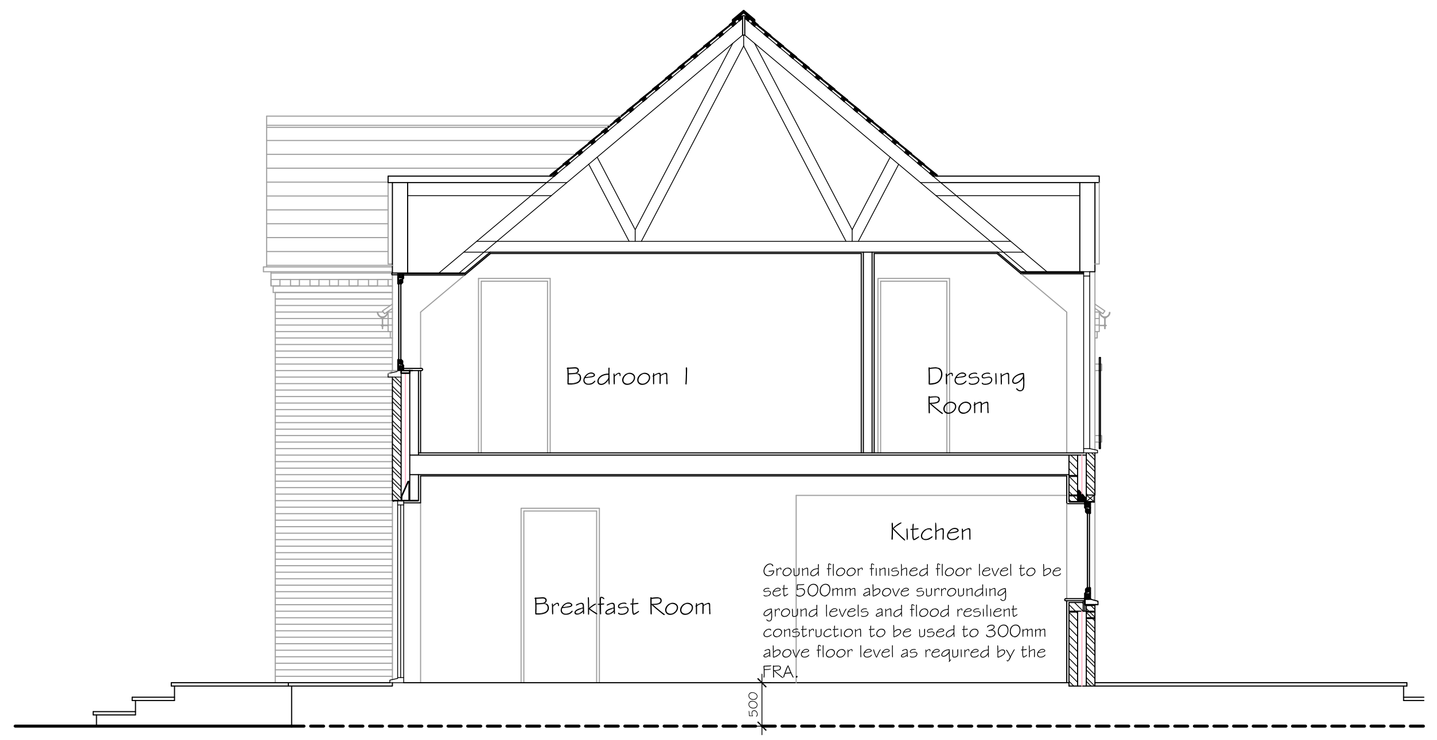

Section B-B

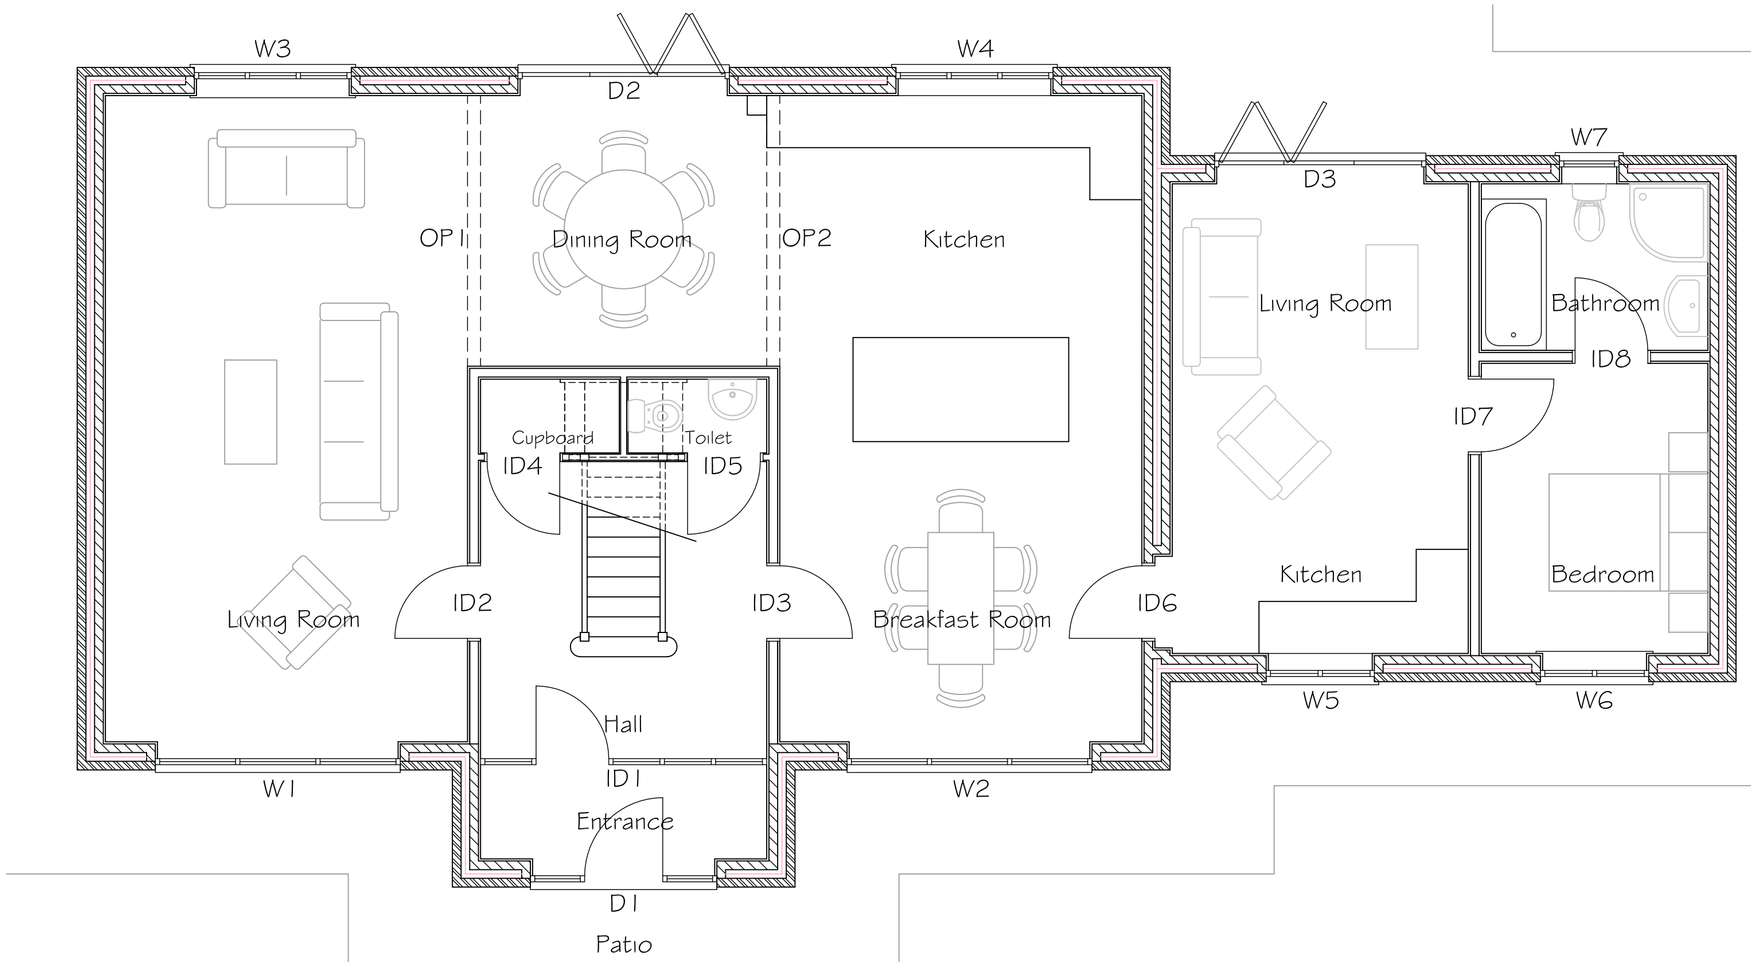

Proposed Ground Floor Plan 1:50

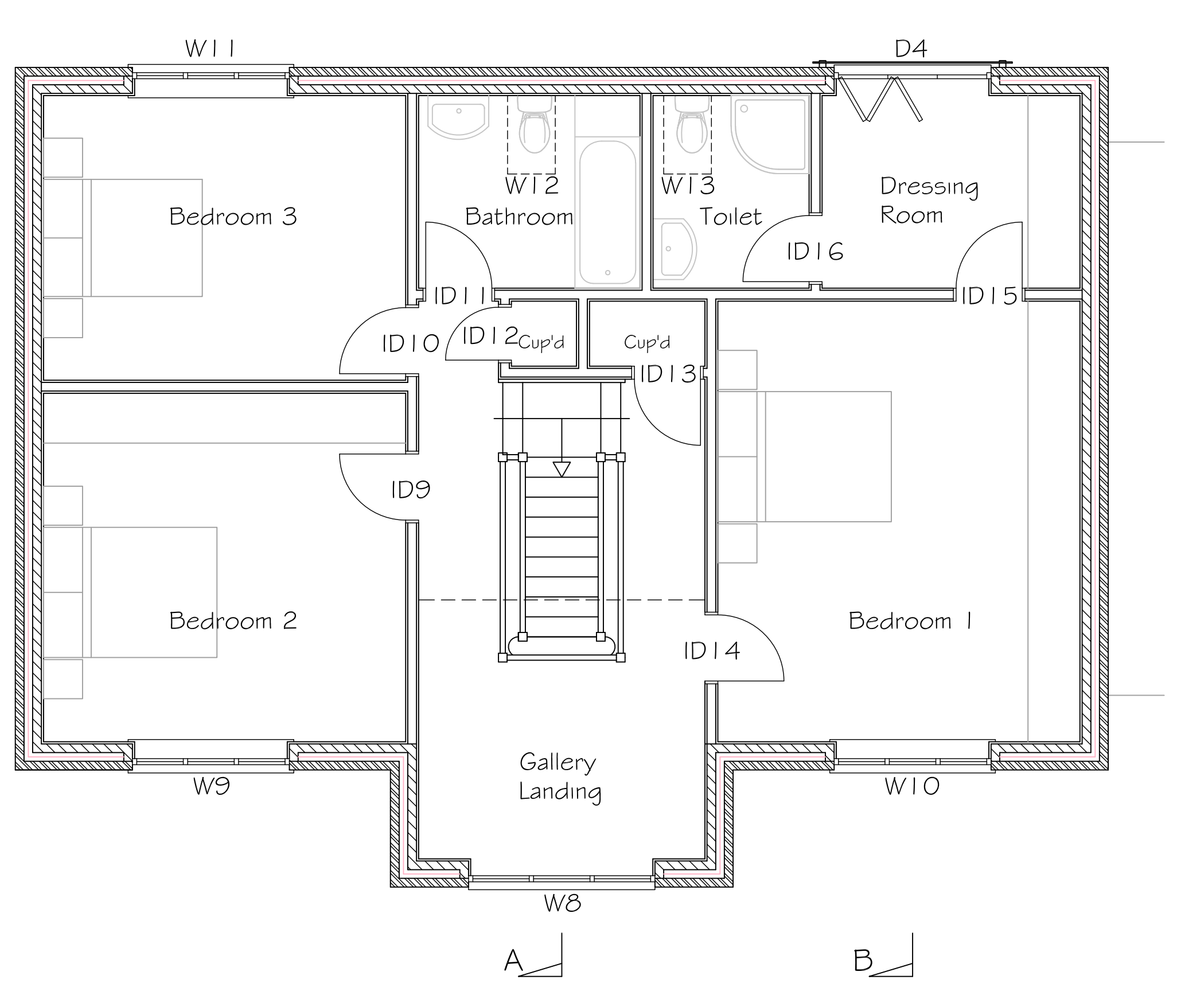

First Floor Plan

Notes

1. The copyright of this drawing is the property of Ian H Bix Associates Ltd and must not be copied without their consent.
2. No measurements to be scaled off the plan, but measurements to be checked on site by the Contractors prior to commencement of works, and any discrepancies brought to the attention of the Designer.

Revisions

IAN · H · BIX
Associates Ltd
M·C·I·A·T
ARCHITECTURAL AND BUILDING CONSULTANTS
SANDPIPER HOUSE, LEETE WAY, WEST WINCH
KING'S LYNN, NORFOLK PE33 0ST
TEL: 01553 844077 FAX: 01553 844078
EMAIL: mail@ianbix.co.uk WEB: www.ianbix.co.uk

Project
Proposed Dwelling & Annexe
The Challenge,
Childersgate,
Sutton St James

Drawing Title
Proposed Plans, Elevations and Sections

Scale	1:50 & 1:100 @ A1
Date	December 2021
Drawn	JAF

Drawing No. 2415-10