

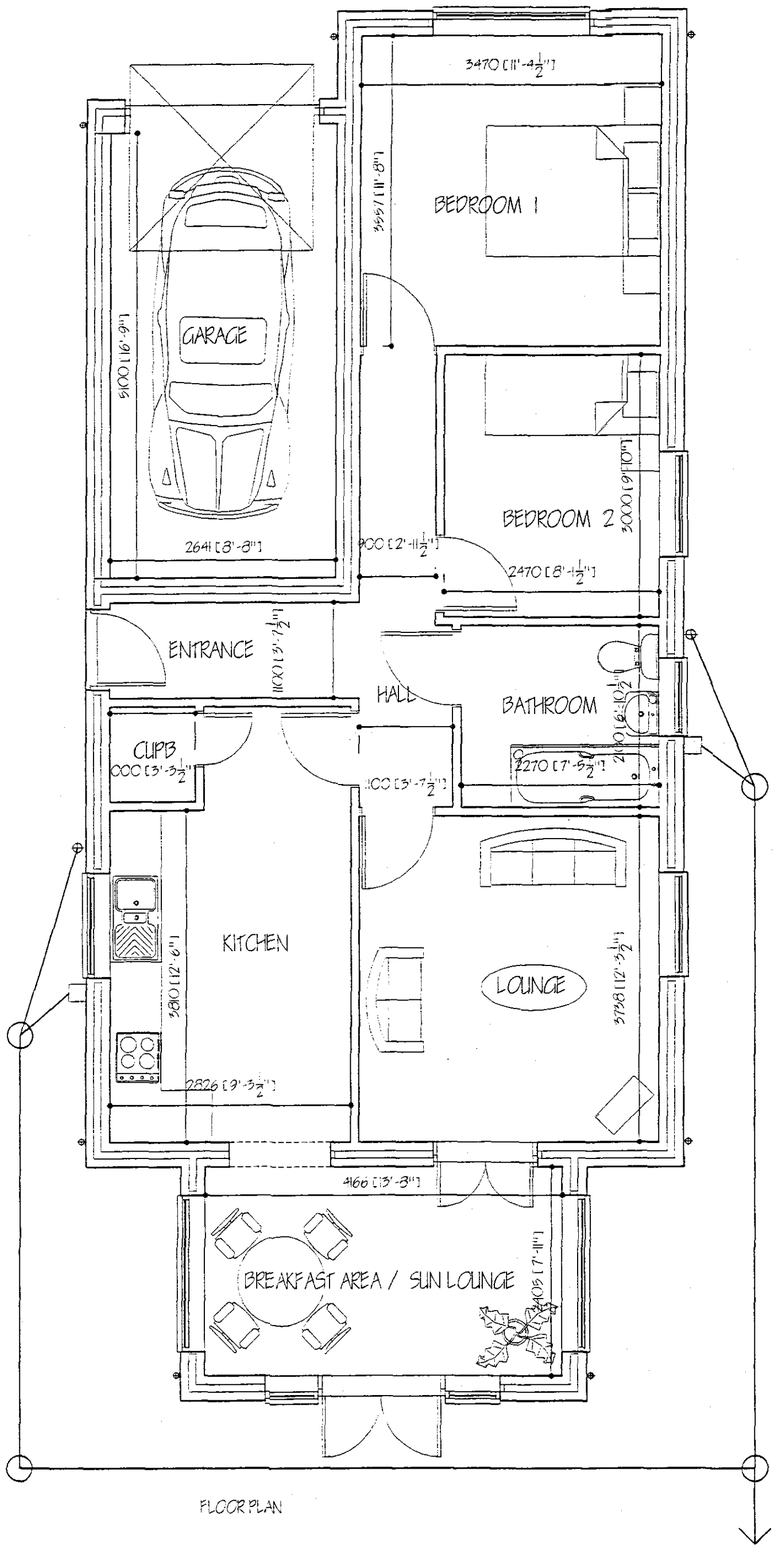



FLOOR PLAN

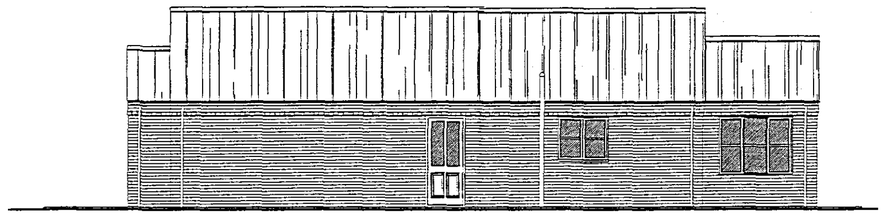


SIDE ELEVATION

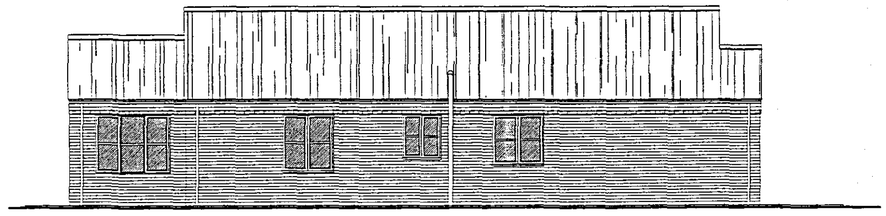

SIDE ELEVATION

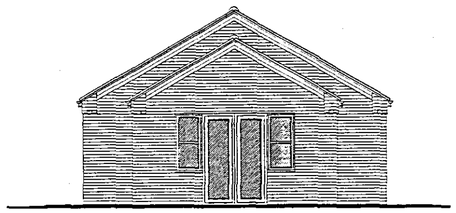

BACK ELEVATION

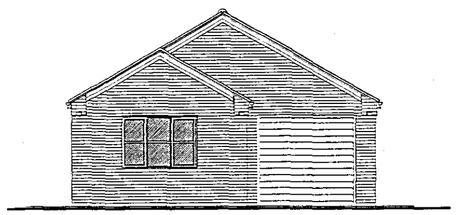

FRONT ELEVATION

G. R. MERCHANT LTD.
I.ENG AMICE FIWO

ARCHITECTURAL, STRUCTURAL AND LAND DRAINAGE CONSULTANTS

4 Wrights Mews
12A Park Road, Holbeach,
Spalding, Lincs. PE12 7EE
Tel: 01406 490800
Fax: 01406 425744
E-Mail: gr.merchant@btconnect.com

Project
PROPOSED BUNGALOW & GARAGE
ADJ. FIELD VIEW
CHAPELGATE
SUTTON ST JAMES

Client
MR V CAMPLING

Drawing
FLOOR PLANS & ELEVATIONS
- PROPOSED

Job Ref.	Drawing No.
1587/07	01
Date: AUG '07	Drawn: SLH

Scales
1/50 1/100

DO NOT SCALE FROM THIS DRAWING

This drawing is copyright and may not be altered, traced, photographed or used for any other purposes other than that for which it is issued. The General Contractor is to check all dimensions on site and report any discrepancies to the Architect. All details shown on this drawing including dimensions are based upon known site conditions located in the area, no responsibility can be accepted for abnormal conditions which may be discovered during construction unless reported to the Architect as that. Should environmental risks be considered, Site soil surveys are recommended in respect of foundations to establish subsoil/ site conditions before construction work is undertaken. This drawing is limited in the respect of information contained and does not purport to contain a full specification of the works, it is to inquiry for the purpose of obtaining Planning / Building Regulation approval. This drawing must not be used as a contract document since. The works will not be supervised or inspected on site by G R Merchant or any representative thereof. It is the client or their appointed agents responsibility to comply with planning, modification of materials, schemes to specifications, variations to contract and all materials to be new unless otherwise stated and all consumable and materials etc. to be used fitted and installed etc. in strict accordance with manufacturers instruction and relevant codes of practice. Materials shall conform to appropriate British standard specification or BBA certificate or Eurocode code equivalent. The Employer / Client shall ensure that the selected contractor is conversant with and adopts all literatures necessary to achieve compliance with Health and Safety Inspectors for Building sites and Work places. The Employer / Client is advised that should the works need to comply with the Construction Design and Management Regulations an Independent Planning Supervisor will be required. The works shall complete or all that is shown on the drawing and details. Work that may not specifically be shown but that is reasonably inferred as necessary to carry out the works shall be deemed to be included. It is the plot / land owners responsibility to be aware of the Party Wall etc. Act 1996 when building in close proximity to adjoining neighbors boundaries.