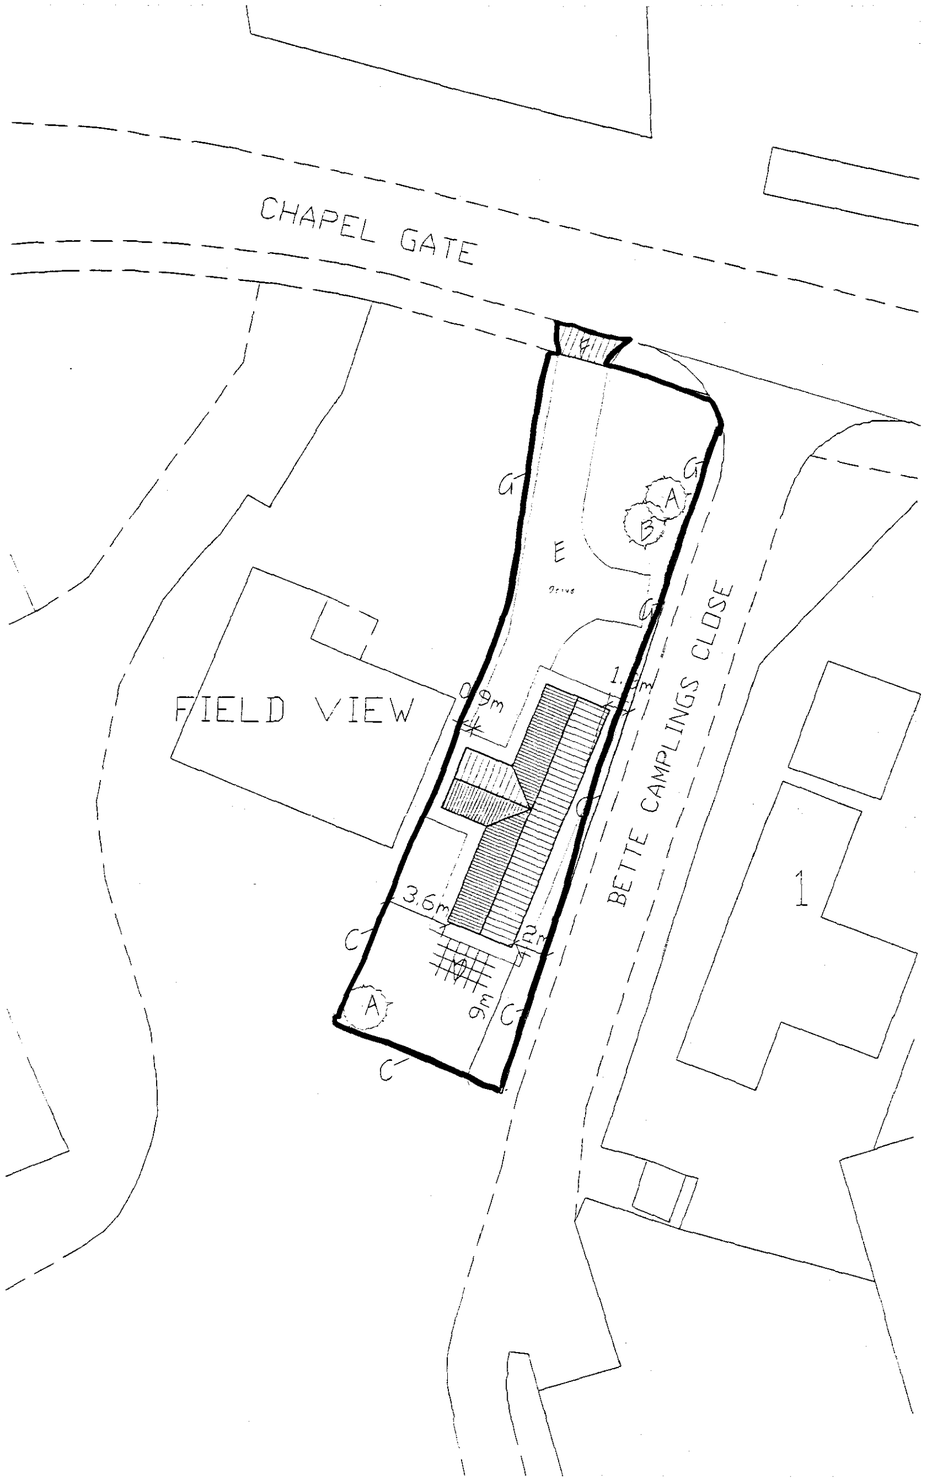



SITE PLAN.
1/250.

LANDSCAPING, FENCING & TREE PLANTING SCHEME.

A - SILVER BIRCH - Feathered
B - HAWTHORN - Feathered
C - 1.80 METRE HIGH CLOSE BOARDED FENCE
D - PATIO
E - CAR PARKING & DRIVE - Tarmac.
F - PROPOSED ACCESS TO CHAPELGATE.
G - LINCOLNSHIRE TIMBER POST & RAIL FENCING.

All planting to be in accordance with BS 4428:1989 and amendment No. 1 (1991)
All trees to be planted with minimum 0.6m plastic mulch mat and to be staked, tied and

1/3 to ½ bag of peat free tree and shrub planting compost to be incorporated into backfill for each tree hole.

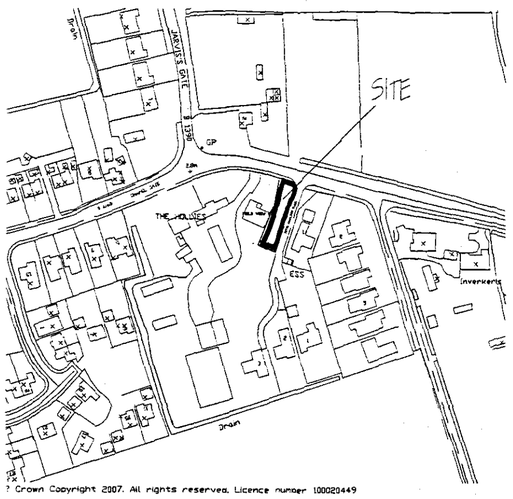

? Crown Copyright 2007. All rights reserved. Licence number 100020449

LOCATION PLAN.
1/2500.

no.	revision	date

G. R. MERCHANT LTD.
I.ENG AMICE FIWO

ARCHITECTURAL, STRUCTURAL AND LAND DRAINAGE CONSULTANTS

4 Wrights Mews
12A Park Road, Holbeach,
Spalding, Lincs. PE12 7EE
Tel: 01406 490800
Fax: 01406 425744
E-Mail: gr.merchant@btconnect.com

Project
PROPOSED BUNGALOW
ADJ. FIELD VIEW
CHAPELGATE
SUTTON ST JAMES

Client
MR.Y CAMPLING

Drawing
LOCATION & SITE LAYOUT PLANS

Job Ref.	Drawing No.
1587-07.	04
Date	Drawn
JAN '08.	SJT

Scales
AS INDICATED.

DO NOT SCALE FROM THIS DRAWING

This drawing is copyright and may not be retained, traced, photographed or used for any other purpose other than that for which it is issued. The General Contractor is to check all dimensions on site and report any discrepancies to the Architect. All details shown on this drawing including foundations are based upon typical site conditions related to this area. No responsibility can be accepted for abnormal conditions which may be encountered during construction unless reported to the Architect so that design amendments may be considered. Site soil surveys are recommended in relation of foundations to adjacent specials and conditions before foundation work is undertaken. This drawing is limited in the amount of information considered and does not purport to contain a full specification of the works, it is solely for the purposes of obtaining Planning / Building Regulation approval. This drawing must not be used as a contract document alone. The works are not be supervised or inspected on site by G R Merchant or any representative thereof. It is the client or their appointed agents responsibility to oversee workmanship, substitution of materials, adherence to specification, variations to contract etc. All materials to be new unless otherwise stated and all components and materials etc. to be used fixed and installed etc. in strict accordance with manufacturers instruction and relevant code of practice. Materials shall conform to incorporate British standard specification or BBA certificate or European code equivalents. The Employer / Client shall ensure that the selected contractor is competent with and adopts all measures necessary to achieve compliance with Health and Safety legislation for Building work and Work places. The Employer / Client is advised that should the works need to comply with the Construction Design and Management Regulations an experienced Planning Supervisor will be required. The works shall commence of all that is known on the drawing and details. Work that may not specifically be shown but may be reasonably inferred as necessary to carry out the works shall be deemed to be included. It is the duty / land owners responsibility to be aware of the Party Wall etc. Act 1996 when building in close proximity to adjoining neighbors boundaries.