

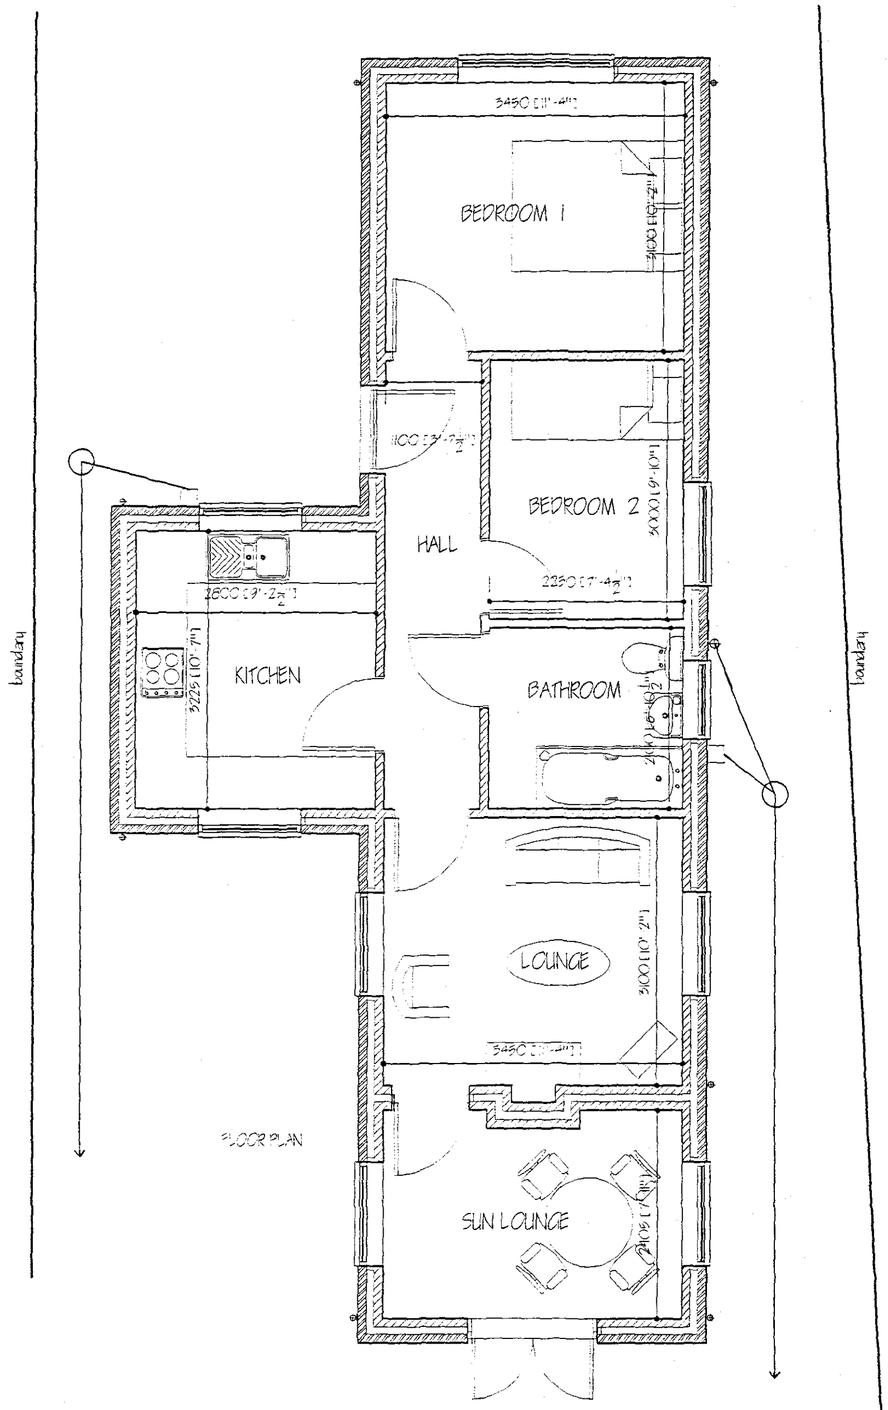



FLOOR PLAN

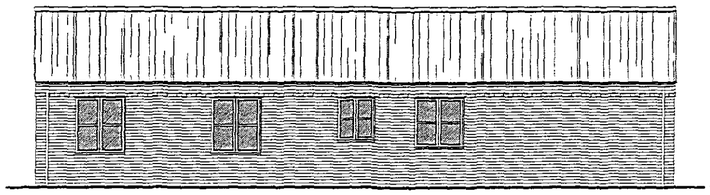


SIDE ELEVATION

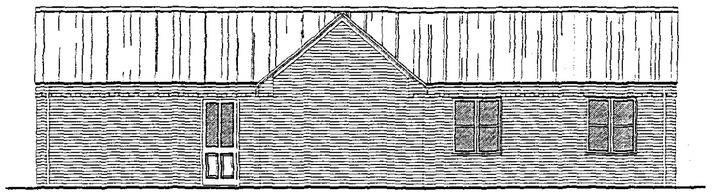

SIDE ELEVATION

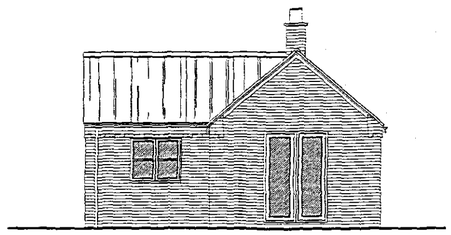

REAR ELEVATION

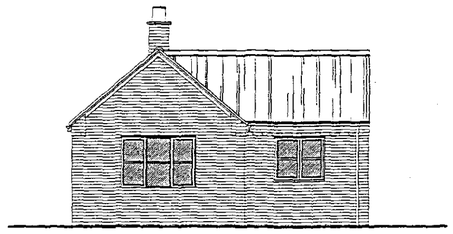

FRONT ELEVATION

rev | revision | date

G. R. MERCHANT LTD.
I.ENG AMICE FIWO

ARCHITECTURAL, STRUCTURAL AND LAND DRAINAGE CONSULTANTS

4 Wrights Mews
12A Park Road, Holbeach,
Spalding, Lincs. PE12 7EE
Tel: 01406 490800
Fax: 01406 425744
E-Mail: gr.merchant@btconnect.com

Project
PROPOSED BUNGALOW
ADJ. FIELD VIEW
CHAPELGATE
SUTTON ST JAMES

Client
MR V CAMPLING

Drawing
FLOOR PLANS & ELEVATIONS - PROPOSED

Job Ref.	Drawing No.
1387/07	03
Date	Drawn
DEC '07	SLH

Scales
1:50 1:100

DO NOT SCALE FROM THIS DRAWING

This drawing is copyright and may not be sold to, traced, photographed or used for any other purpose other than that for which it is issued. The General Contractor is to check all dimensions on site and report any discrepancies to the Architect. All details shown on this drawing including dimensions are based upon typical site conditions created by the area. No responsibility can be accepted for dimensional variations which may be discovered during construction unless reported to the Architect so that design amendments may be considered. Site soil surveys are recommended in respect of bridging/piling to establish specific site conditions before foundation work is undertaken. This drawing is simply one of a series of information contained and does not purport to contain a full description of the works. It is solely for the purpose of obtaining Planning / Building Regulation approval. This drawing should not be used as a tender/ construction drawing. The works will not be supervised or inspected on site by G R Merchant or any representative thereof. It is the client or their respected agents responsibility to control workmanship, substitution of materials, adherence to specification, variances to contract and all materials to be new unless otherwise stated and all components and materials etc. to be used fitted and installed etc. in strict accordance with manufacturers instruction and manufacturers code of practice. Materials shall conform to appropriate British standard specifications or BBA certificates or European code equivalent. The Employer / Client shall ensure that the selected contractor is conversant with and adopts all measures necessary to achieve compliance with health and Safety requirements for Building sites and Work places. The Employer / Client is advised that should the works need to comply with the Construction Design and Management Regulations an independent Planning Supervisor will be required. The works shall comprise of all that is shown on the drawing and contract. Work that may not specifically be shown but may be reasonably implied as necessary to carry out the works shall be expected to be included. It is the cost / land owners responsibility to be aware of the Party Wall etc. Act 1996 when dealing in cases adjacently to adjoining neighbours boundaries.